

PROPOSED FRONT ELEVATION (Scale 1:100)

PROPOSED SIDE ELEVATION (Scale 1:100)

PROPOSED REAR ELEVATION (Scale 1:100)

PROPOSED SIDE ELEVATION (Scale 1:100)

NOTE

ALL MATERIALS INTENDED TO BE USED ON NEW EXTENSION ARE TO MATCH EXISTING

THIS DRAWING HAS BEEN PREPARED WITHOUT THE BENEFIT OF AN ACCURATE SITE SURVEY

NO PART OF NEW EXTENSION INCLUDING FOUNDATIONS WILL ENCROACH ONTO ADJOINING OWNERS PROPERTY.

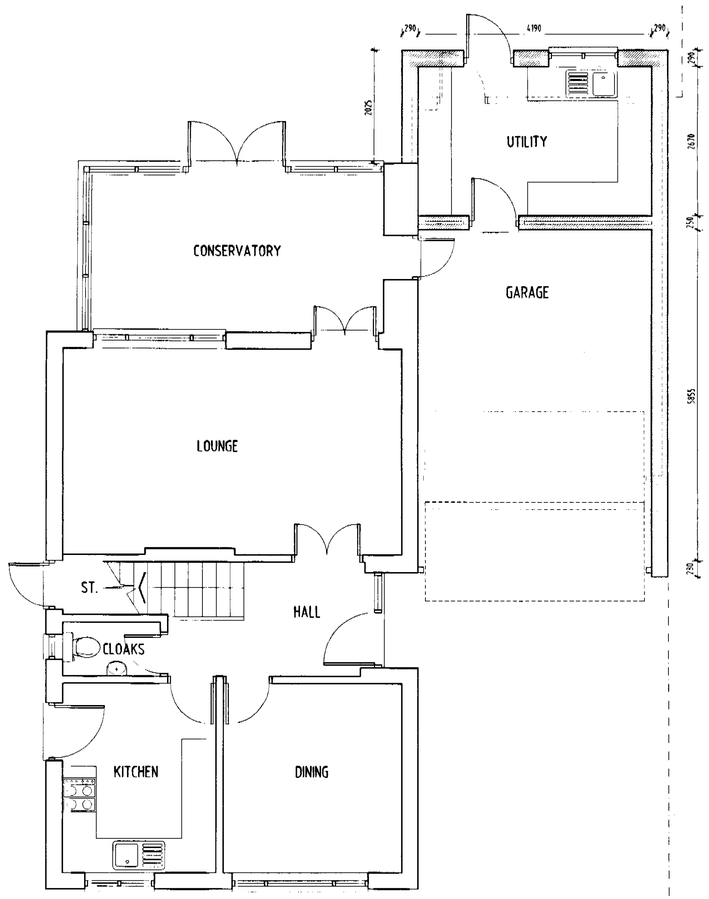

PROPOSED GROUND FLOOR LAYOUT (Scale 1:50)

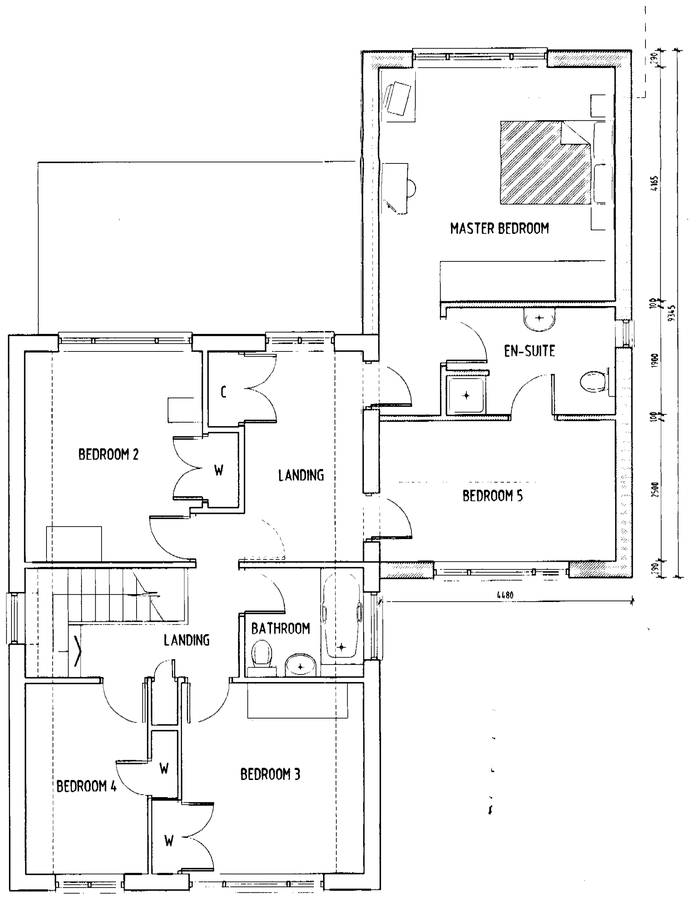

PROPOSED FIRST FLOOR LAYOUT (Scale 1:50)

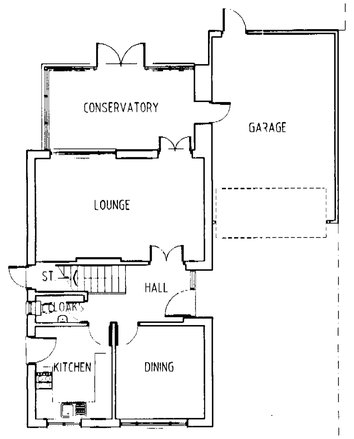

EXISTING GROUND FLOOR LAYOUT (Scale 1:100)

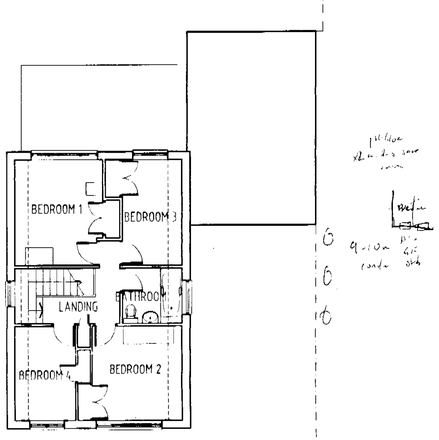

EXISTING FIRST FLOOR LAYOUT (Scale 1:100)

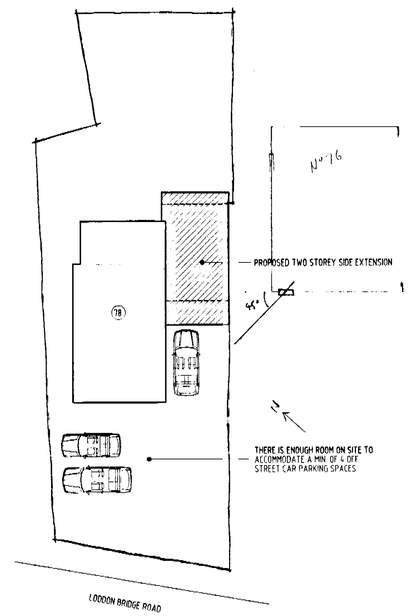

BLOCK/SITE PLAN (Scale 1:200)

APPROVED

15 JUN 2002 6859

RFDL

RICHARD FENN DESIGNS LIMITED

11 BARRIER CLOSE, WOODLEY, READING, BERKSHIRE. RG5 4PE.

Telephone READING (0118) 9694694

Fax (0118) 9628313

PROPOSED TWO STOREY SIDE EXTENSION AT 78 LODDON BRIDGE ROAD, WOODLEY for MR AND MRS F. COLLACO.

PLANNING DRAWING

DATE	SCALE
June 9th 2002	1:50 1:100

DRAWING No. FC.10.

REVISION

14/8/02