



This map is based upon Ordnance Survey material with the permission of Ordnance Survey on behalf of the Controller of HMSO, © Crown Copyright.
Unauthorised reproduction infringes Crown Copyright and may lead to prosecution or civil proceedings.Wokingham District Council Licence LA065134

Development Control Section, Environmental Services, Wokingham District Council.
22 July 2002 Scale: 1 : 1250

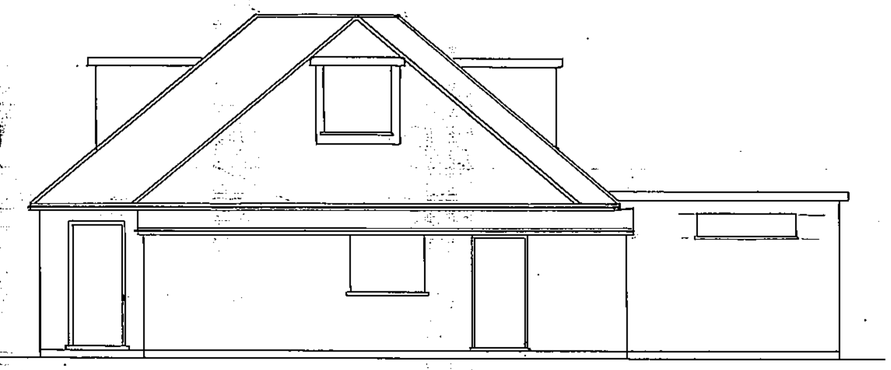


ex. side

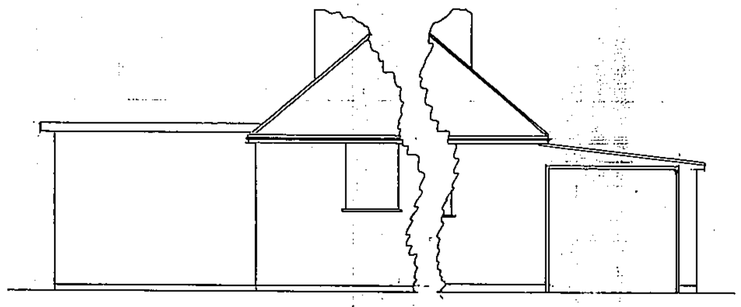


ex. end


ex. front

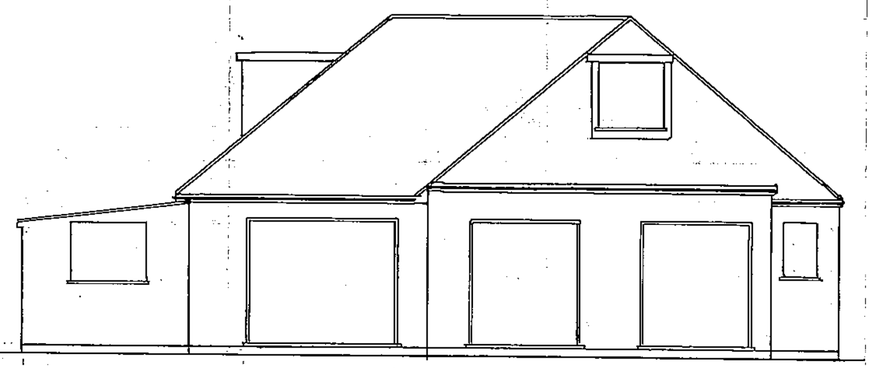

ex. rear

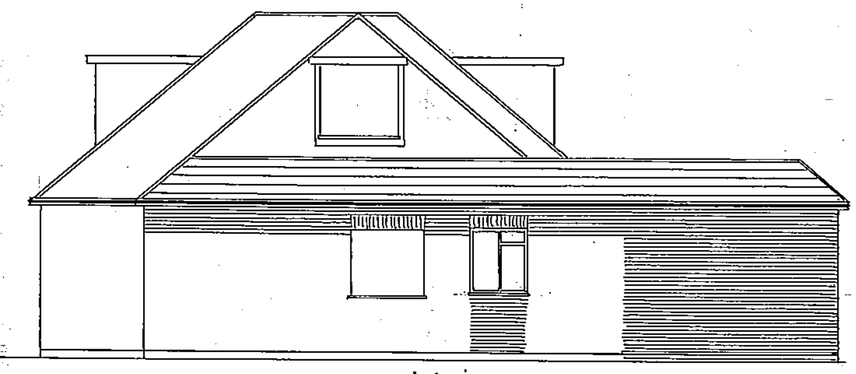


prop. side

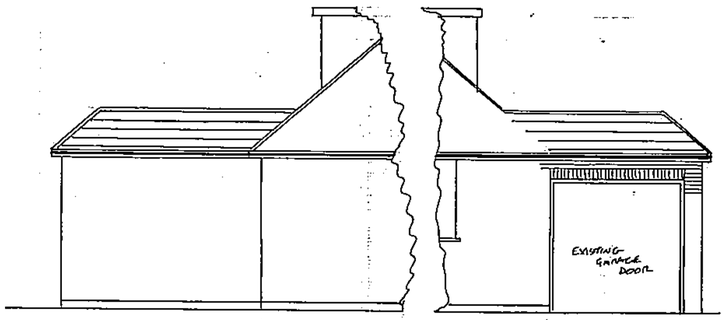



prop. end


prop. front

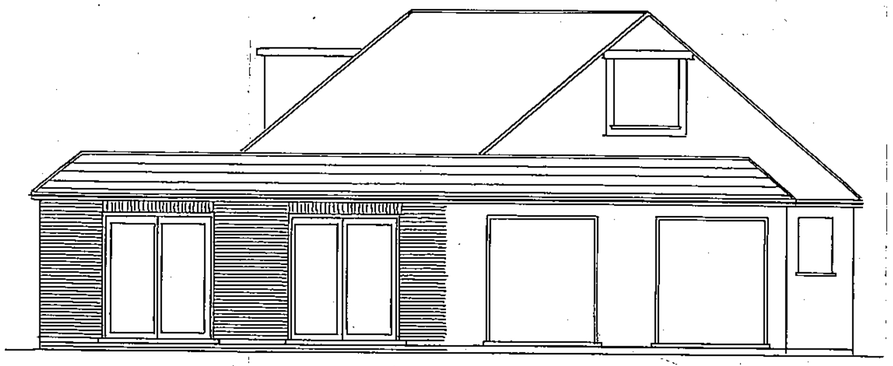


prop. rear

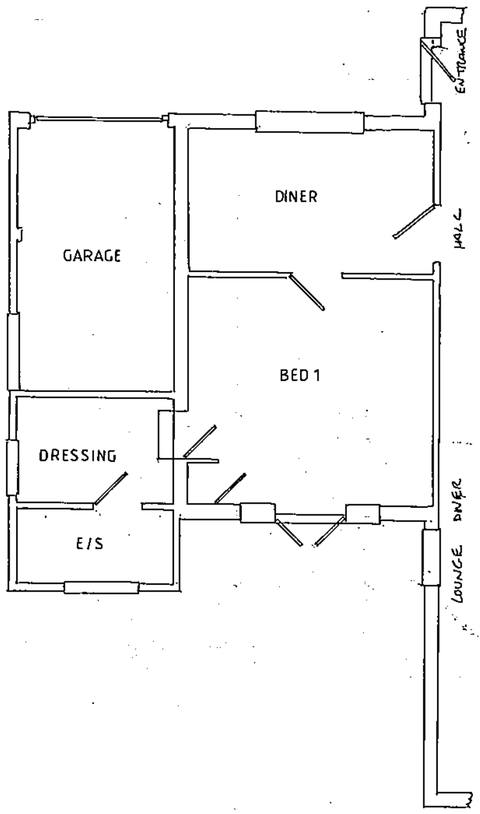

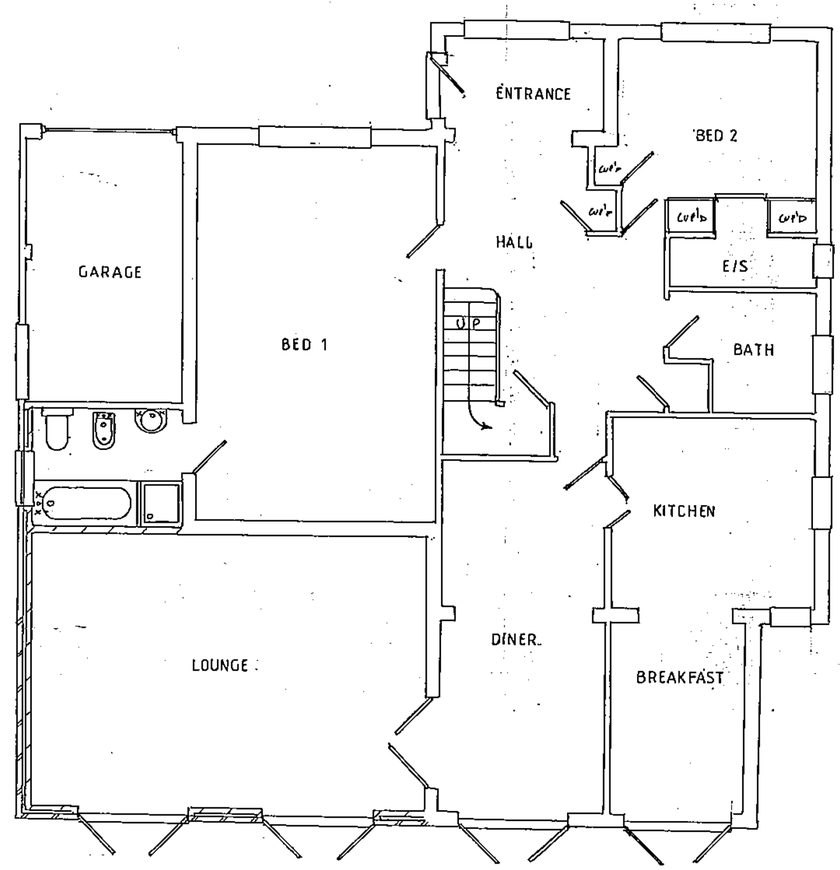

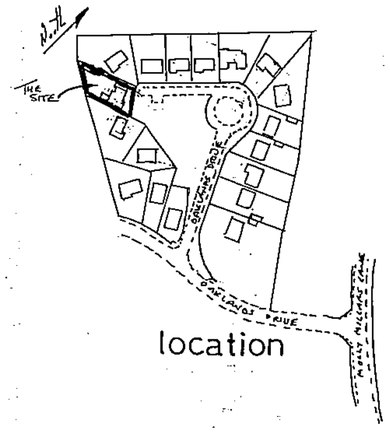

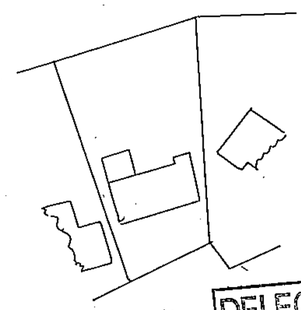

site

DELEGATED

11.JUL.2002 7098

11.J..... 7098

APPROVED

Proposed extension for Mr. & Mrs. Morrow,
at 10, Oaklands Drive, Wokingham, Berks.

E. G. Designs of Ascot.

The Clockhouse 46 Fernbank Rd. Ascot Berks SL5 8HE
Tel/Fax. 01344 882883. E mail. egdesign@talk21.com

DRAWN :	GEOFF. W. SPARROW.	DWG. No.	GWS/1049/02/1
SCALE:	1:50. 1:500, 1:1250.	DATE:	MAY 2002.
TYPE :	FOR LOCAL AUTHORITY SUBMISSION ONLY.		
COPY:	ONLY TO BE ALTERED OR REPRODUCED BY E. G. DESIGNS.		

SD 10/10/02