
PLANNING SERVICES
POL
DC
APP
CS
22 AUG 2002
COPIES TO

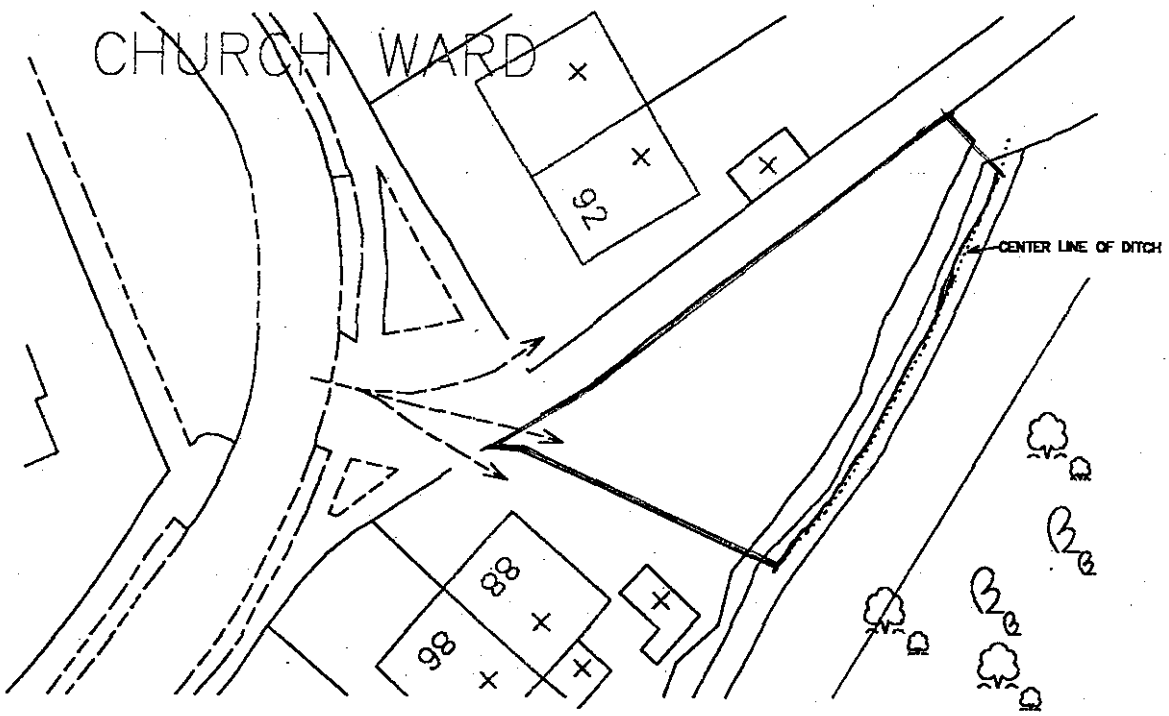

020965

PROPOSED BUNGALOW

at
Between Numbers 88 & 92
Winton Road
Reading
For Mrs D D Peer


J F J PEER M.C.I.O.B.
Tel. / Fax 0118 988 4370

321 HYDE END ROAD
SPENCERS WOOD
READING RG7 1DD

PROPOSED VEHICLE ACCESS

Dwg. No. WIN / 205 / 5

SCALE:– 1 / 500 REV.

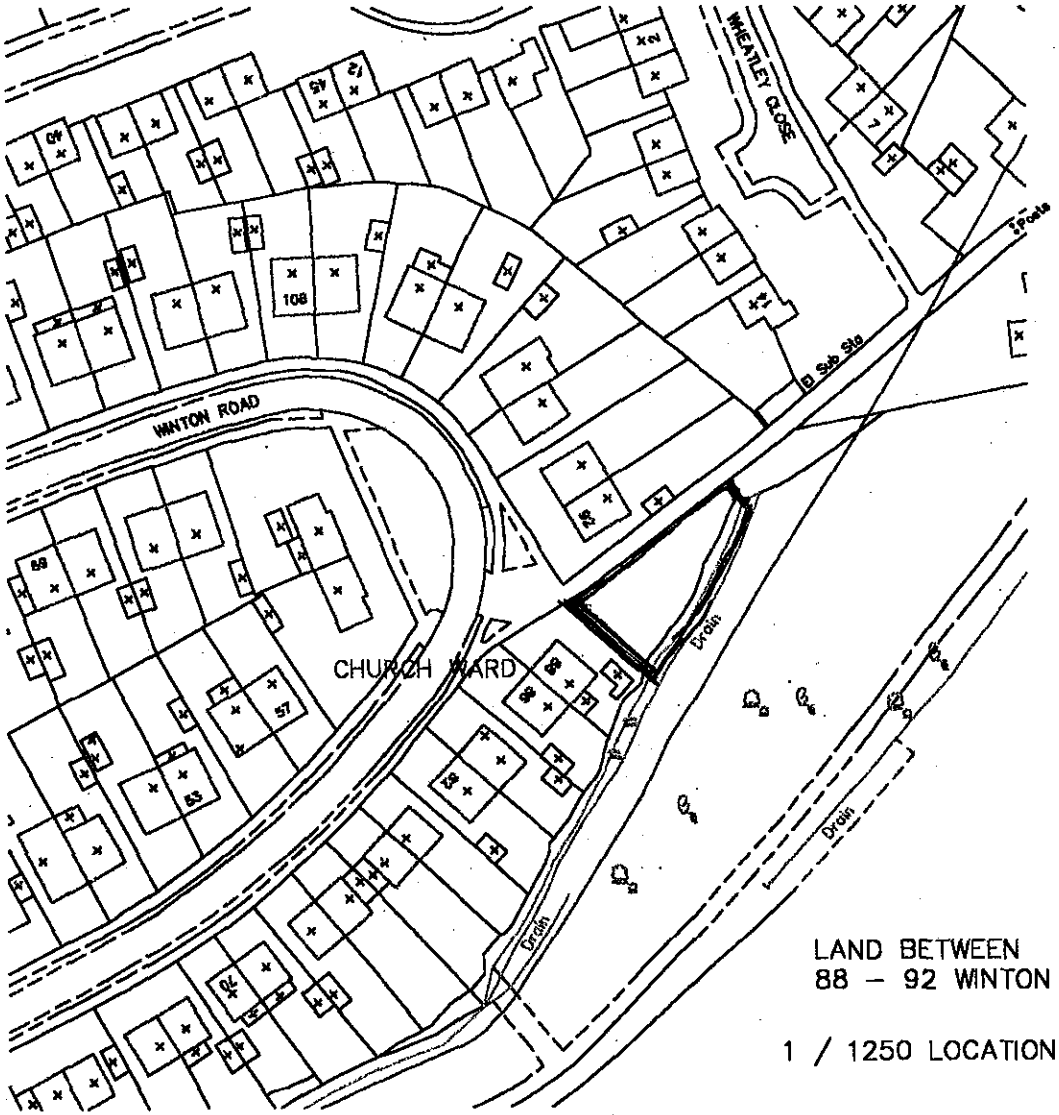


Crown Copyright. All rights reserved. Licence Number 100020449


LAND BETWEEN
88 – 92 WINTON ROAD

1 / 1250 LOCATION PLAN


20965

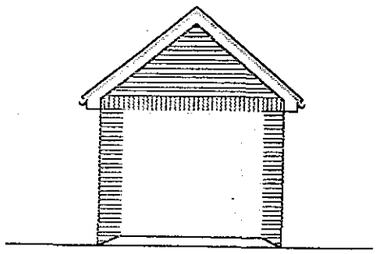


Front Elevation

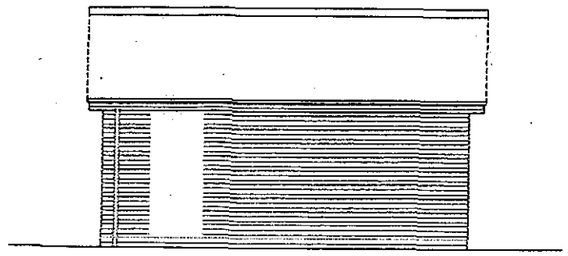

Side Elevation

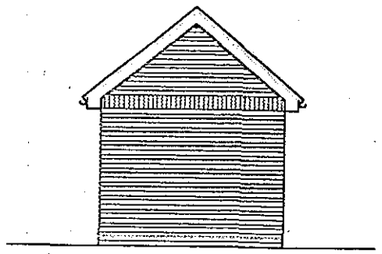

Rear Elevation

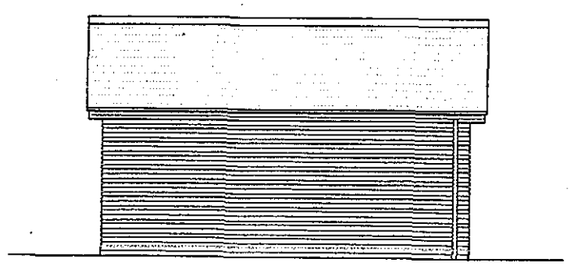

Side Elevation

020965

READING BOROUGH COUNCIL
DATE
24 JUL 2002
ENVIRONMENTAL SERVICES

J F J PEER M.C.I.O.B.
Tel. / Fax 0118 988 4370
321 HYDE END ROAD
SPENCERS WOOD
READING RG7 1DD


GARAGE ELEVATIONS

PROPOSED BUNGALOW

at
Between Numbers 88 & 92
Winton Road
Reading
For Mrs D D Peer

Dwg. No. WIN / 205 / 4


SCALE:- 1 / 100 REV.

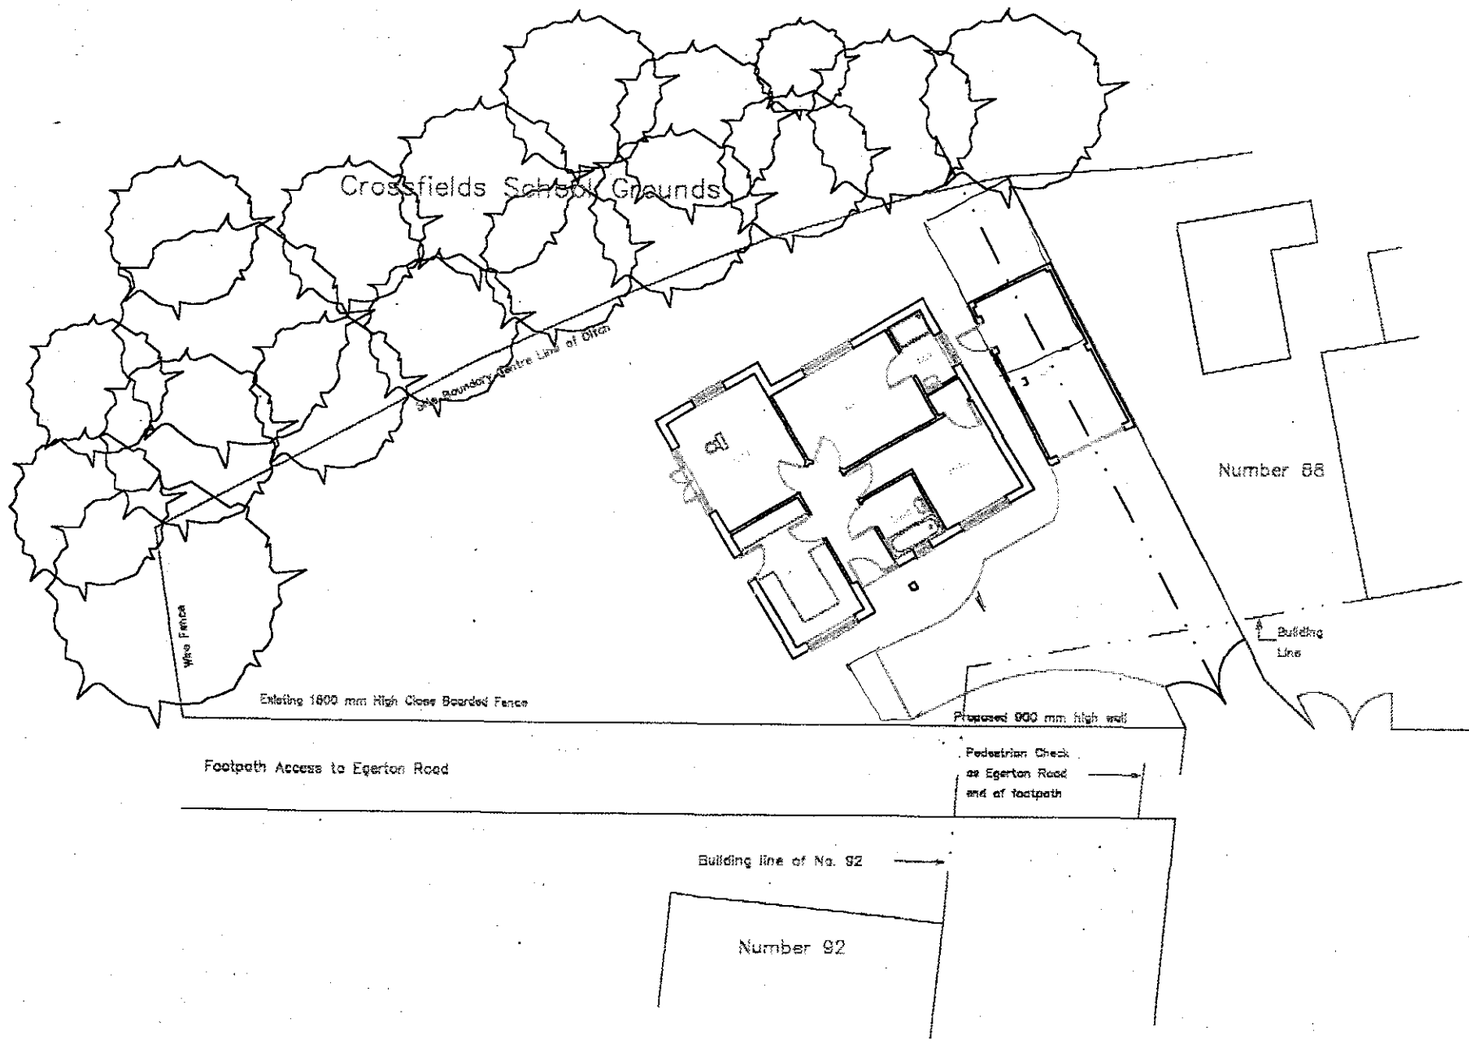


READING BOROUGH COUNCIL
DATE
22 MAR 1993
ENVIRONMENTAL SERVICES

020965


J F J PEER M.C.I.O.B. Tel. / Fax 0118 988 4370	PROPOSED BUNGALOW at Between Numbers 88 & 92 Winton Road Reading For Mrs D D Peer
321 HYDE END ROAD SPENCERS WOOD READING RG7 1DD	Dwg. No. WIN / 205 / 1
SITE PLAN	SCALE:– 1 / 200 REV.

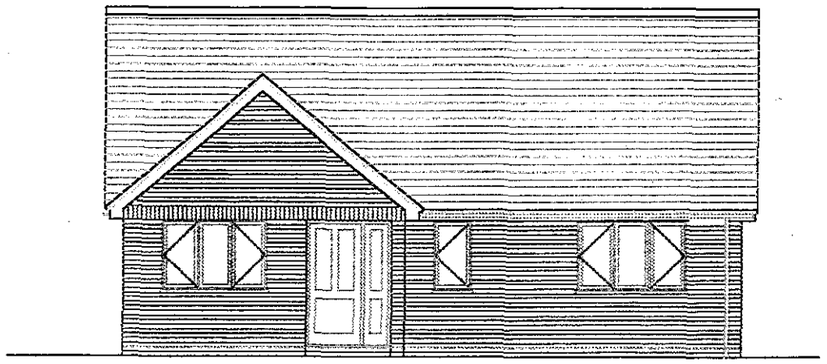


Front Elevation

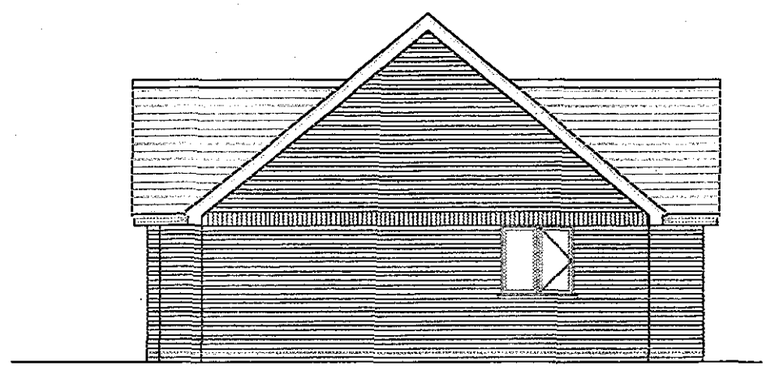

Side Elevation

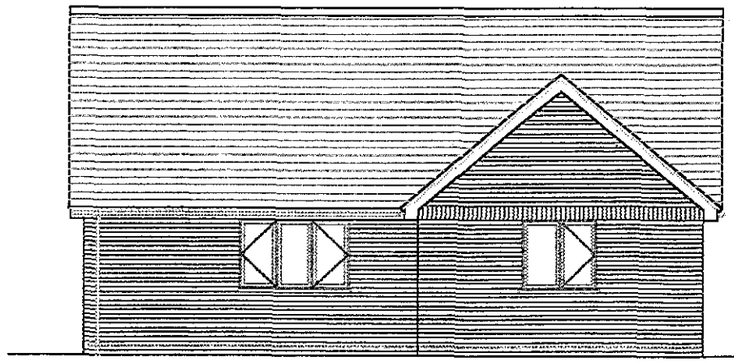

Rear Elevation

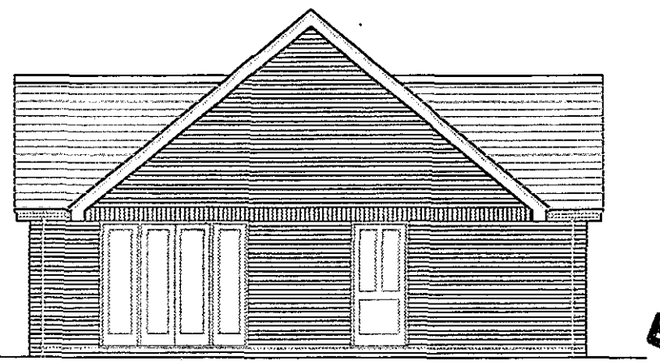

Side Elevation

020965
READING BOROUGH COUNCIL
DATE
24 JUL 2002
ENVIRONMENTAL SERVICES

J F J PEER M.C.I.O.B.
Tel. / Fax 0118 988 4370

321 HYDE END ROAD
SPENCERS WOOD
READING RG7 1DD

BUNGALOW ELEVATIONS

PROPOSED BUNGALOW

at
Between Numbers 88 & 92
Winton Road
Reading
For Mrs D D Peer

Dwg. No. WIN / 205 / 3

SCALE:– 1 / 100 | REV.