


|                         |                      |
|-------------------------|----------------------|
| Drawing No.             | Customer No.<br>3603 |
| Client<br>Mr S Holdship |                      |

**Draft Only**

**Please check and confirm dimensions shown below.**

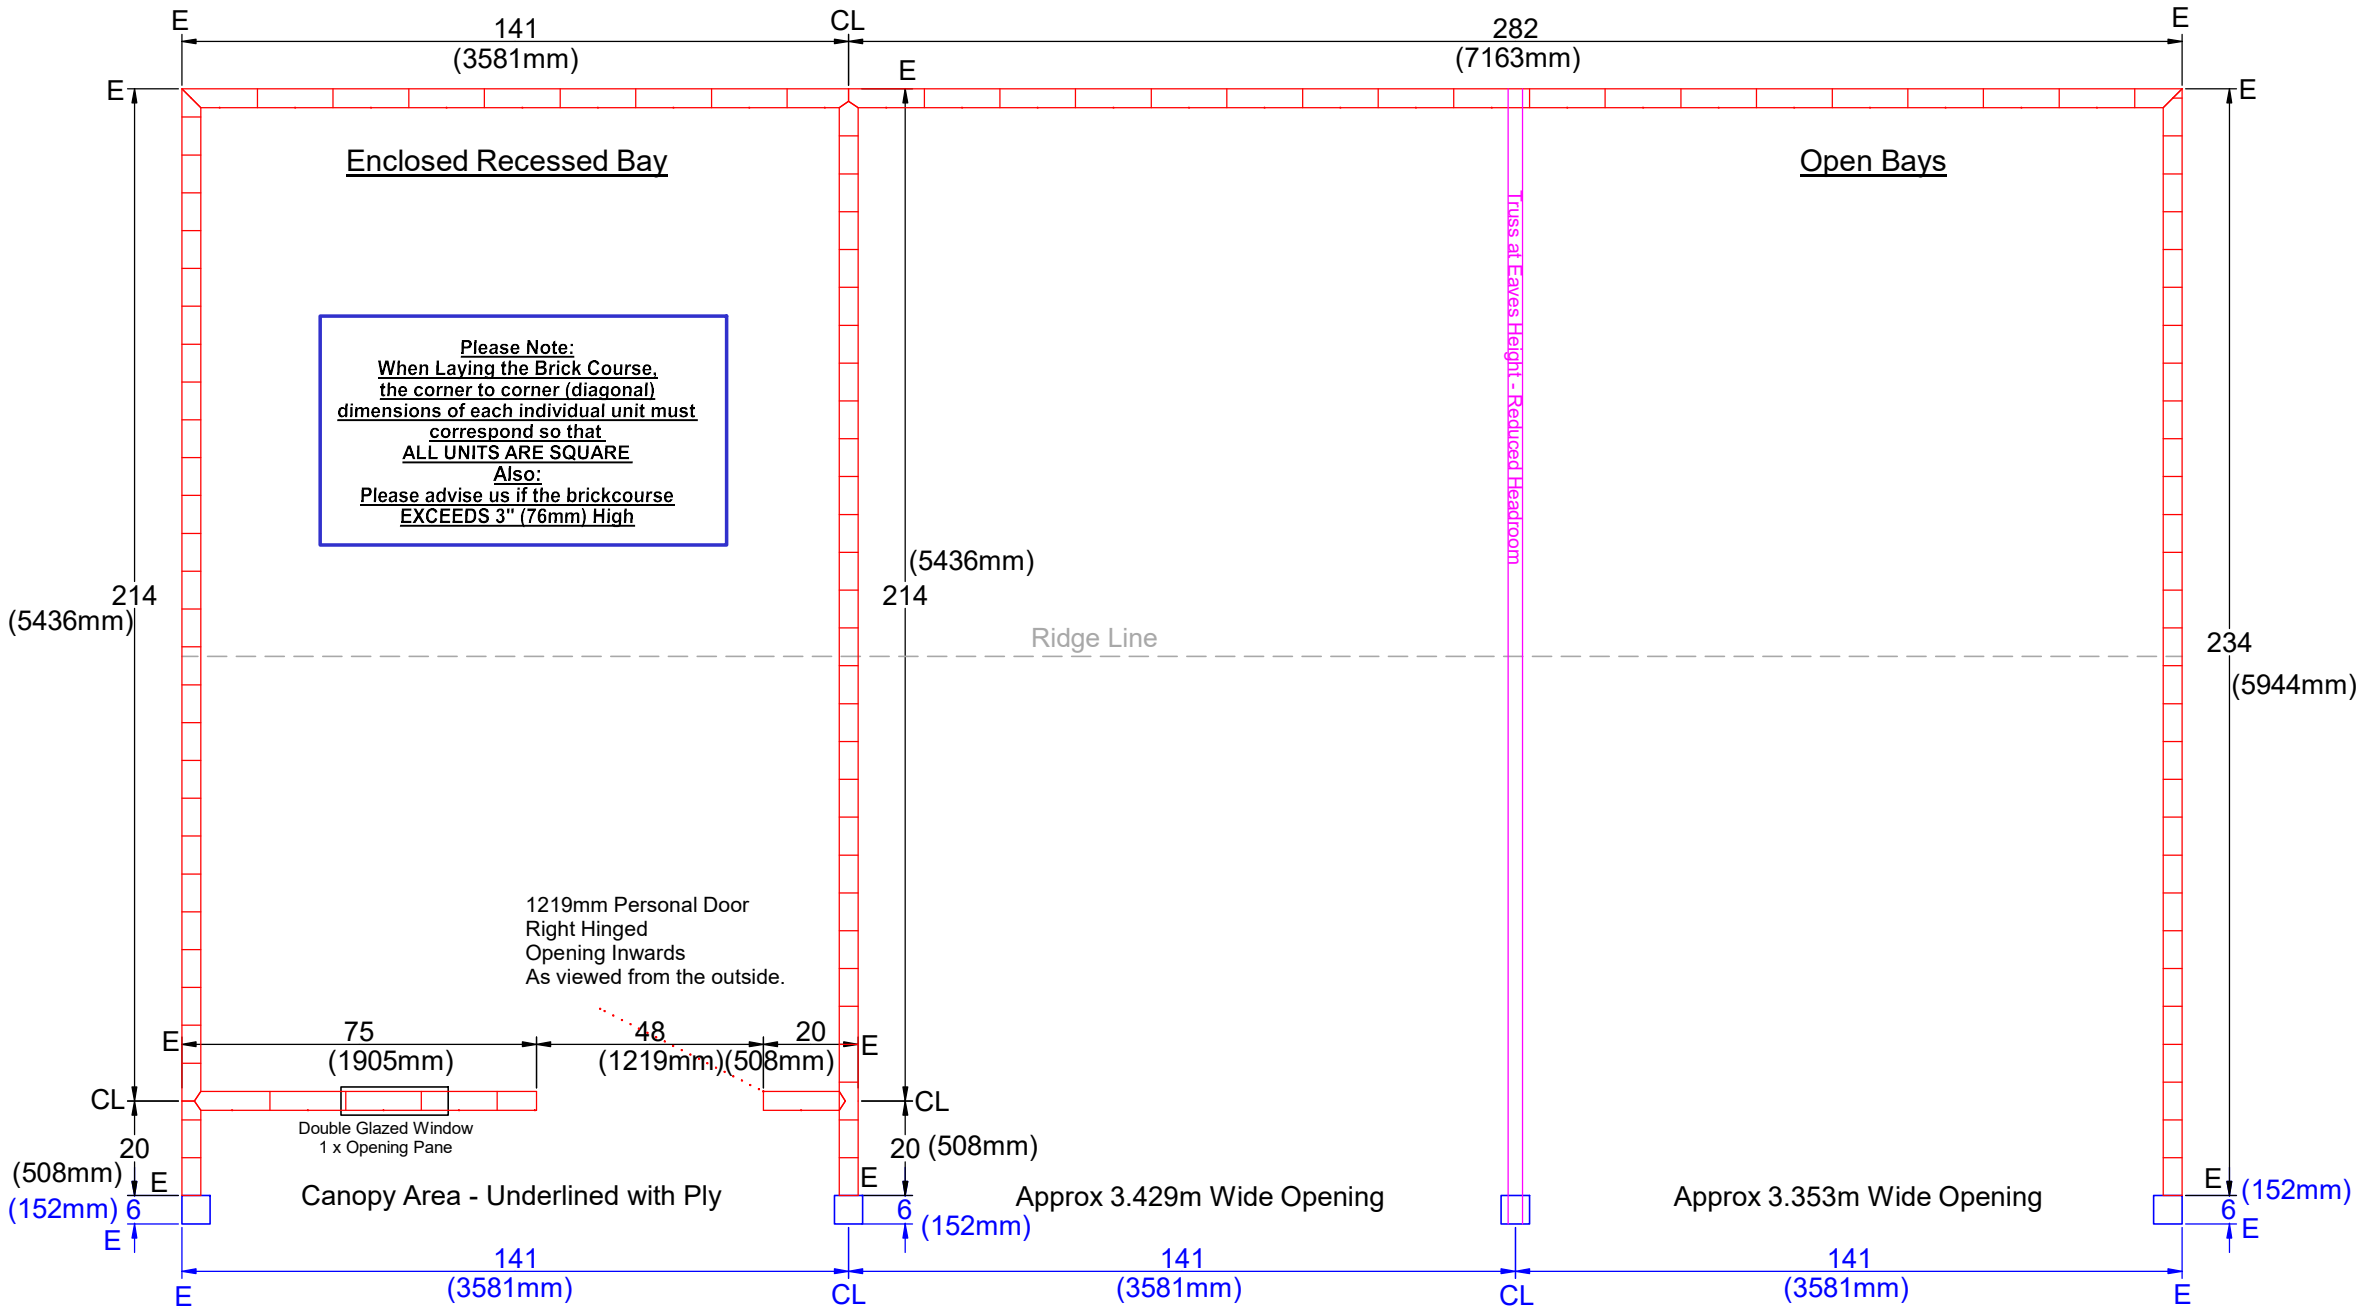

|   |  |   |  |   |  |   |  |                                          |
|---|--|---|--|---|--|---|--|------------------------------------------|
| <b>ALL DIMENSIONS IN INCHES &amp; (MM)</b><br><b>RECOMMENDATION ONLY</b><br><p>We recommend a 2" (50mm) lip around the base, this must be finished with an edging trowel. This is to help prevent water ingress.</p> <p>Please note - sizes provided do not allow for overhang of exterior cladding, which will aid prevention of water ingress.</p> |  | <ul style="list-style-type: none"><li>□ = 6X6 STRAIGHT STADDLE STONE SUPPLIED BY CHART GARAGES</li><li>E = OUTSIDE EDGE OF STADDLE STONE</li><li>CL = CENTRE LINE OF STADDLE STONE</li><li>E = OUTSIDE EDGE OF BRICKWORK</li><li>CL = CENTRE LINE OF BRICKWORK</li><li>□ = SINGLE COURSE OF SEMI-ENGINEERING BRICK OF TYPE WITH 3 HOLES THROUGH CENTRE</li><li>✗ = CHECK ALL DIAGONALS ARE EQUAL</li></ul> <p><b>BASE INCLUDING BRICKS MUST BE SQUARE FLAT AND LEVEL</b></p> <p><b>88MM X 38MM TIMBER FRAMING</b><br/><b>12MM SHIPLAP CLADDING</b><br/><b>THESE ARE PLANED FINISHED TIMBER SIZES</b></p> |  | <b>CHART STABLES</b><br><b>CHART GARAGES</b> <b>CHART GARDEN BUILDINGS</b><br>Client: Mr S Holdship<br>Date: 10.06.2026<br>Drawn by: Fred Pragnell |  | <b>CHART TIMBER BUILDINGS</b><br>01233 611123<br>Customer Signature To Confirm & Return:<br>Signed: _____<br>Date: ____/____/____<br>Description / Range:<br>(refer to above plan for exact dims)<br>1 x 10.9m x 6.1m Chart Carriage House<br>Incorporating:<br>2 x 3.6m x 6.1m Open Bays<br>1 x 3.6m x 6.1m Enclosed Recessed Bay<br>CHART CARRIAGE HOUSE Range<br>Shiplap Cladding |  | Customer No:<br><b>3603</b><br>Order No. |
|---|--|---|--|---|--|---|--|------------------------------------------|