


Ordnance Survey, (c) Crown Copyright 2025. All rights reserved. Licence number 100022432

**SITE LOCATION PLAN**  
**Scale 1:1250**

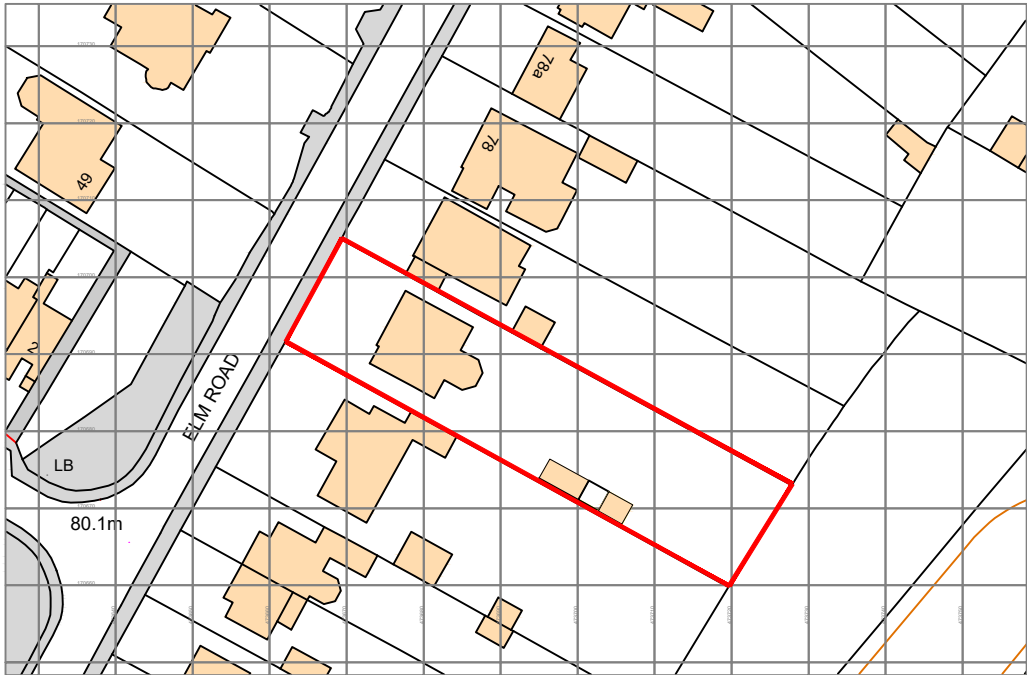

Ordnance Survey, (c) Crown Copyright 2025. All rights reserved. Licence number 100022432

**EXISTING SITE LOCATION BLOCK PLAN**  
**Scale 1:500**

**Legend:**

— Site Boundary



**EXISTING SITE LOCATION PLAN**  
**Scale 1:200**

B Scale bars removed 13.08.25  
A Amendment to scale bar to drawings 12.08.25

| Rev.                              |                          | Date               |
|-----------------------------------|--------------------------|--------------------|
| Project Title                     |                          |                    |
| 74 Elm Road, Earley, Reading      |                          |                    |
| Berkshire, RG6 5TR                |                          |                    |
| Drawing Title                     |                          |                    |
| Existing Site Location Plan       |                          |                    |
| Existing Site Location Block Plan |                          |                    |
| Scale                             | 1:12501:500<br>1:200 @A1 | Date<br>July 2025  |
| Drawing No.                       |                          | Drawn<br>AL        |
| 2025-01-P100                      |                          | Status<br>Planning |
|                                   |                          | Revision<br>B      |