




**Legend:**



Site Boundary



Proposed single storey rear extension and single storey detached garage

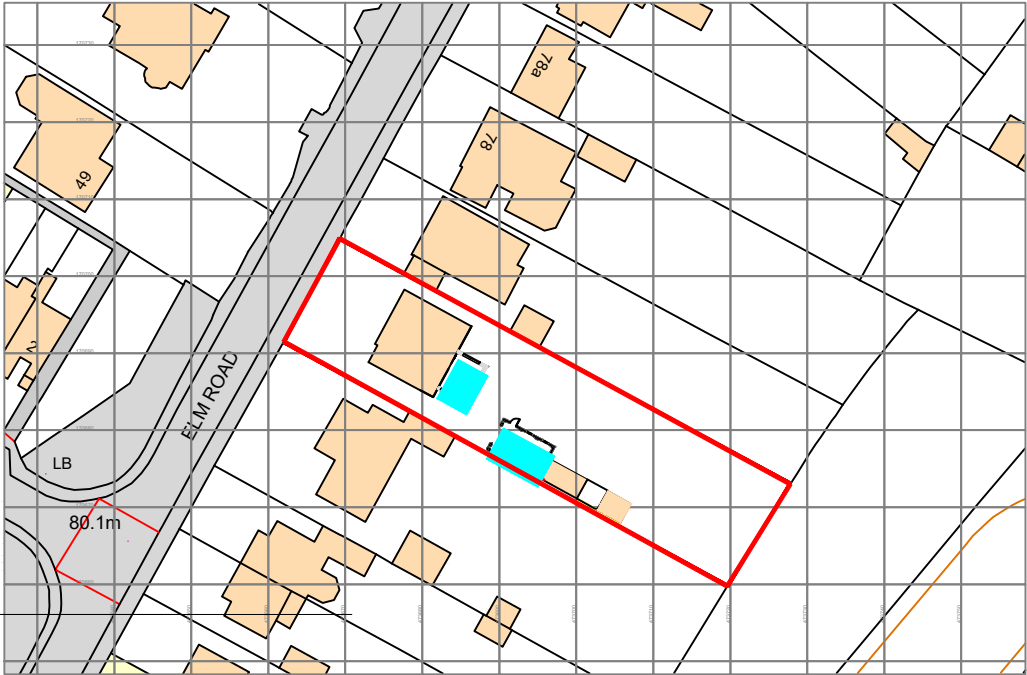

Ordnance Survey, (c) Crown Copyright 2025. All rights reserved. Licence number 100022432

**PROPOSED SITE LOCATION BLOCK PLAN**  
**Scale 1:500**



**PROPOSED SITE LOCATION PLAN**  
**Scale 1:200**

B Scale bars removed 13.08.25  
A Amendment to scale bar to drawings 12.08.25

| Rev. |  | Date |
|------|--|------|
|------|--|------|

|                                                    |
|----------------------------------------------------|
| Project Title                                      |
| 74 Elm Road, Earley, Reading<br>Berkshire, RG6 5TR |

|                                                                  |
|------------------------------------------------------------------|
| Drawing Title                                                    |
| Proposed Site Location Plan<br>Proposed Site Location Block Plan |

|                 |           |       |
|-----------------|-----------|-------|
| Scale           | Date      | Drawn |
| 1:200 1:500 @A1 | July 2025 | AL    |
| Drawing No.     | Status    |       |
| 2025-01-P101    | Planning  |       |
|                 | Revision  |       |
|                 | B         |       |