




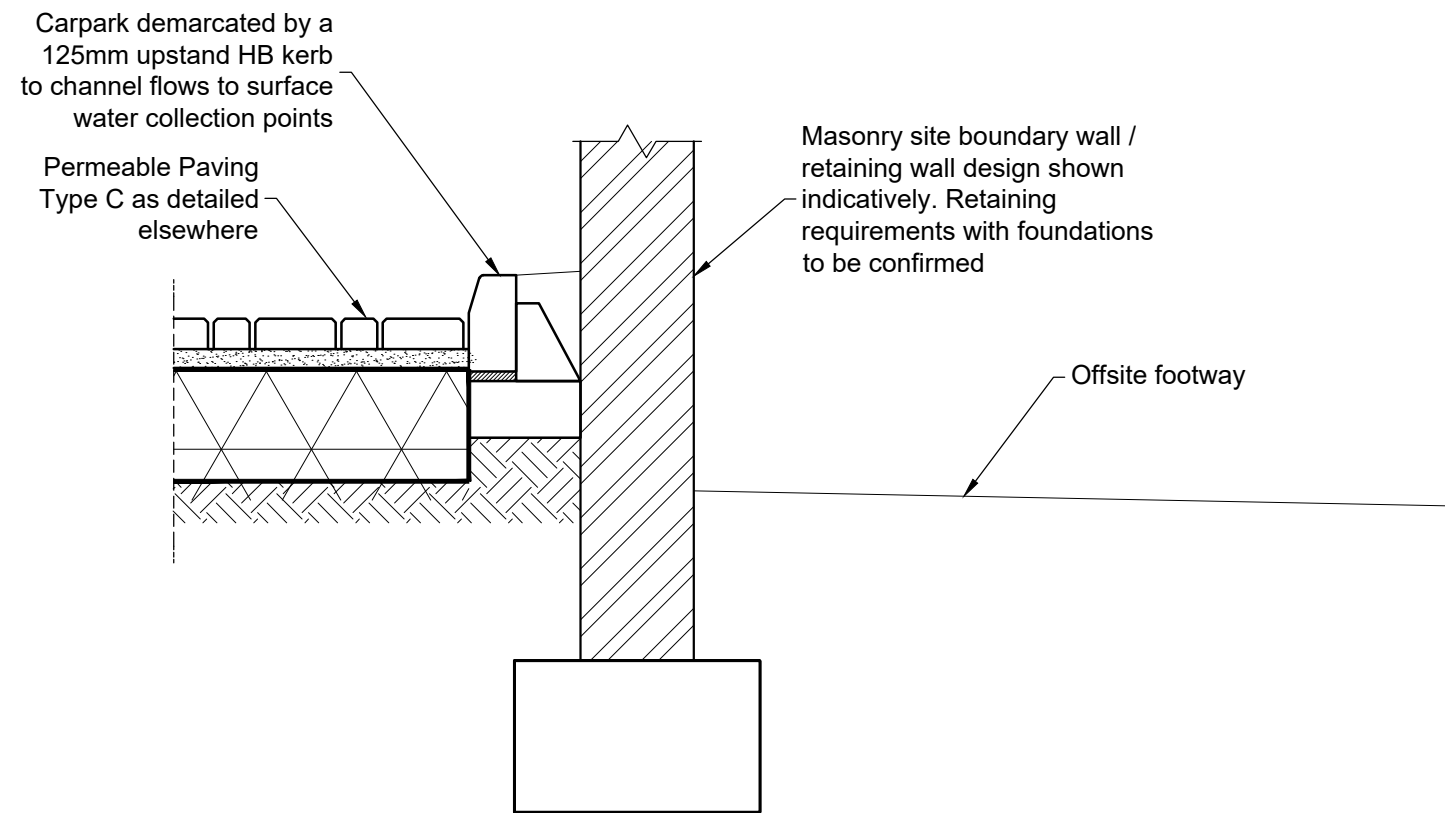


Section A-A
1:20

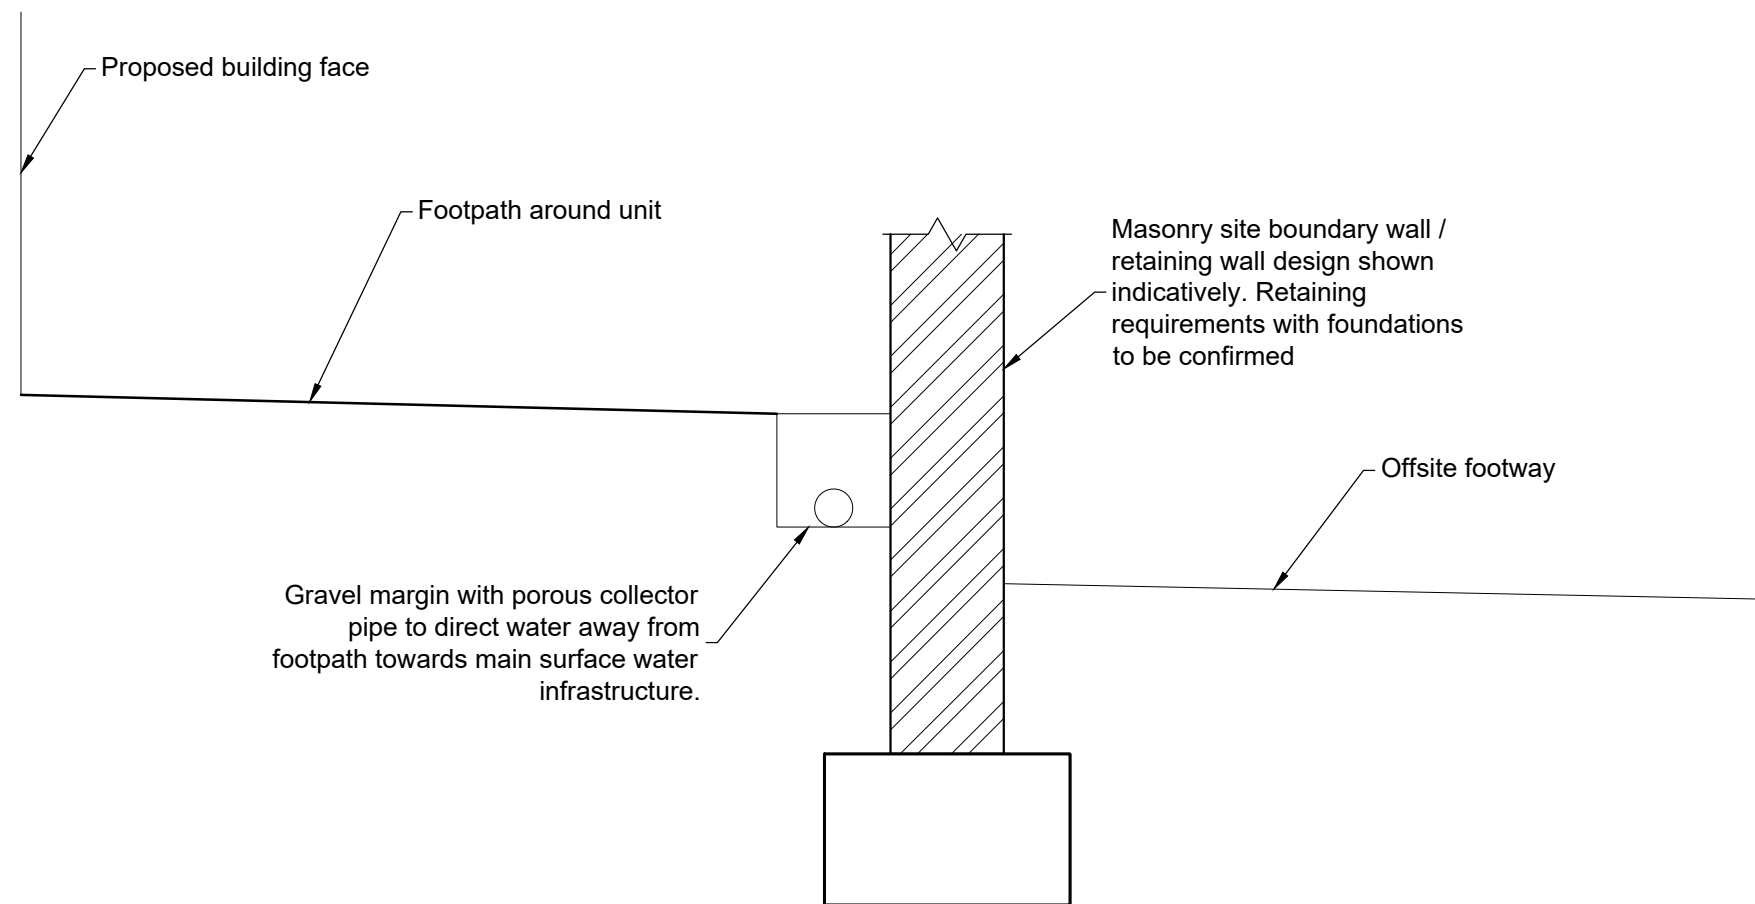


Section B-B
1:20

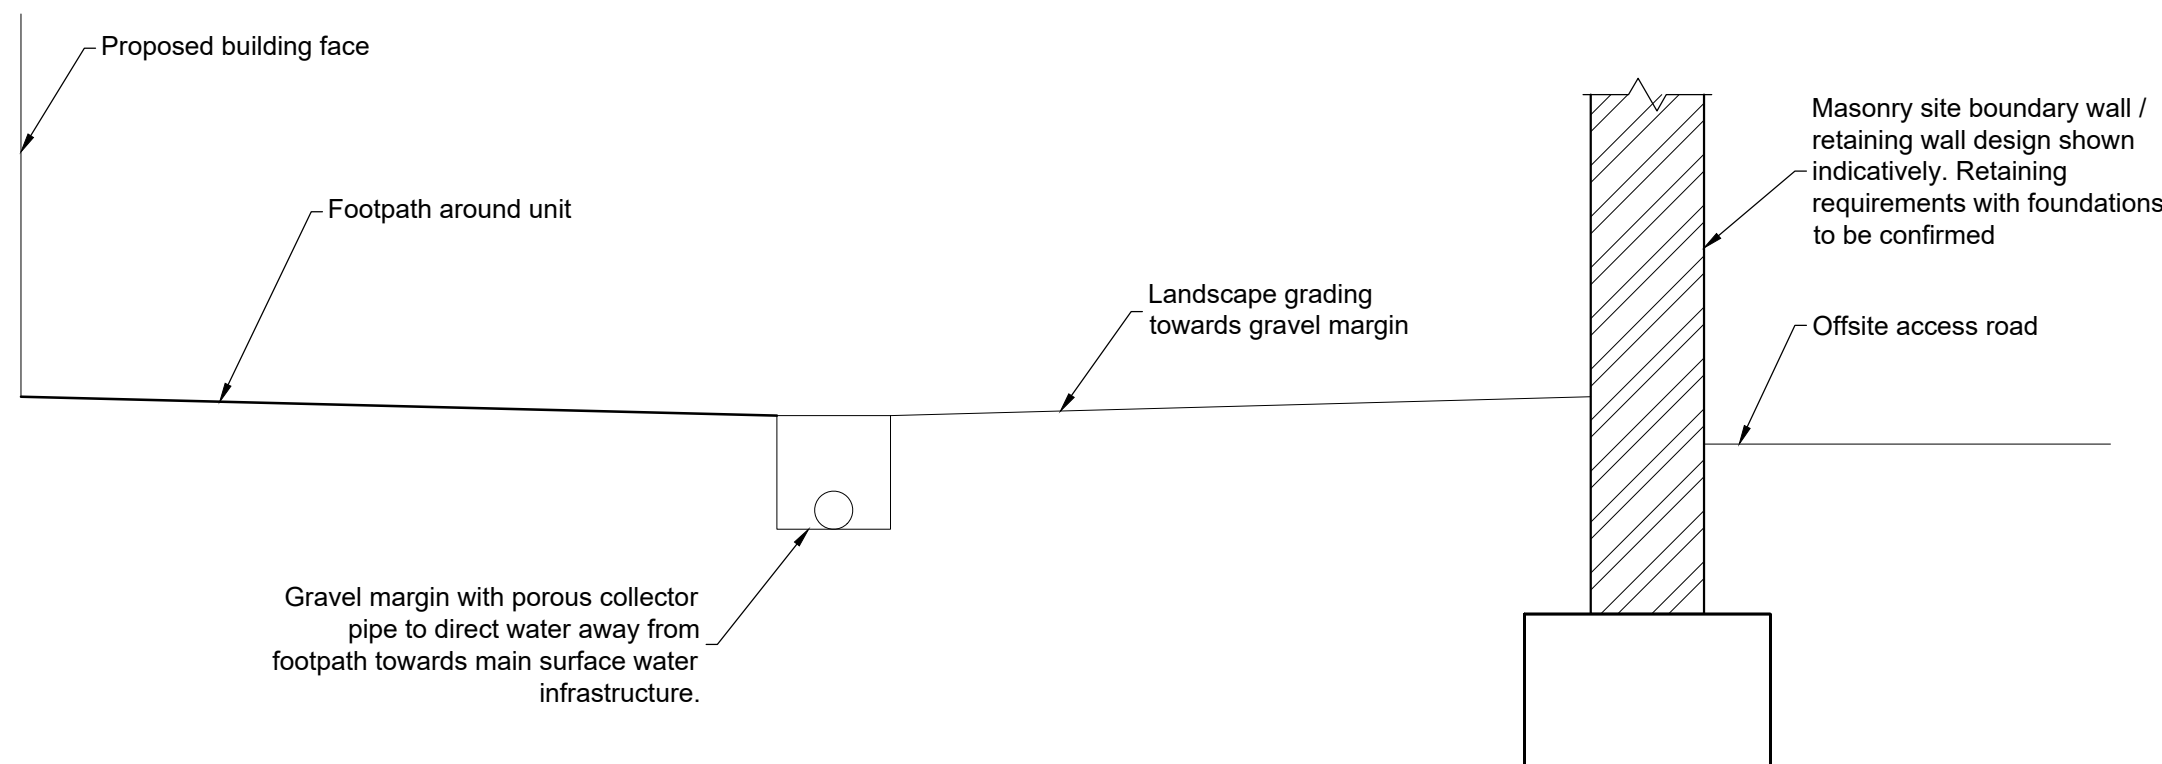


Section C-C
1:20

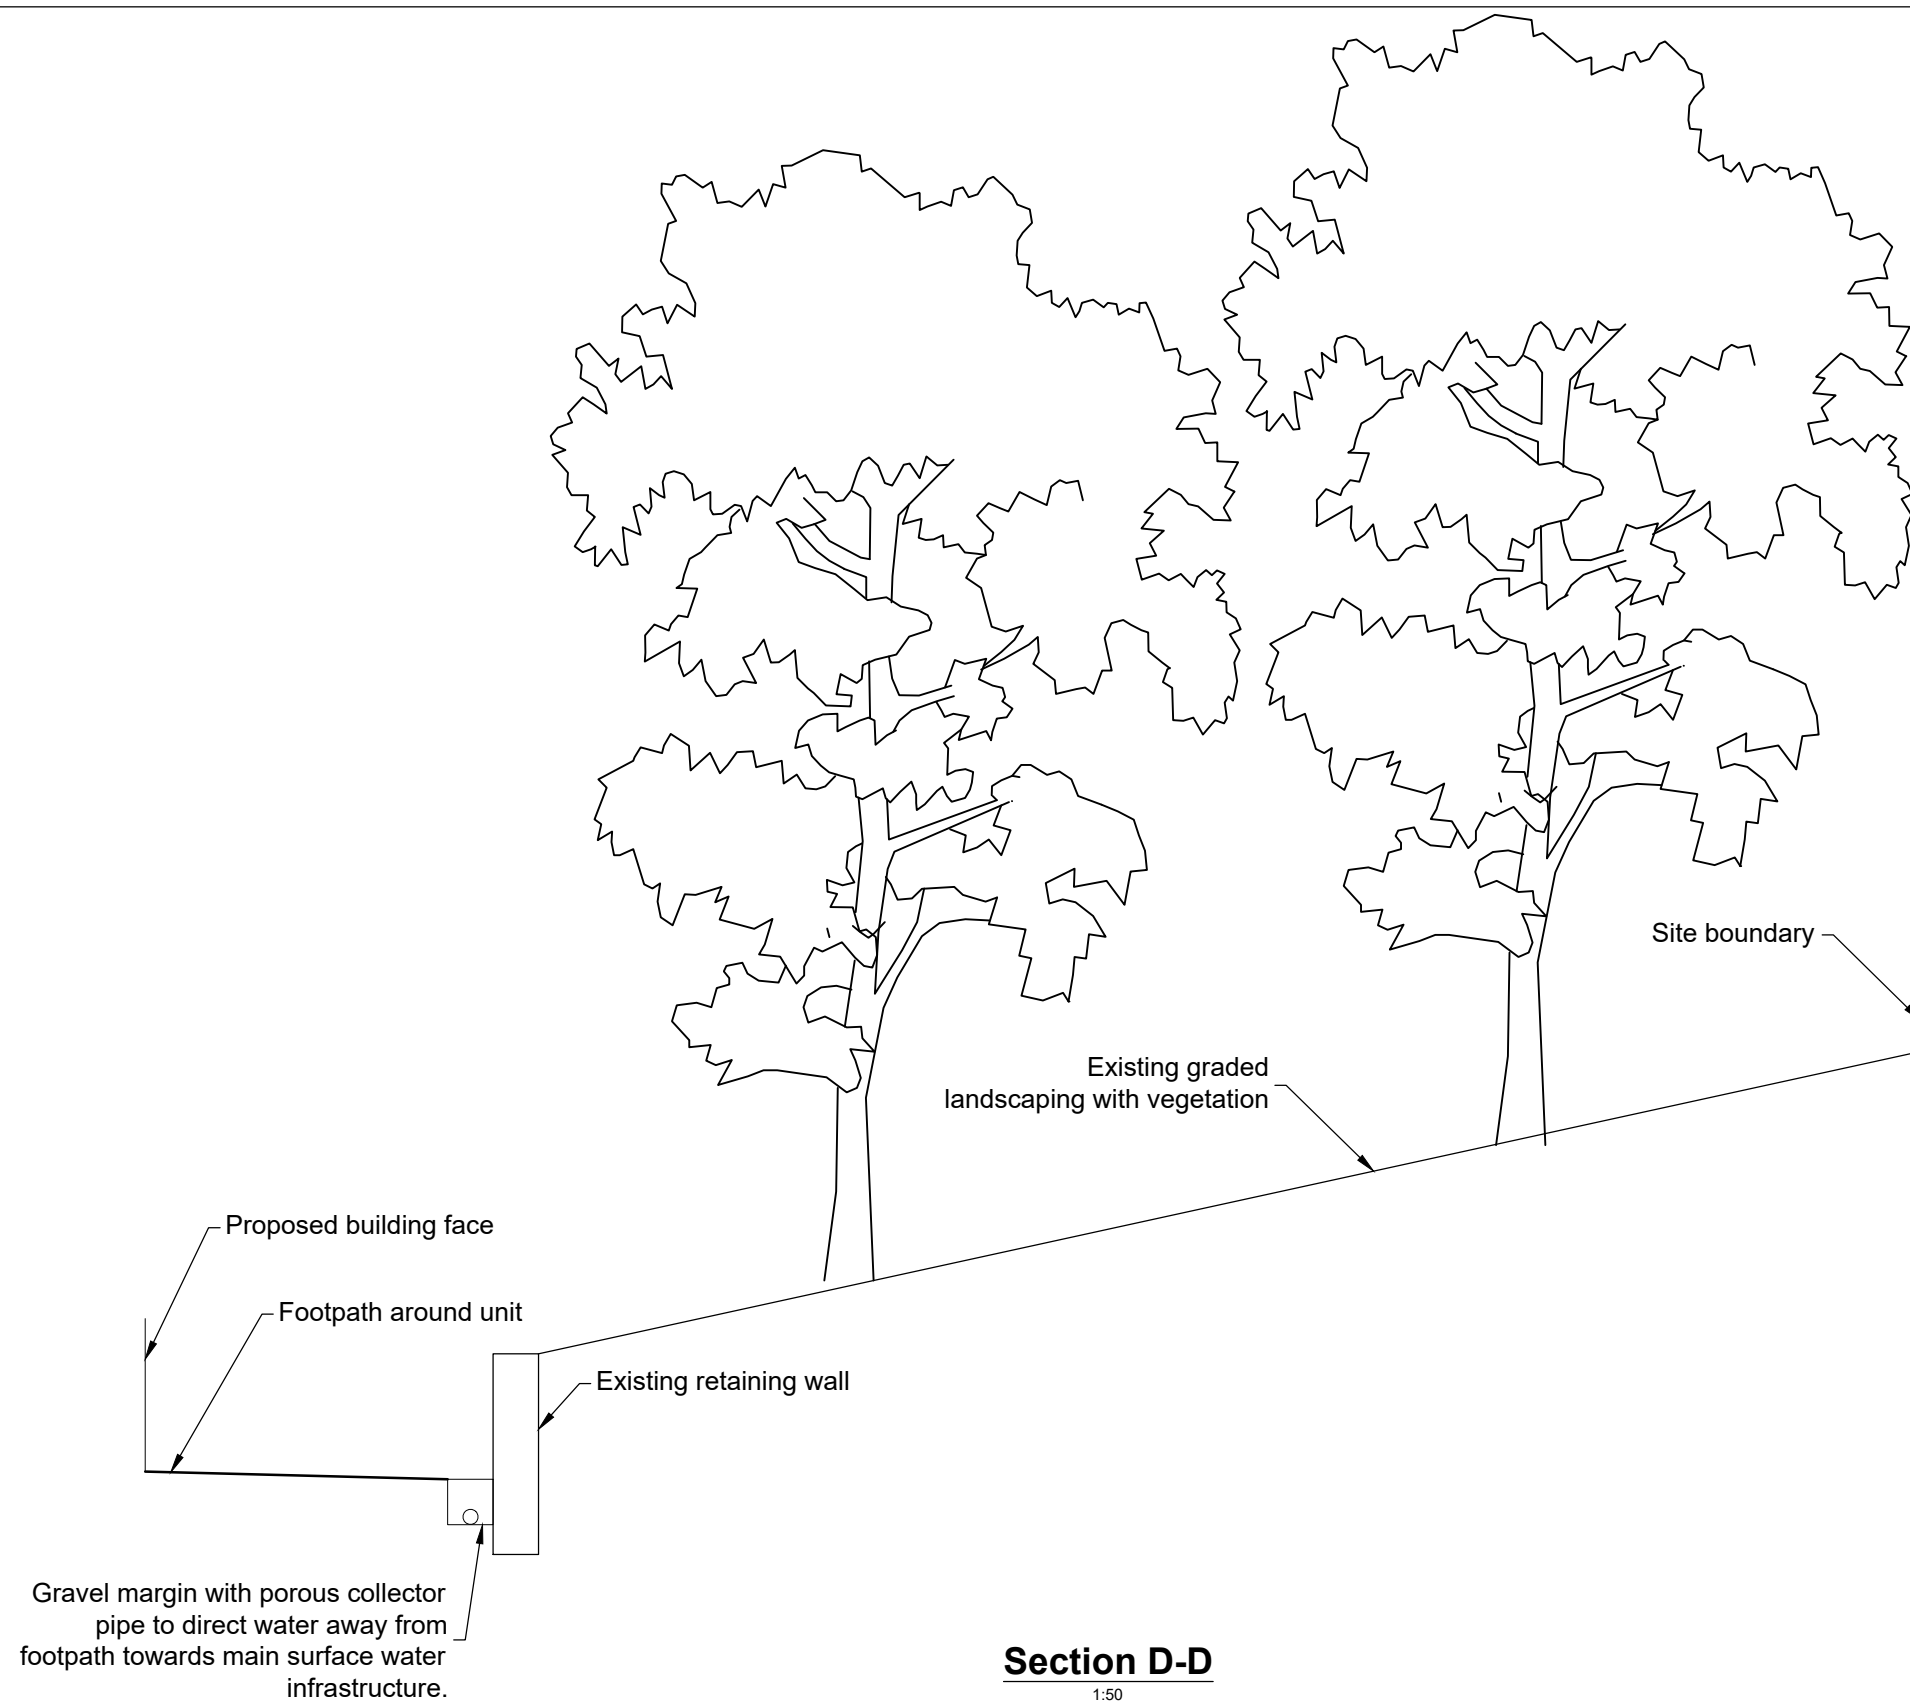

Section D-D
1:50

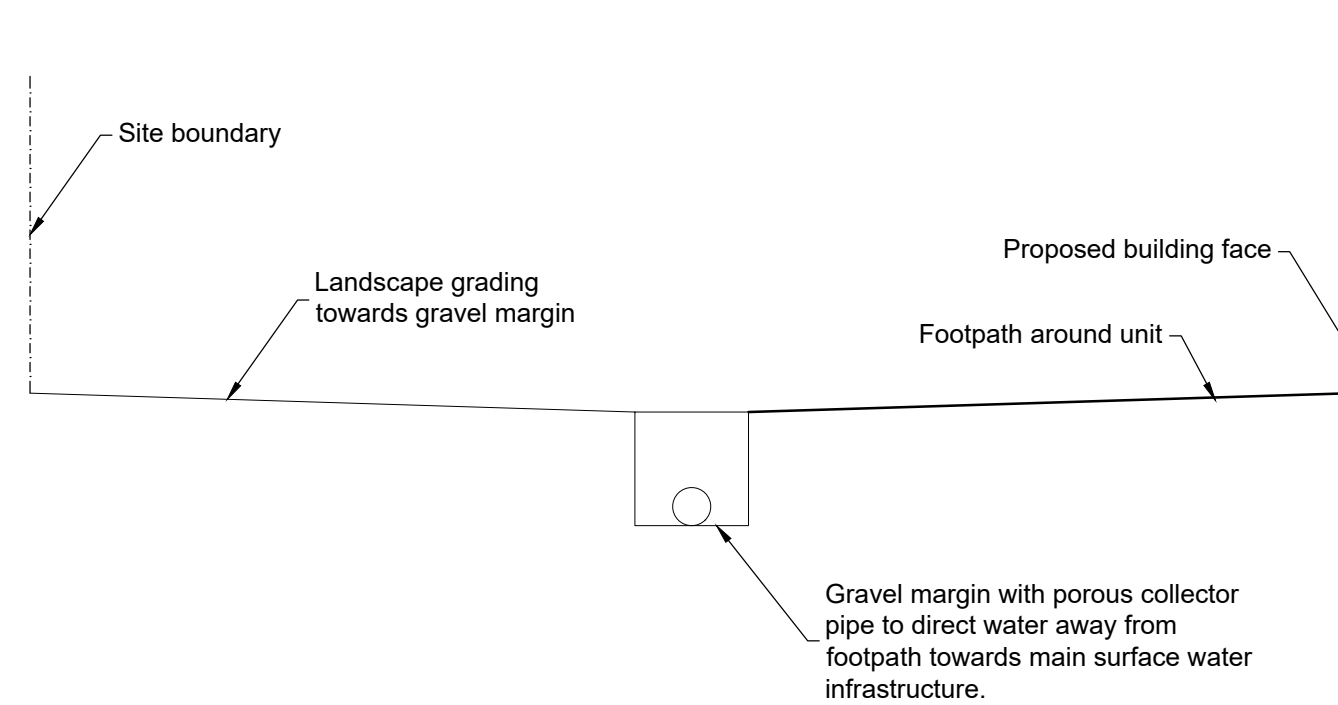

Section E-E
1:20

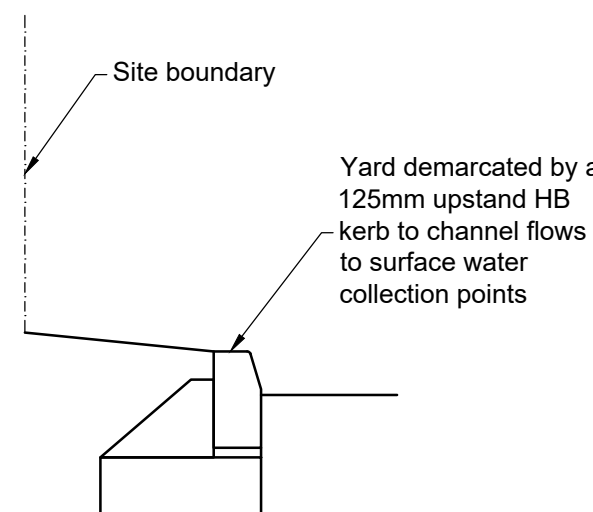

Section F-F
1:20

P1	12/08/2025	Issued for planning	GF /
Rev	Date	Description	By / Chk



Catherine House
Harborough Road
Brixworth NN6 9BX

Telephone: 01604 889 870
northampton@prp.uk.com
www.prp.uk.com

Leicester
Northampton
London

engineering excellence | creating advantage

Client:



Architect:
HTC Architects

Project:
Fishpond Road,
Wokingham

Title:
Overland Flow Routes
Sectional Details

Status:
PLANNING

Engineer:	GF	Date:	August 2025
Drawn:	GF	Scales @ A1:	
Checked:	HP	1:20	
Project No:	63959	Drg No:	104
		Rev:	P3