


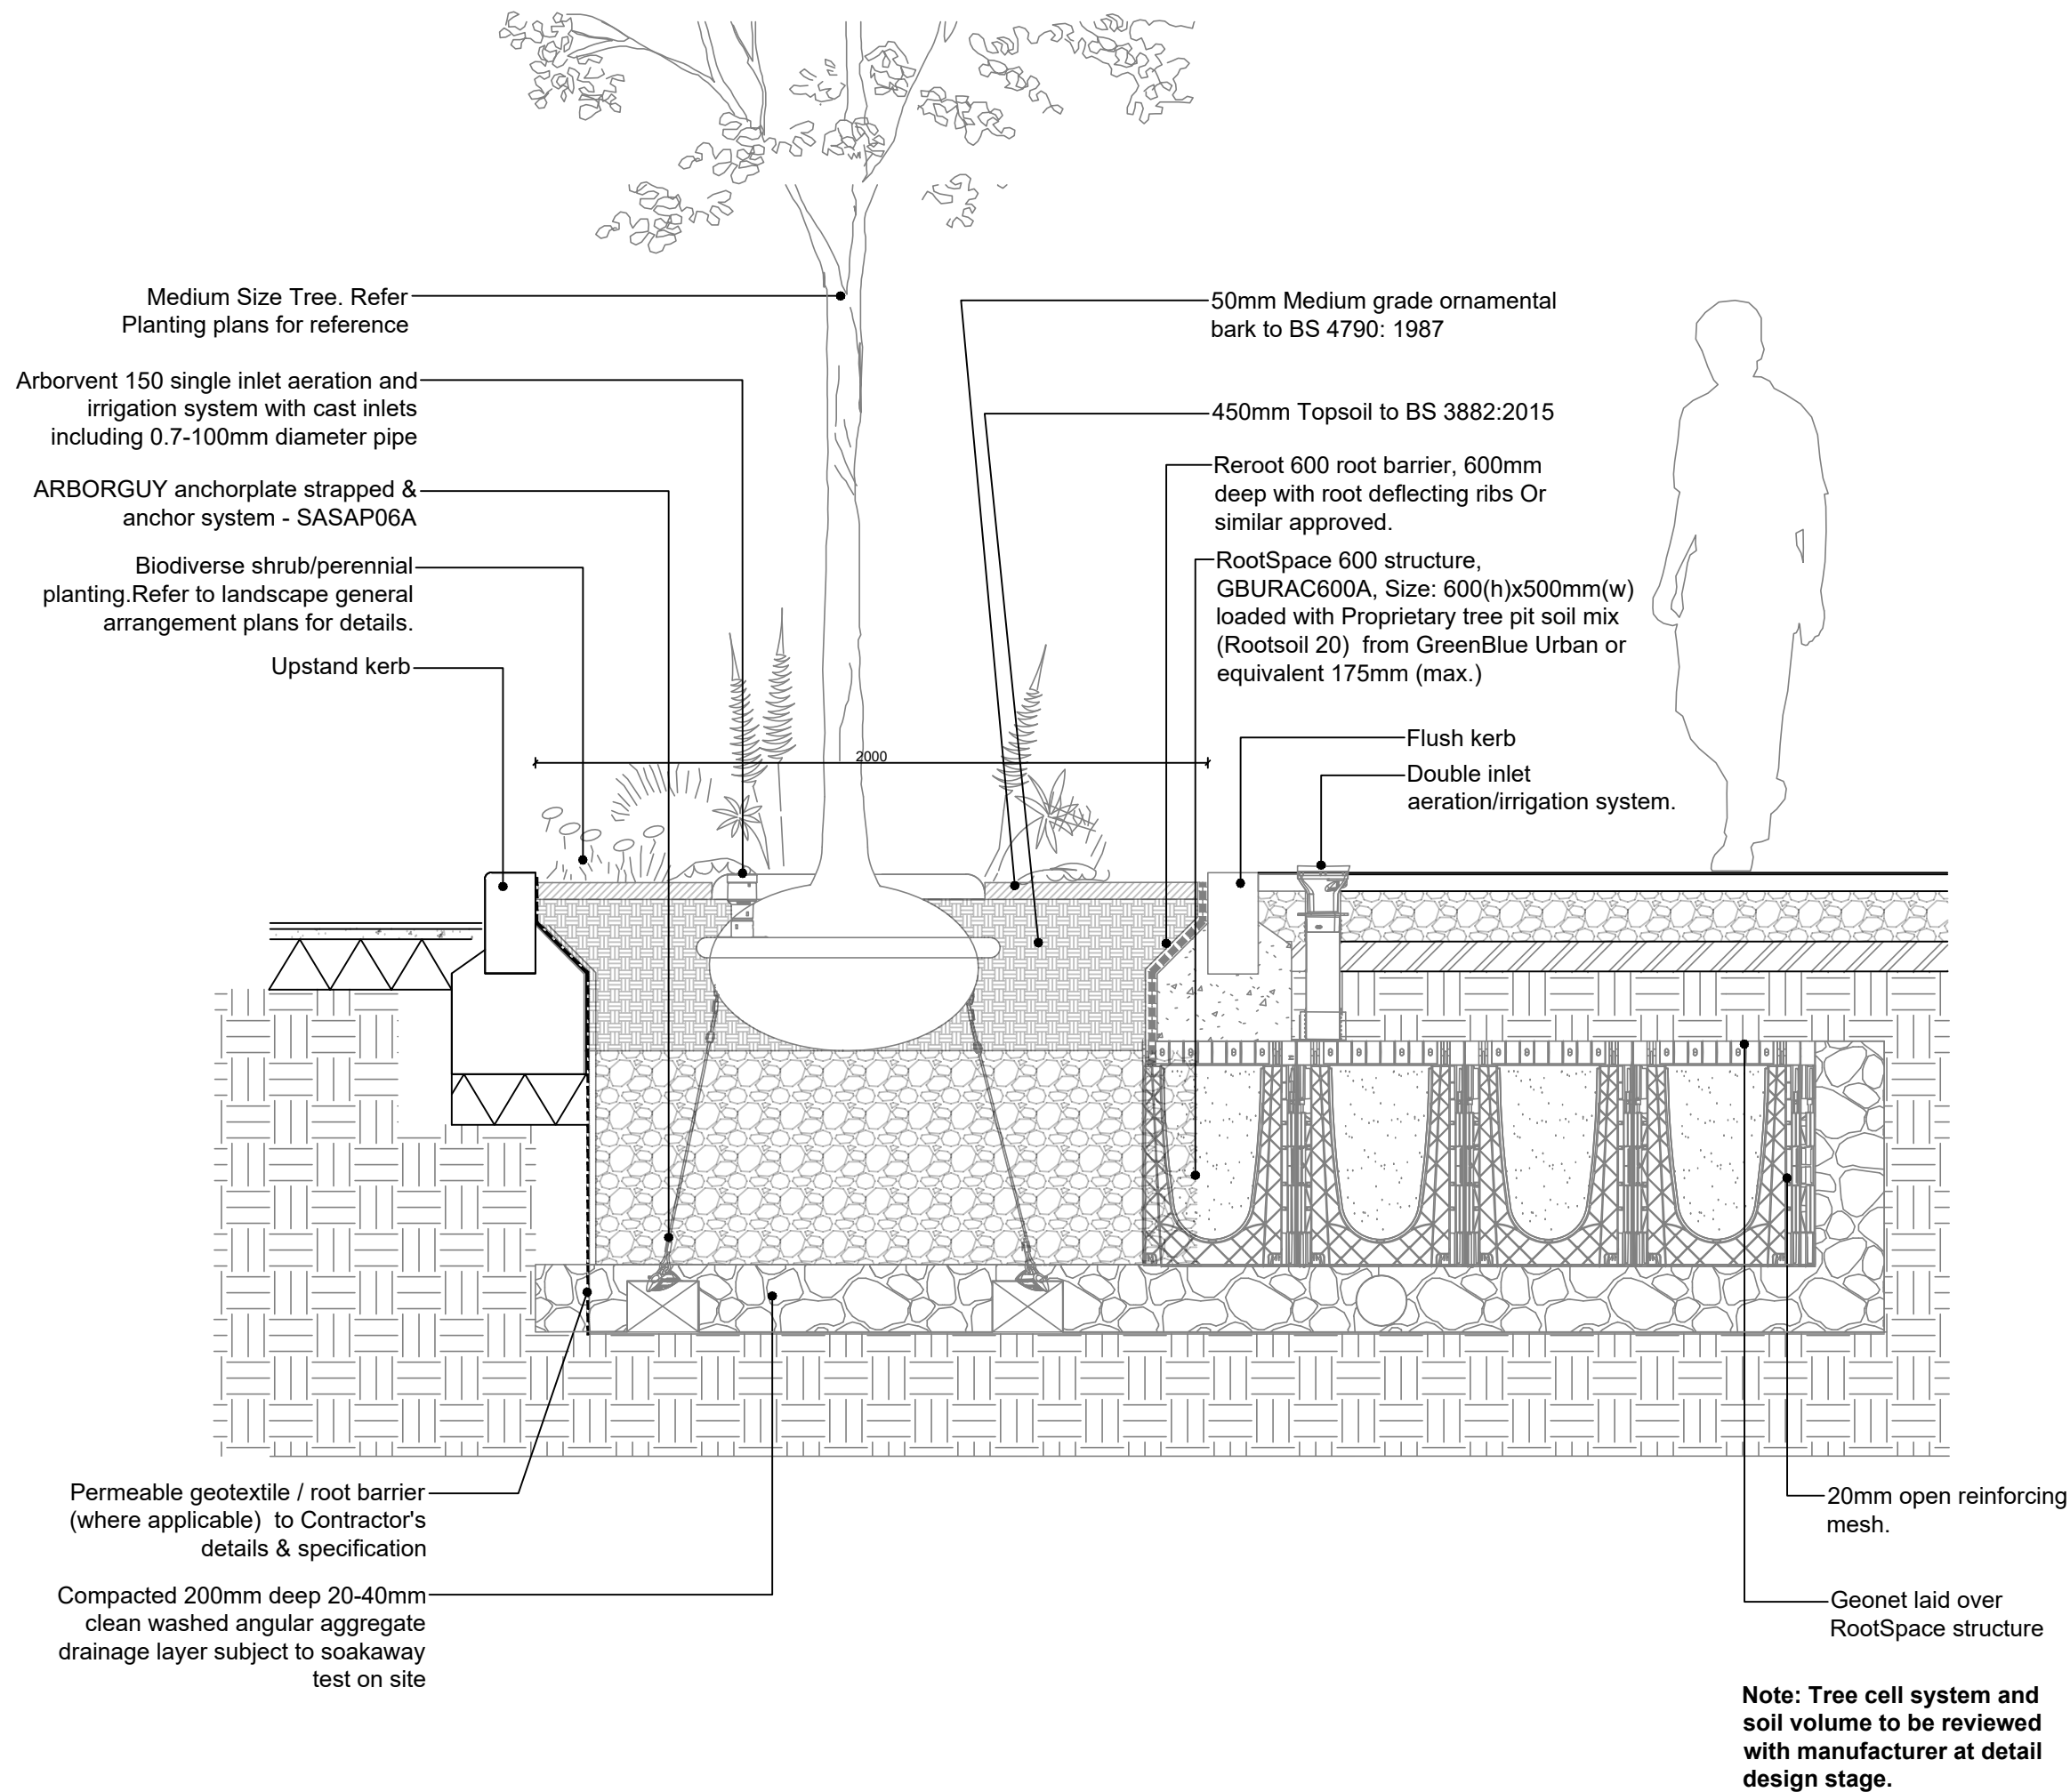

01. Tree Pit Detail with Additional Rootspace

Scale 1:20

B	30/07/25	Issued for planning.	CLB
A	23/07/25	Draft issue to client.	CLB
Rev	Date	Amendment	Initials

Project:
FINCHWOOD PARK
PARCEL 11,12 & 13

Client:
VISTRY THAMES VALLEY

Drawing:
TYPICAL TREE PIT DETAIL WITH SOIL CELLS

Drawing no:	Rev:
24.1992.L401	B

Scale@A2: 1:20 Date: JUL'25 Drawn: CLB Checked: JM

finc FINC Architects Ltd
61-63 New London Road | Chelmsford | Essex | CM2 0ND
T: +44 (0)1245 933988
W: www.fincarchitects.com
E: company@fincarchitects.com

Disclaimer: © FINC Architects Limited holds the copyright to all the information contained within this document and their written consent must be obtained before copying or using the data other than for the purpose it was originally supplied.
All dimensions and measurements to be checked on site.
Do not scale from this drawing. This drawing is to be printed in colour.

PLANNING