


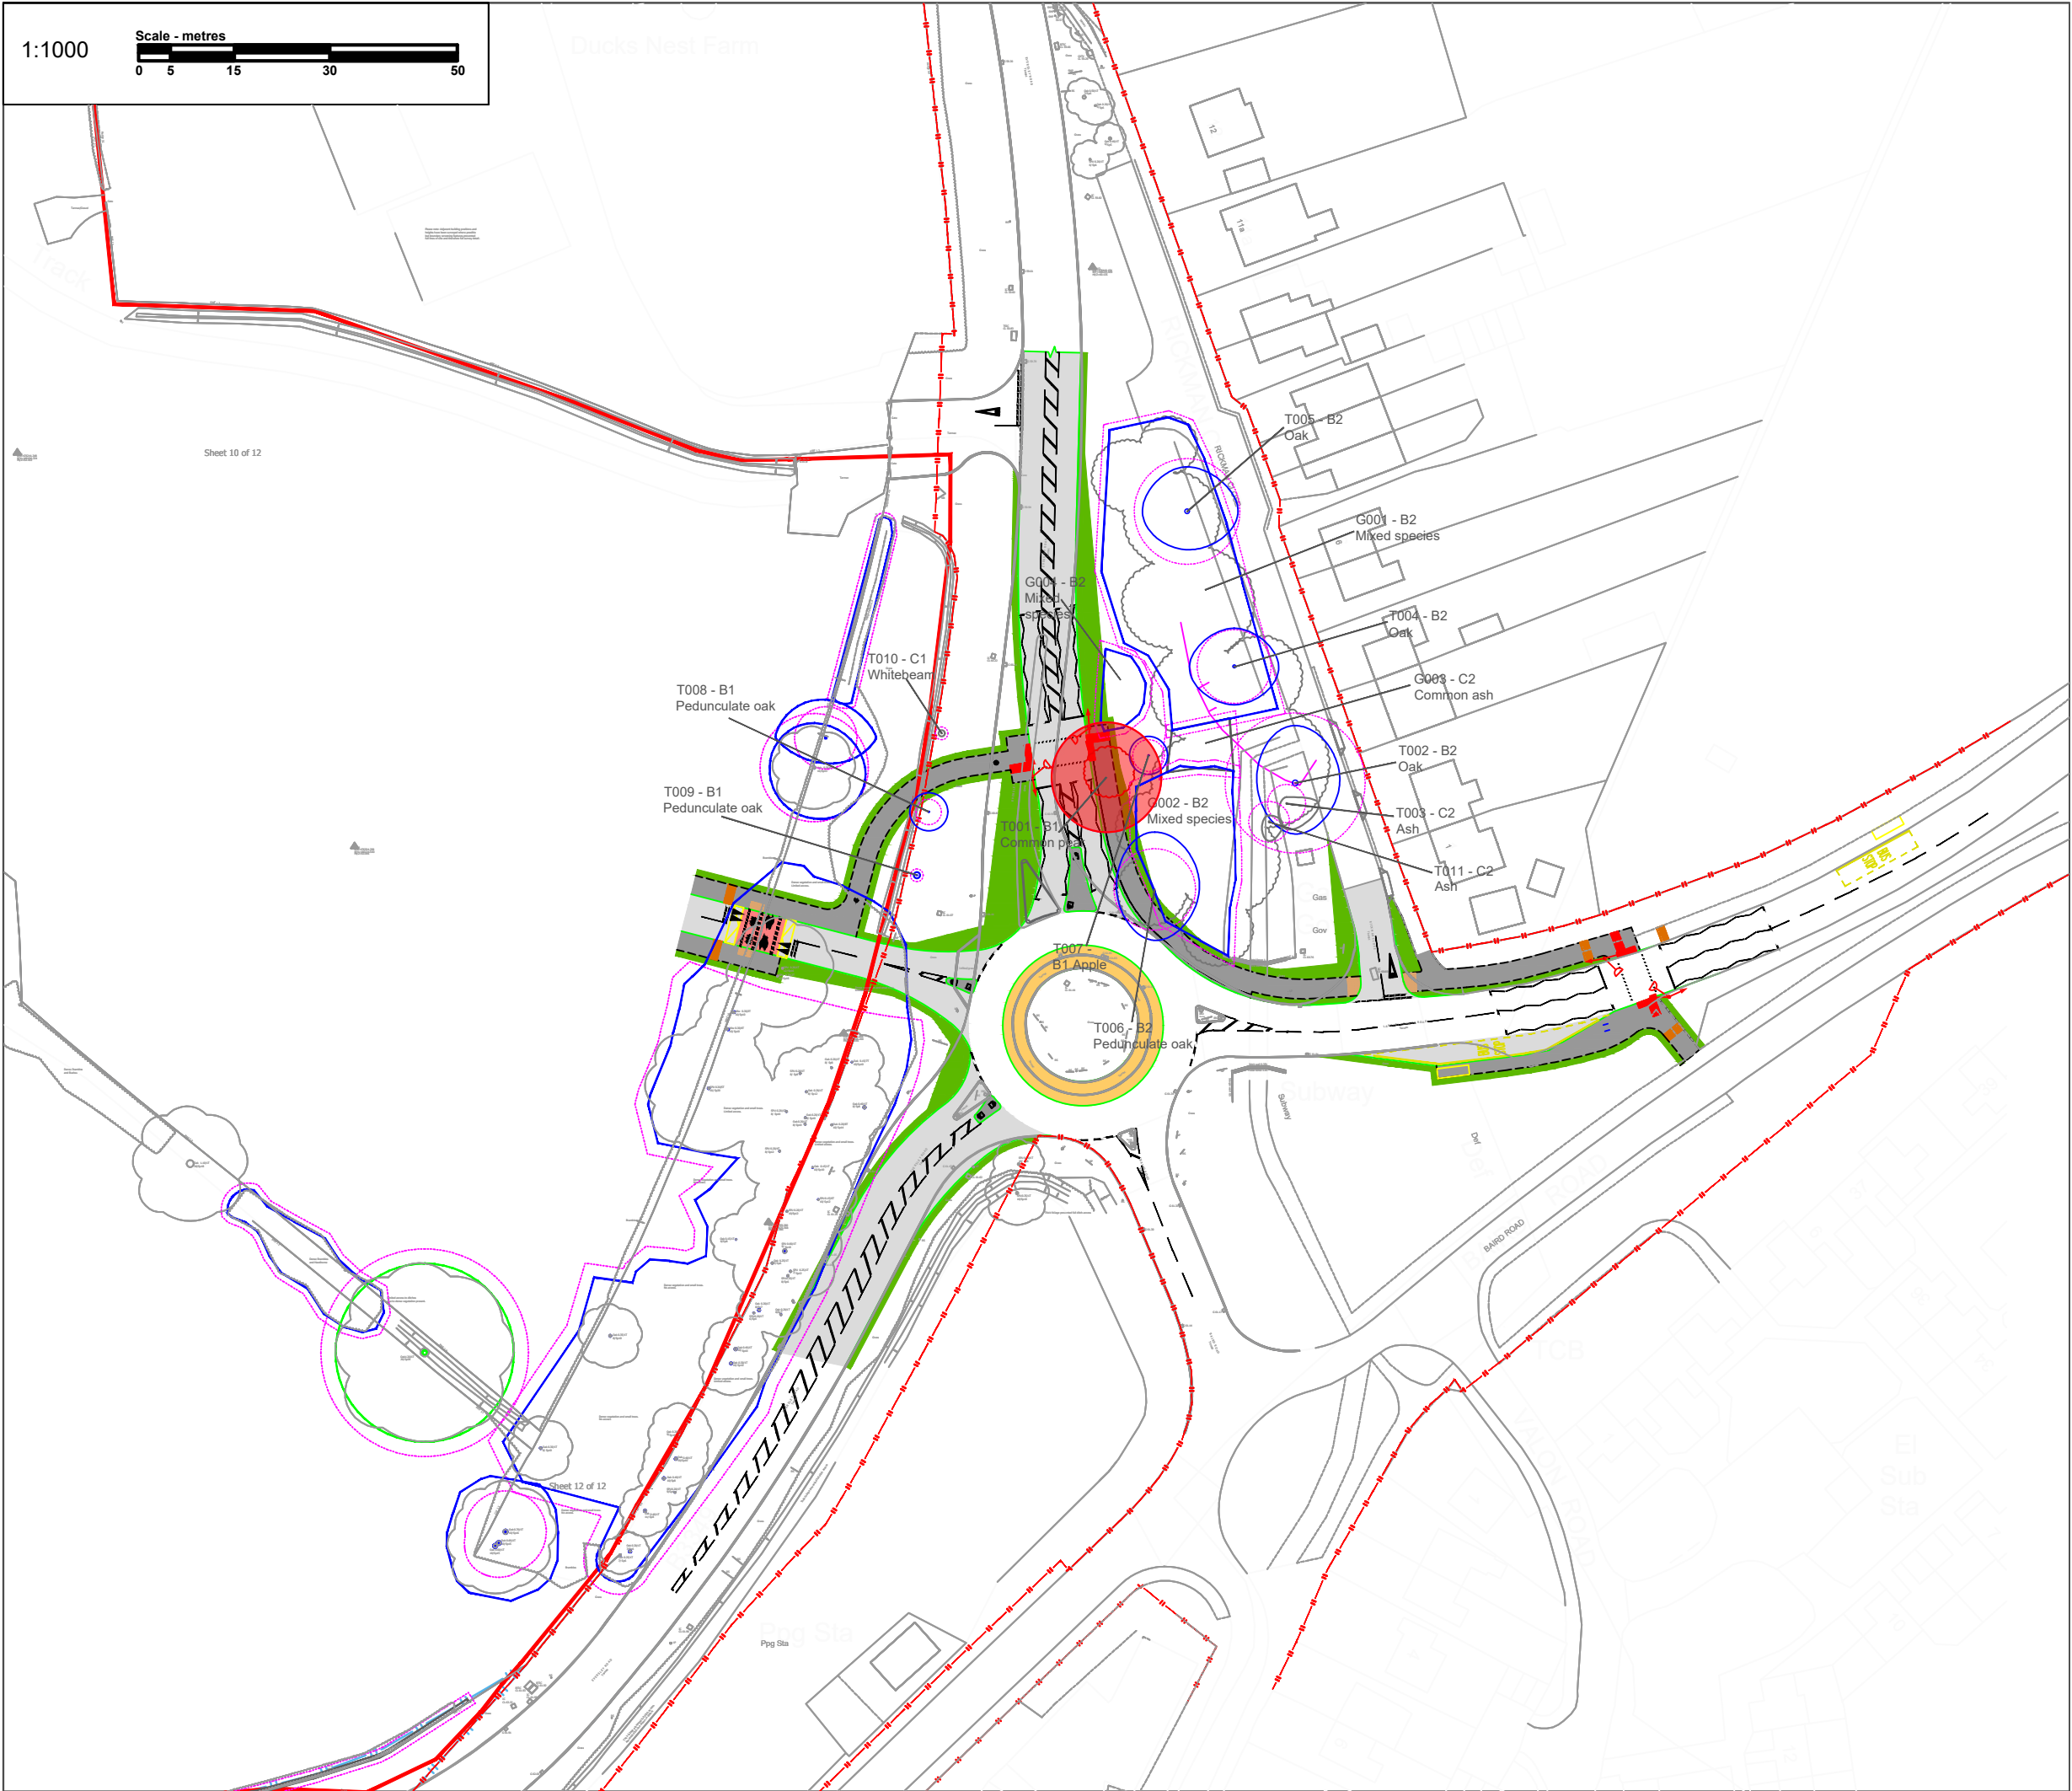

KEY

- Site boundary
- T1** Tree (T) / Group (G) / Hedge (H) / Woodland (W) number
- Root Protection Area
- Tree canopies
- To be removed

BS5837:2012 Tree Categories

- Canopy extent of tree: Category A - High quality
- Canopy extent of tree: Category B - Moderate quality
- Canopy extent of tree: Category C - Low quality
- Canopy extent of tree: Category U - Unsuitable for retention

Notes

A full qualitative analysis of tree cover (The Tree Data Schedule) accompanies this drawing.


Do not scale off drawing - refer to Tree Data Schedule for accurate crown spread measurements.

Depictions of tree canopies are based on measurements taken to four cardinal compass points.

The original of this drawing was produced in colour – a monochrome copy should not be relied upon.

Ecological value must be checked as retention may still be appropriate / necessary.

All rights reserved.

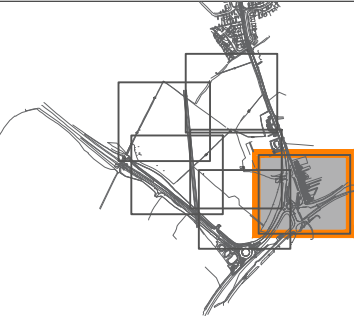

CLIENT:
David Wilson Homes Southern

PROJECT:
Ducks Nest Farm

TITLE:
Tree Retention and Removal Plan - Footpath and Cycleway Scheme - 18.1

SCALE AT A3:
1:1000

DATE:
June 2026