



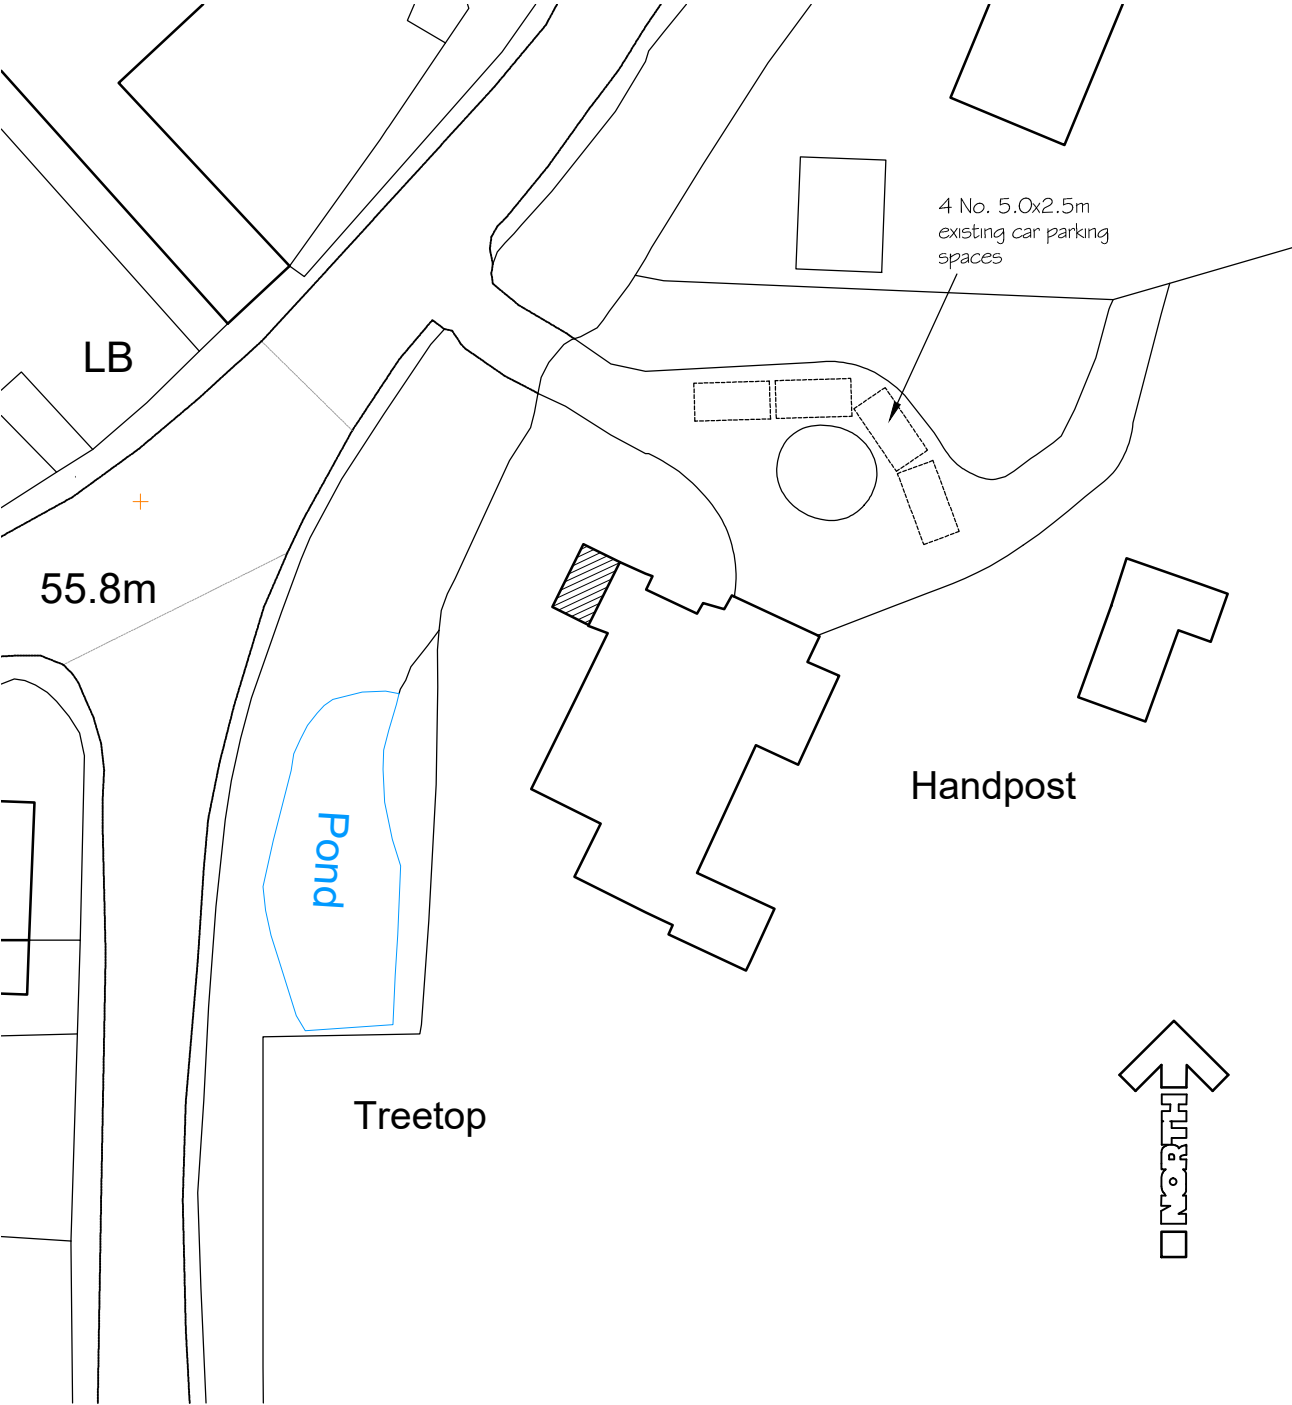

Mapping contents © Crown copyright and database rights 2024 Ordnance Survey 100035207

BLOCK PLAN

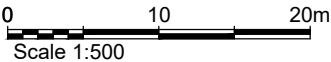

No.	Revision	Date		
Project Proposed single storey extension Handpost, Basingstoke Road, Swallowfield, RG7 1PU		Project No	Drg No	Rev
		AL 01651	02	-
		Scale	Drawn by	
Drawing Title Block Plan		1:500 @ A4	CG	
		Date	July 2024	
Rowan Lodge Φ Southend Road Φ Southend Bradfield Φ RG7 6ES tel: 0118 9745100 Φ e-mail: enquiries@archytas.co.uk Architectural Design Services Φ Planning Φ Building Design Φ Surveying New Build Φ Extensions Φ Residential and Commercial Φ Listed Buildings				

