



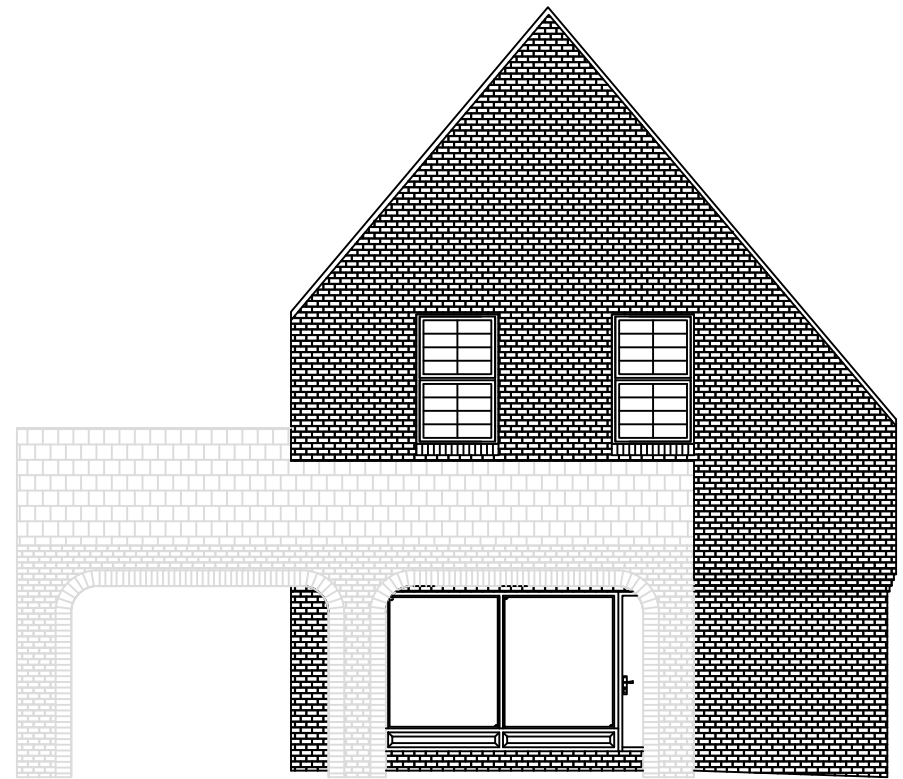

FRONT (WEST) ELEVATION

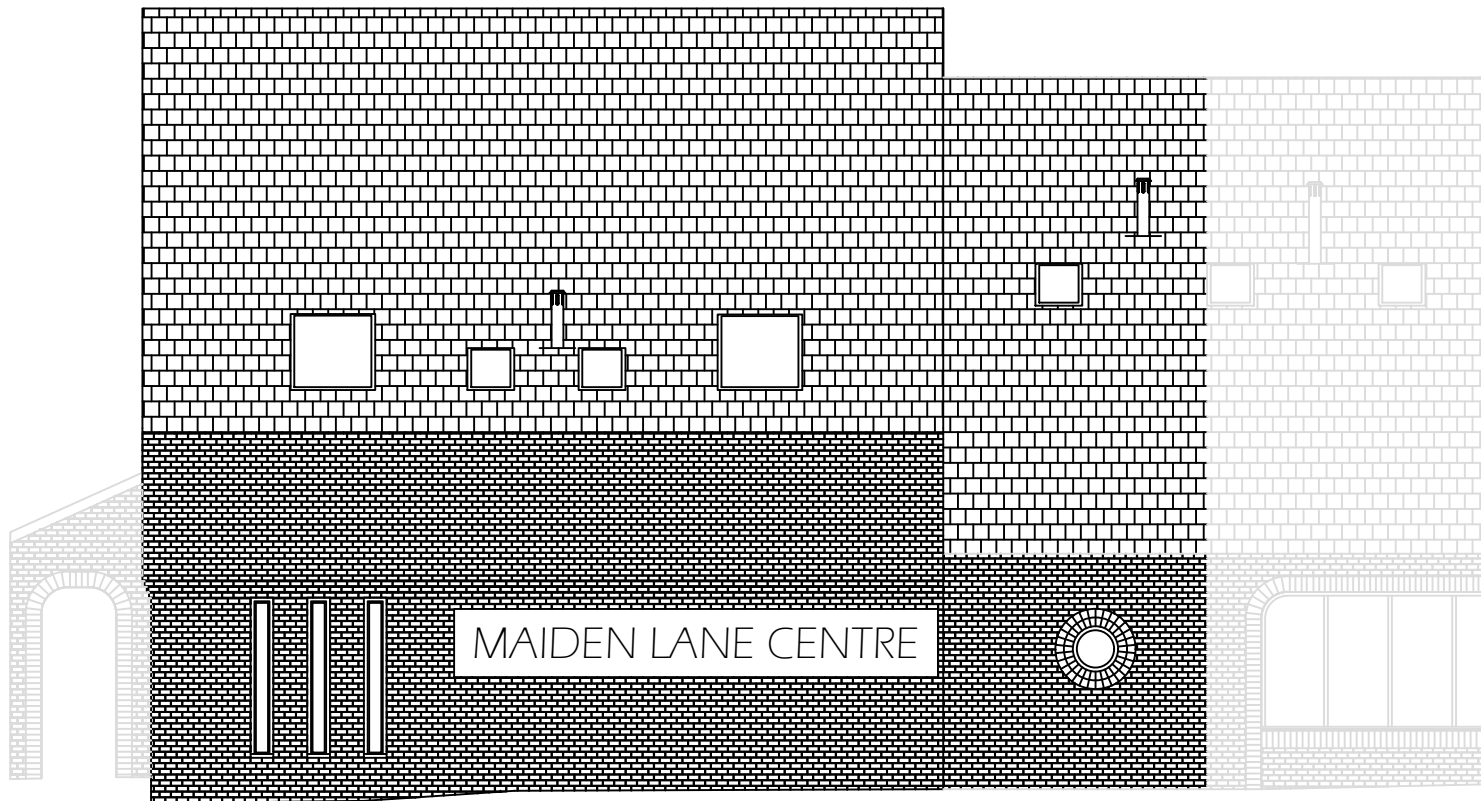

SIDE (SOUTH) ELEVATION



REAR (EAST) ELEVATION

NRG
FLOOR PLANS

Shop 1
Maiden Lane Centre
Lower Early
Reading
LG6 3HD

As existing: Single glazed with painted softwood frames.

0 1 2 5m
Existing Elevations 1:100 @ A3