




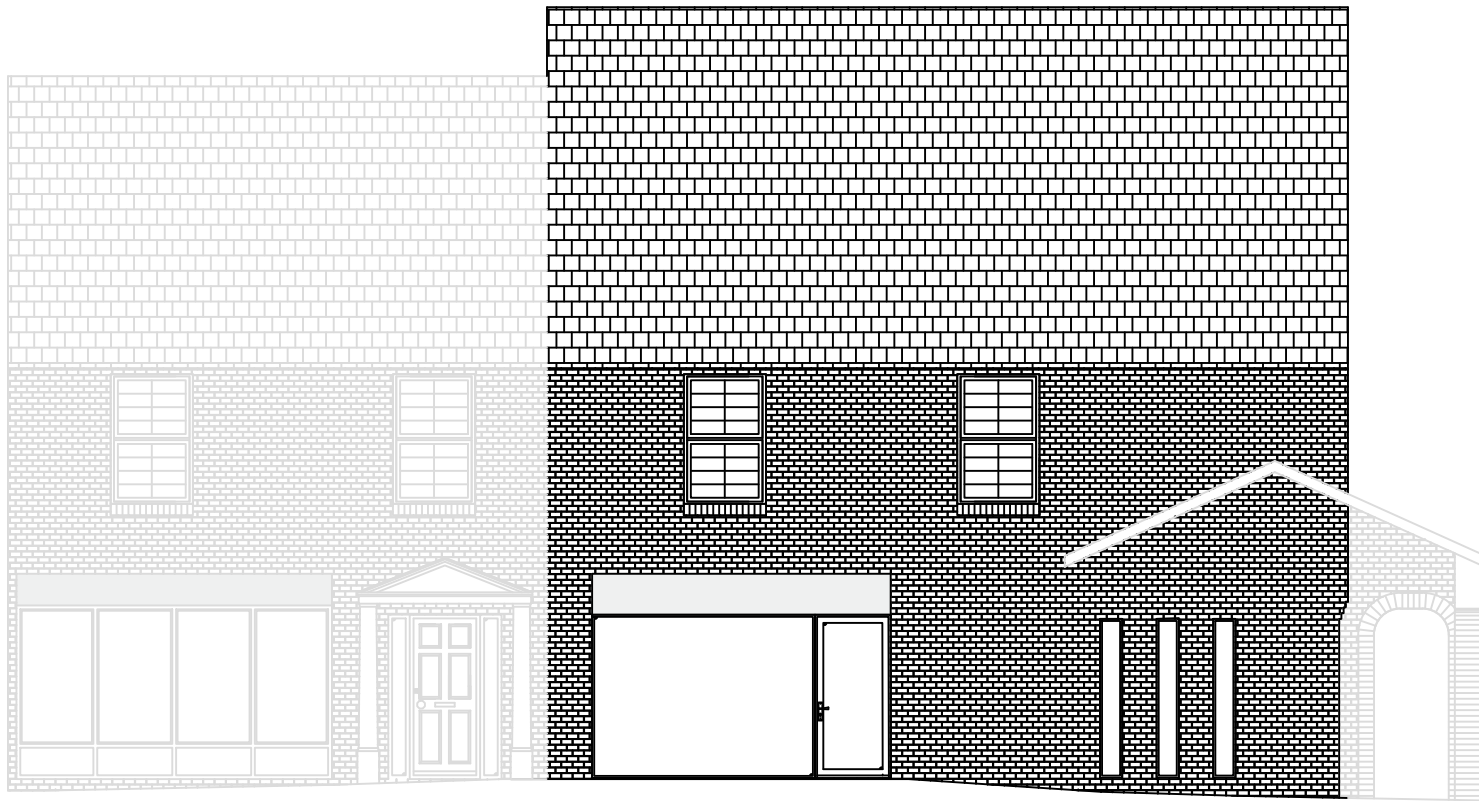

FRONT (WEST) ELEVATION

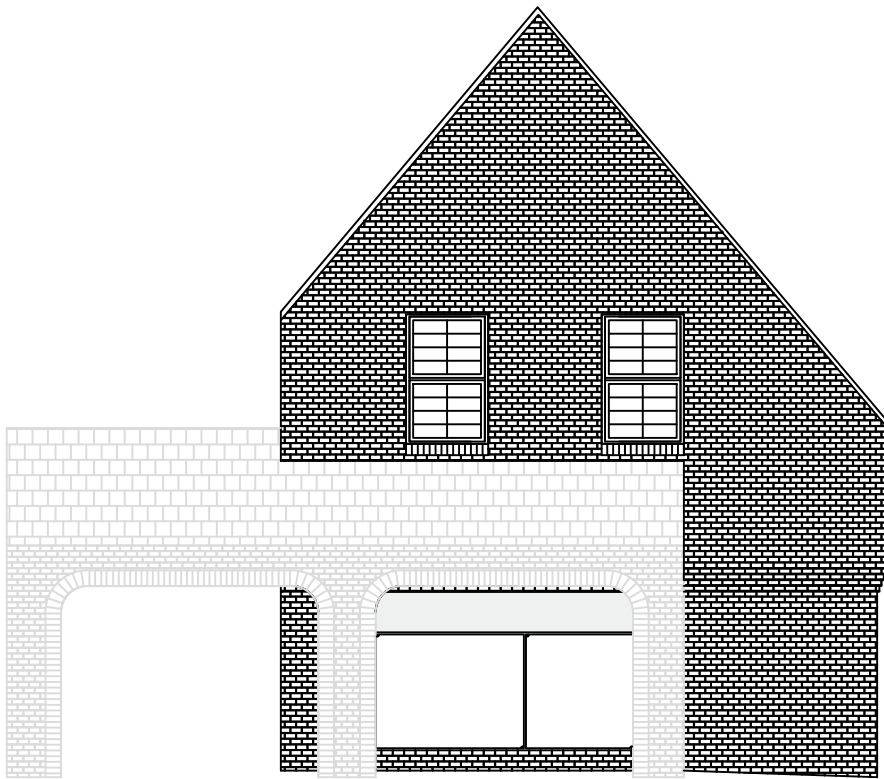

SIDE (SOUTH) ELEVATION

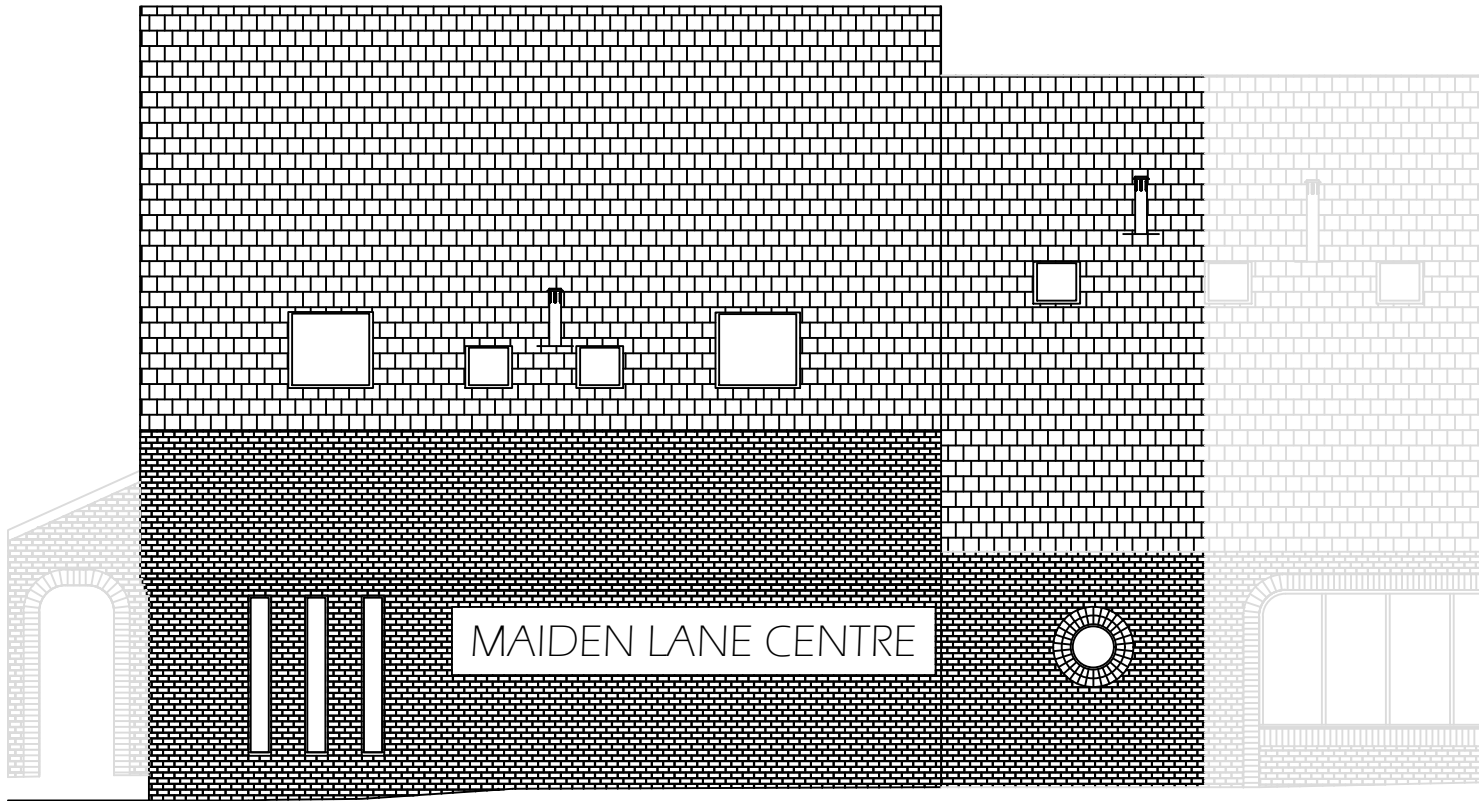

REAR (EAST) ELEVATION

NRG
FLOOR PLANS

Shop 1
Maiden Lane Centre
Lower Early
Reading
LG6 3HD

As proposed: Sealed double glazed units, mounted
in black painted or powder coated metal frames.

0 1 2 5m

Proposed Elevations 1:100 @ A3