



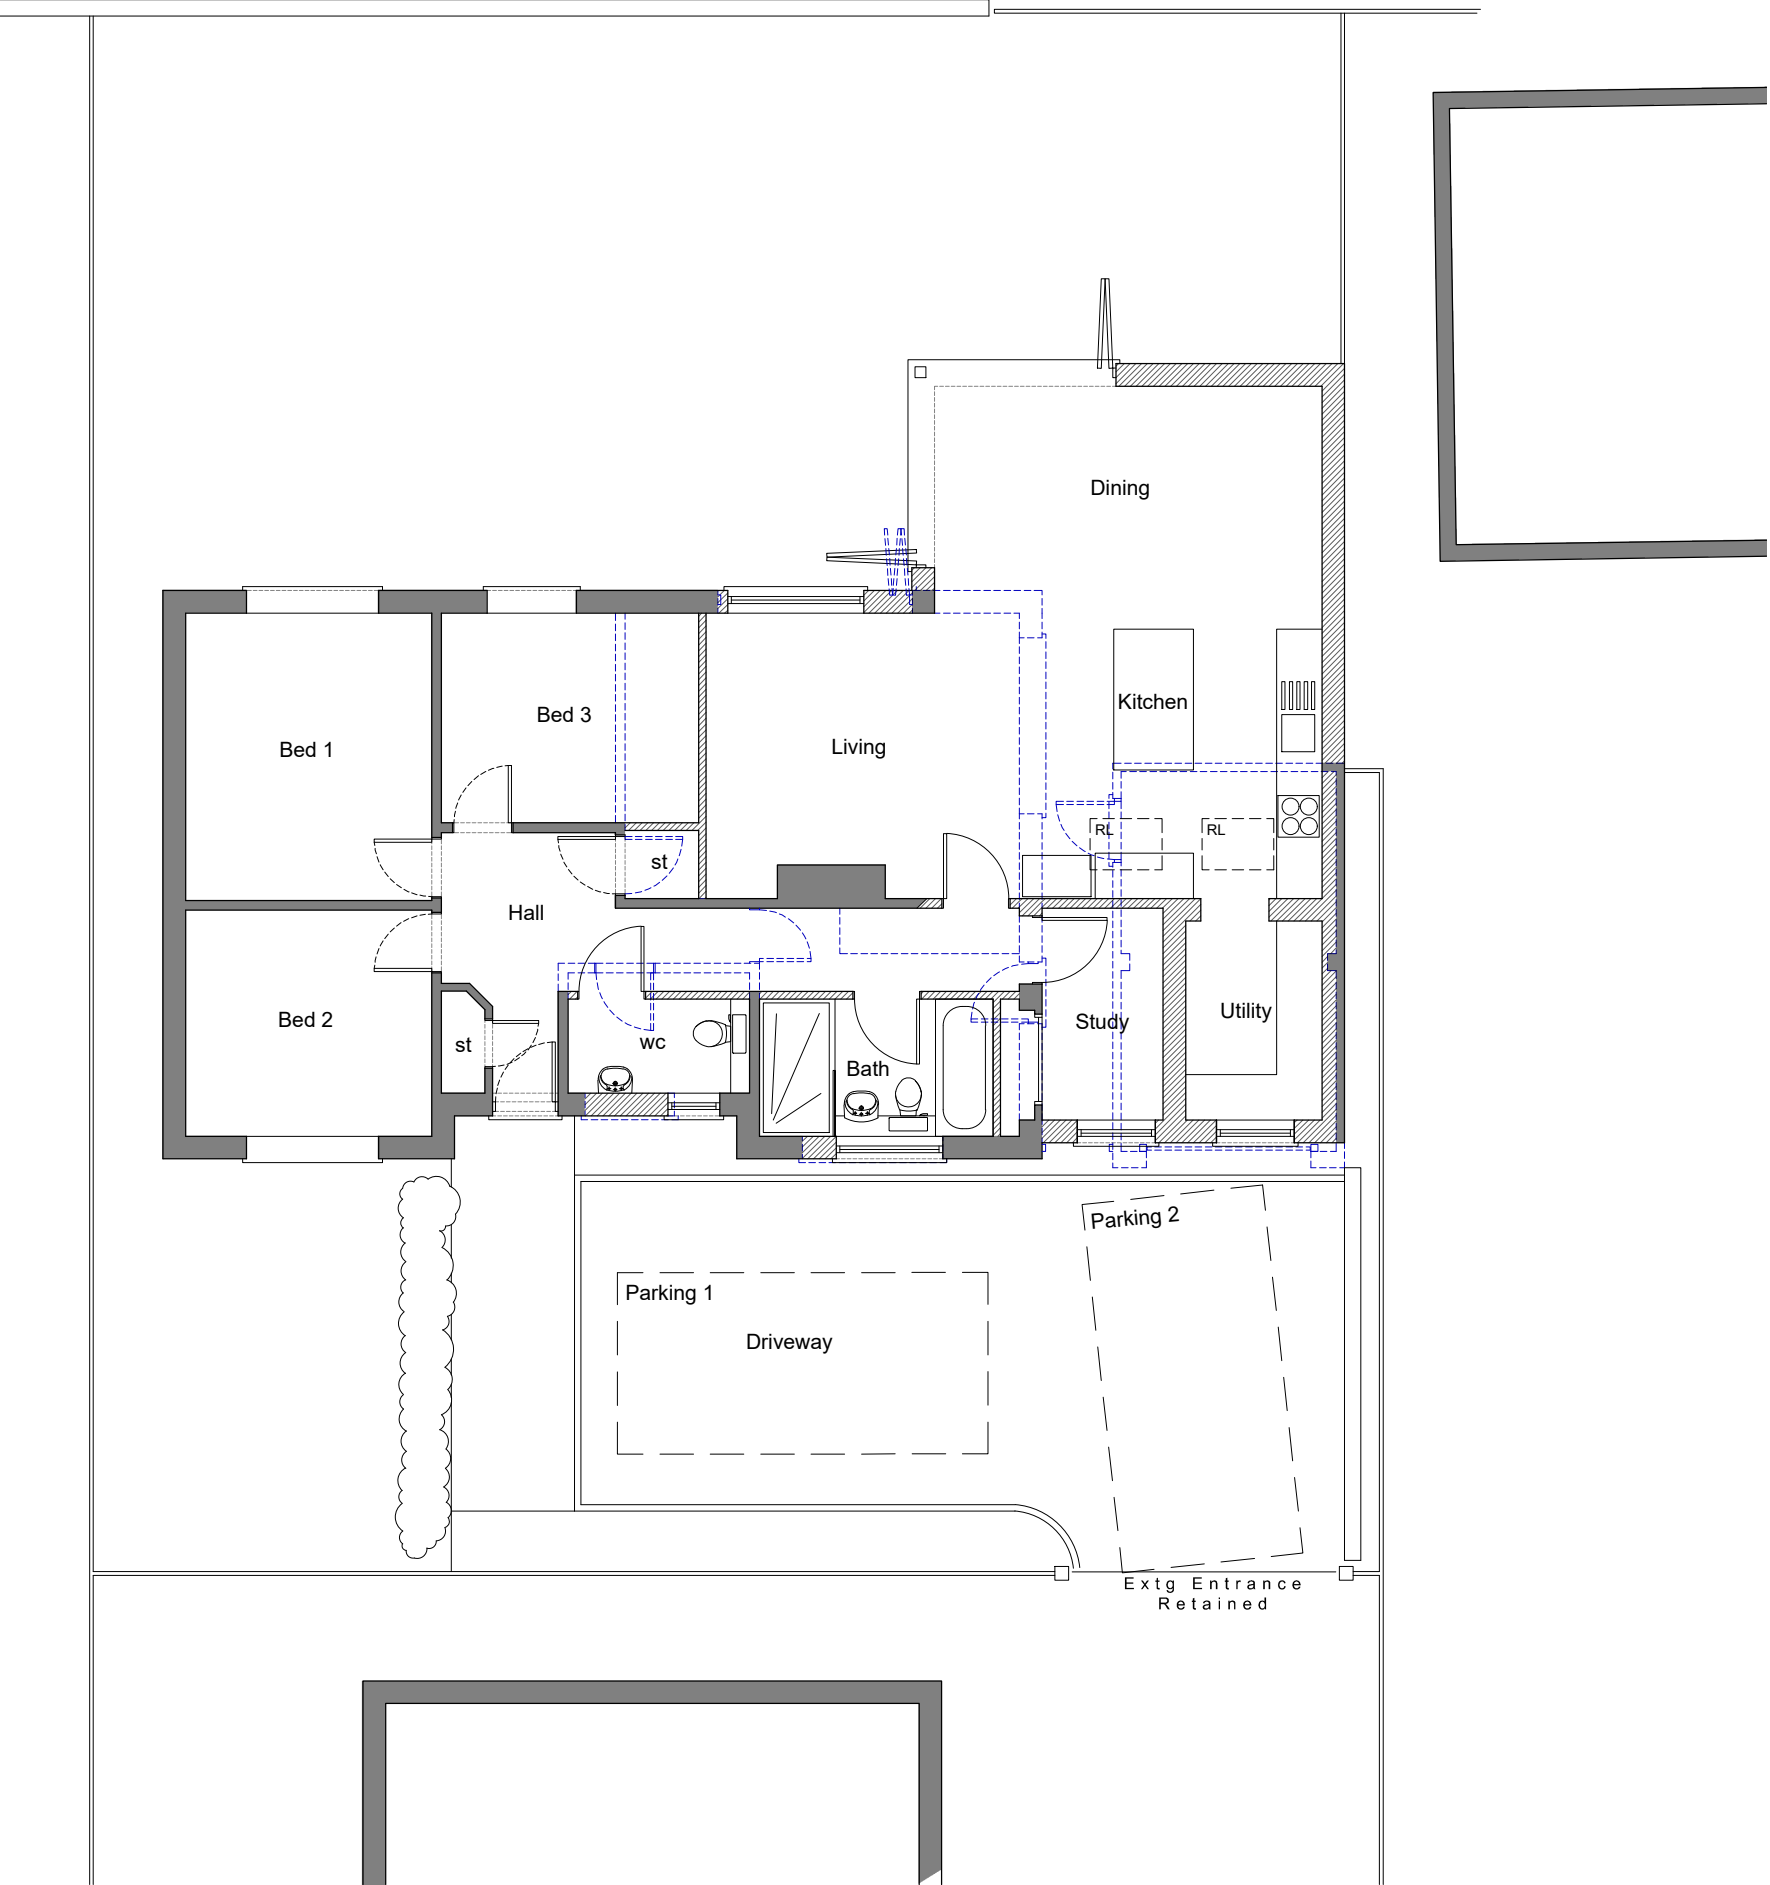

Ground Floor Plan 1:50 Scale

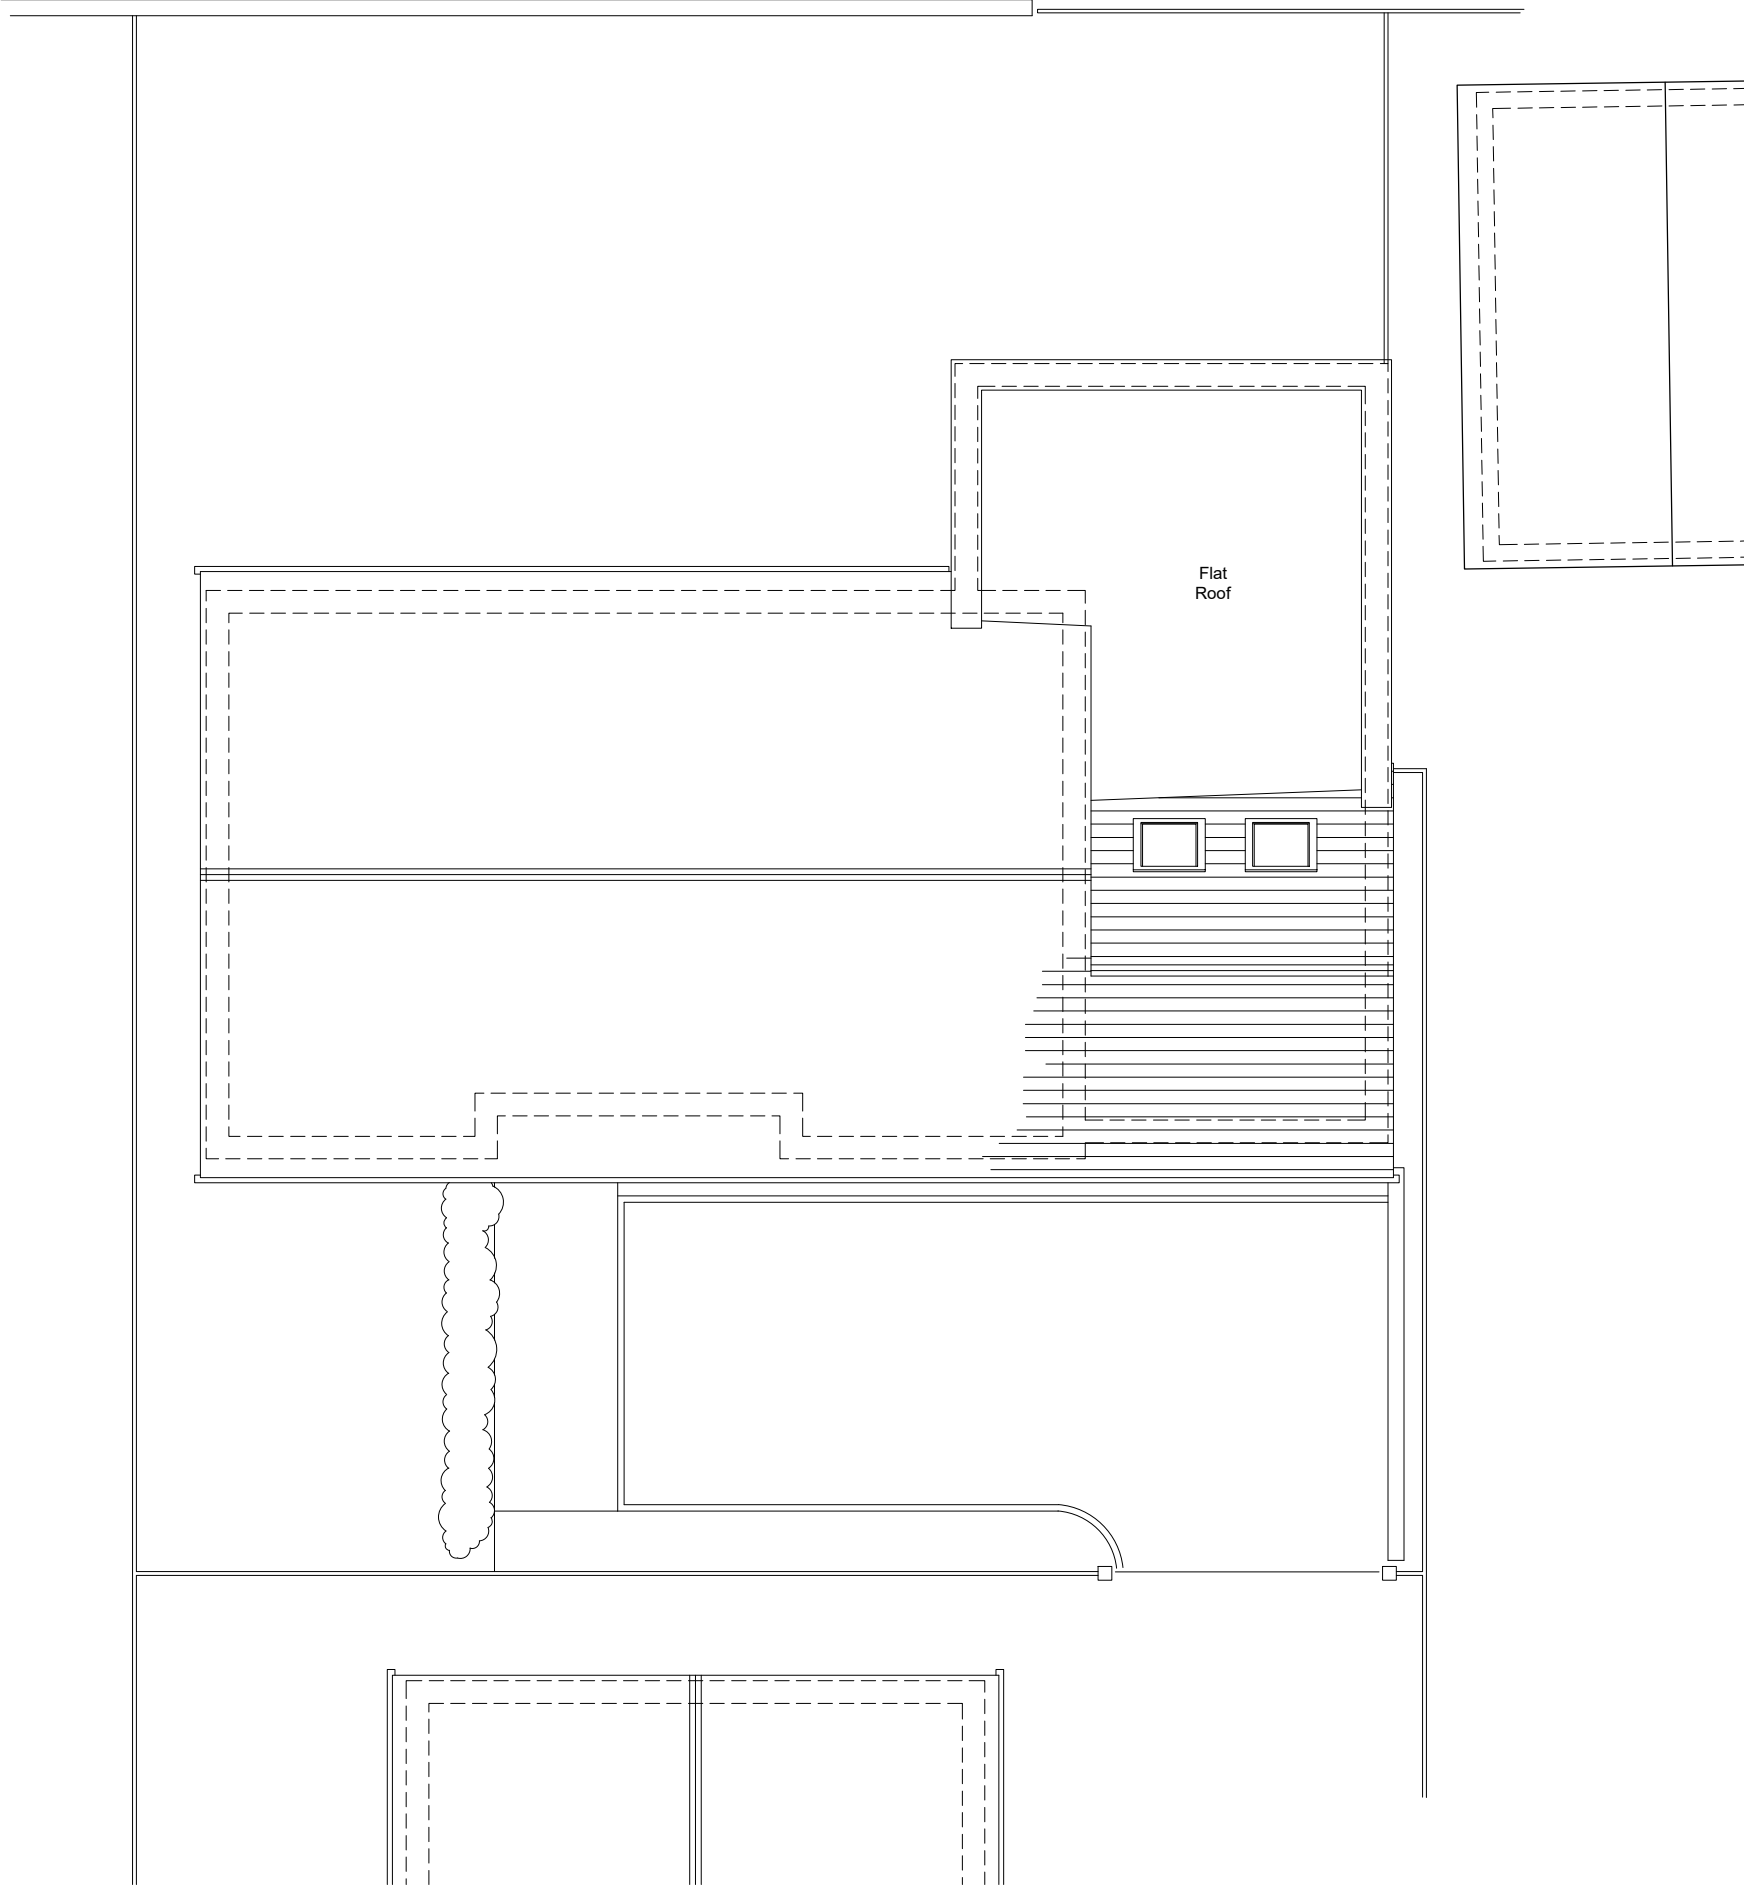

Front Floor Plan 1:50 Scale


Rev A - Minor Amendments - June 2025

Bonney Architecture
PLANNING & TECHNICAL SERVICES

CLIENT **Mr & Mrs Collis**
JOB **51b Barkham Road, Wokingham
Berkshire, RG41 2RG**
DRG **PROPOSED PLANS**

SCALE **As Shown** DRAWN **P Bonney** DATE **May 2025**

BA 0312 | 04 | A

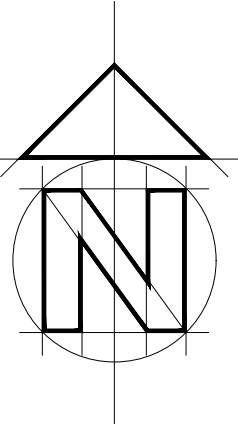

1:50 scale Bar
This Drawing has been produced for printing onto A1 size paper,
If printing on A3 please use the scale below for reference.
0m 0.5m 1.0m 2.0m 4.0m

1:100 scale Bar
This Drawing has been produced for printing onto A1 size paper,
If printing on A3 please use the scale below for reference.
0m 1.0m 2.0m 4.0m 8.0m

1:500 scale Bar
This Drawing has been produced for printing onto A1 size paper,
If printing on A3 please use the scale below for reference.
0m 5m 10m 20m 40m