


Crown Copyright and database rights 2026 OS Licence no. AC0000814278 24.7.2026

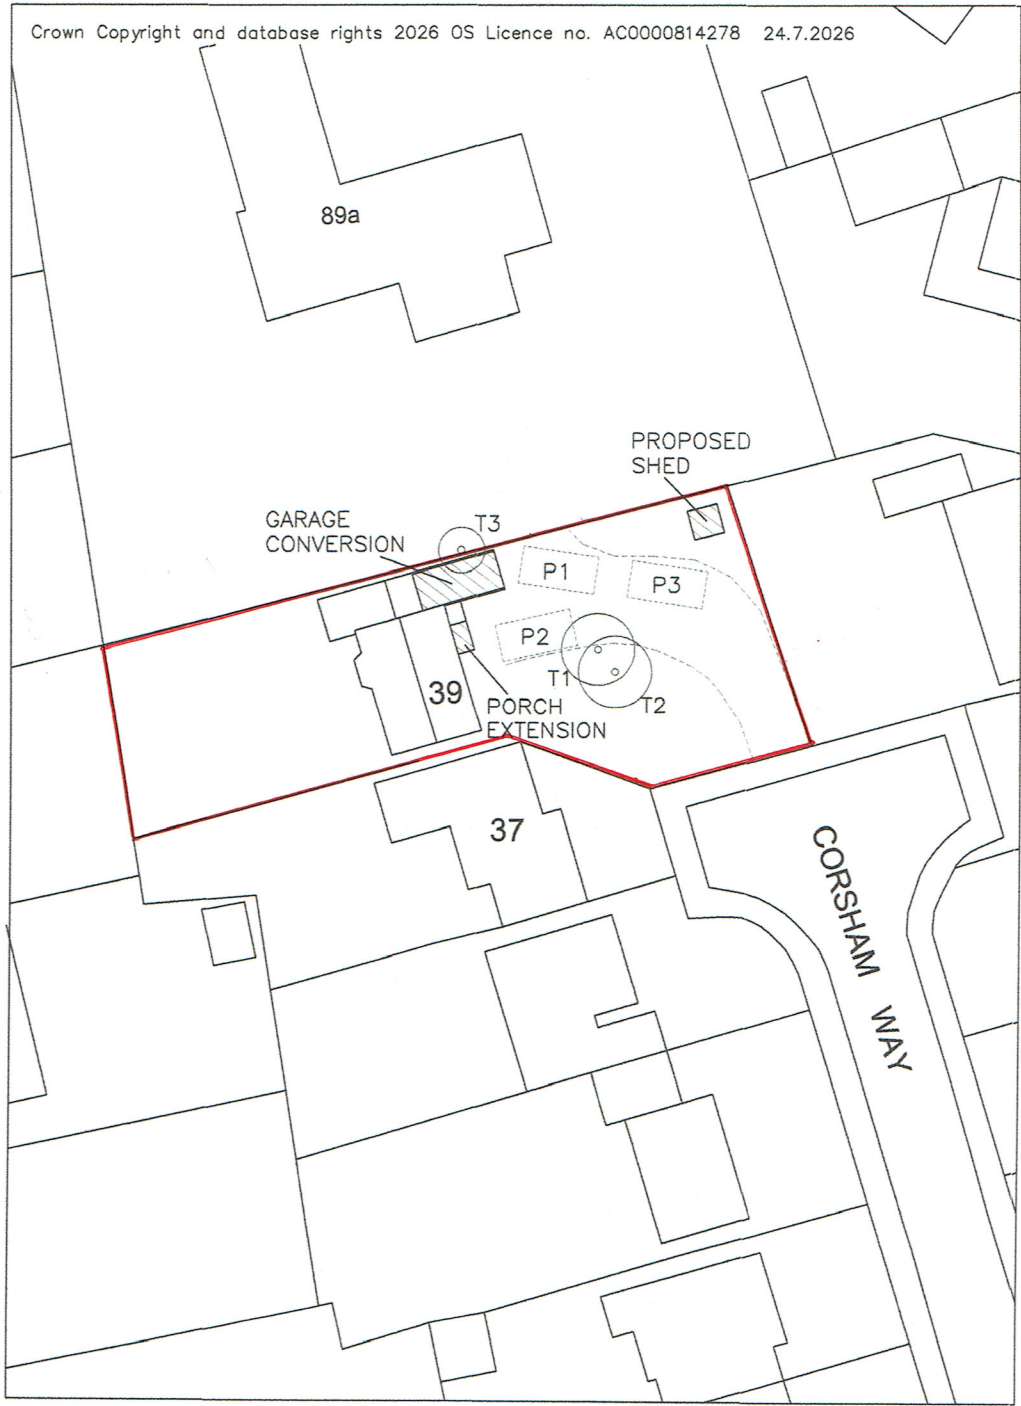

39 CORSHAM WAY  
CROWTHORNE BERKS RG45 6NN  
SCALE 1:500

