


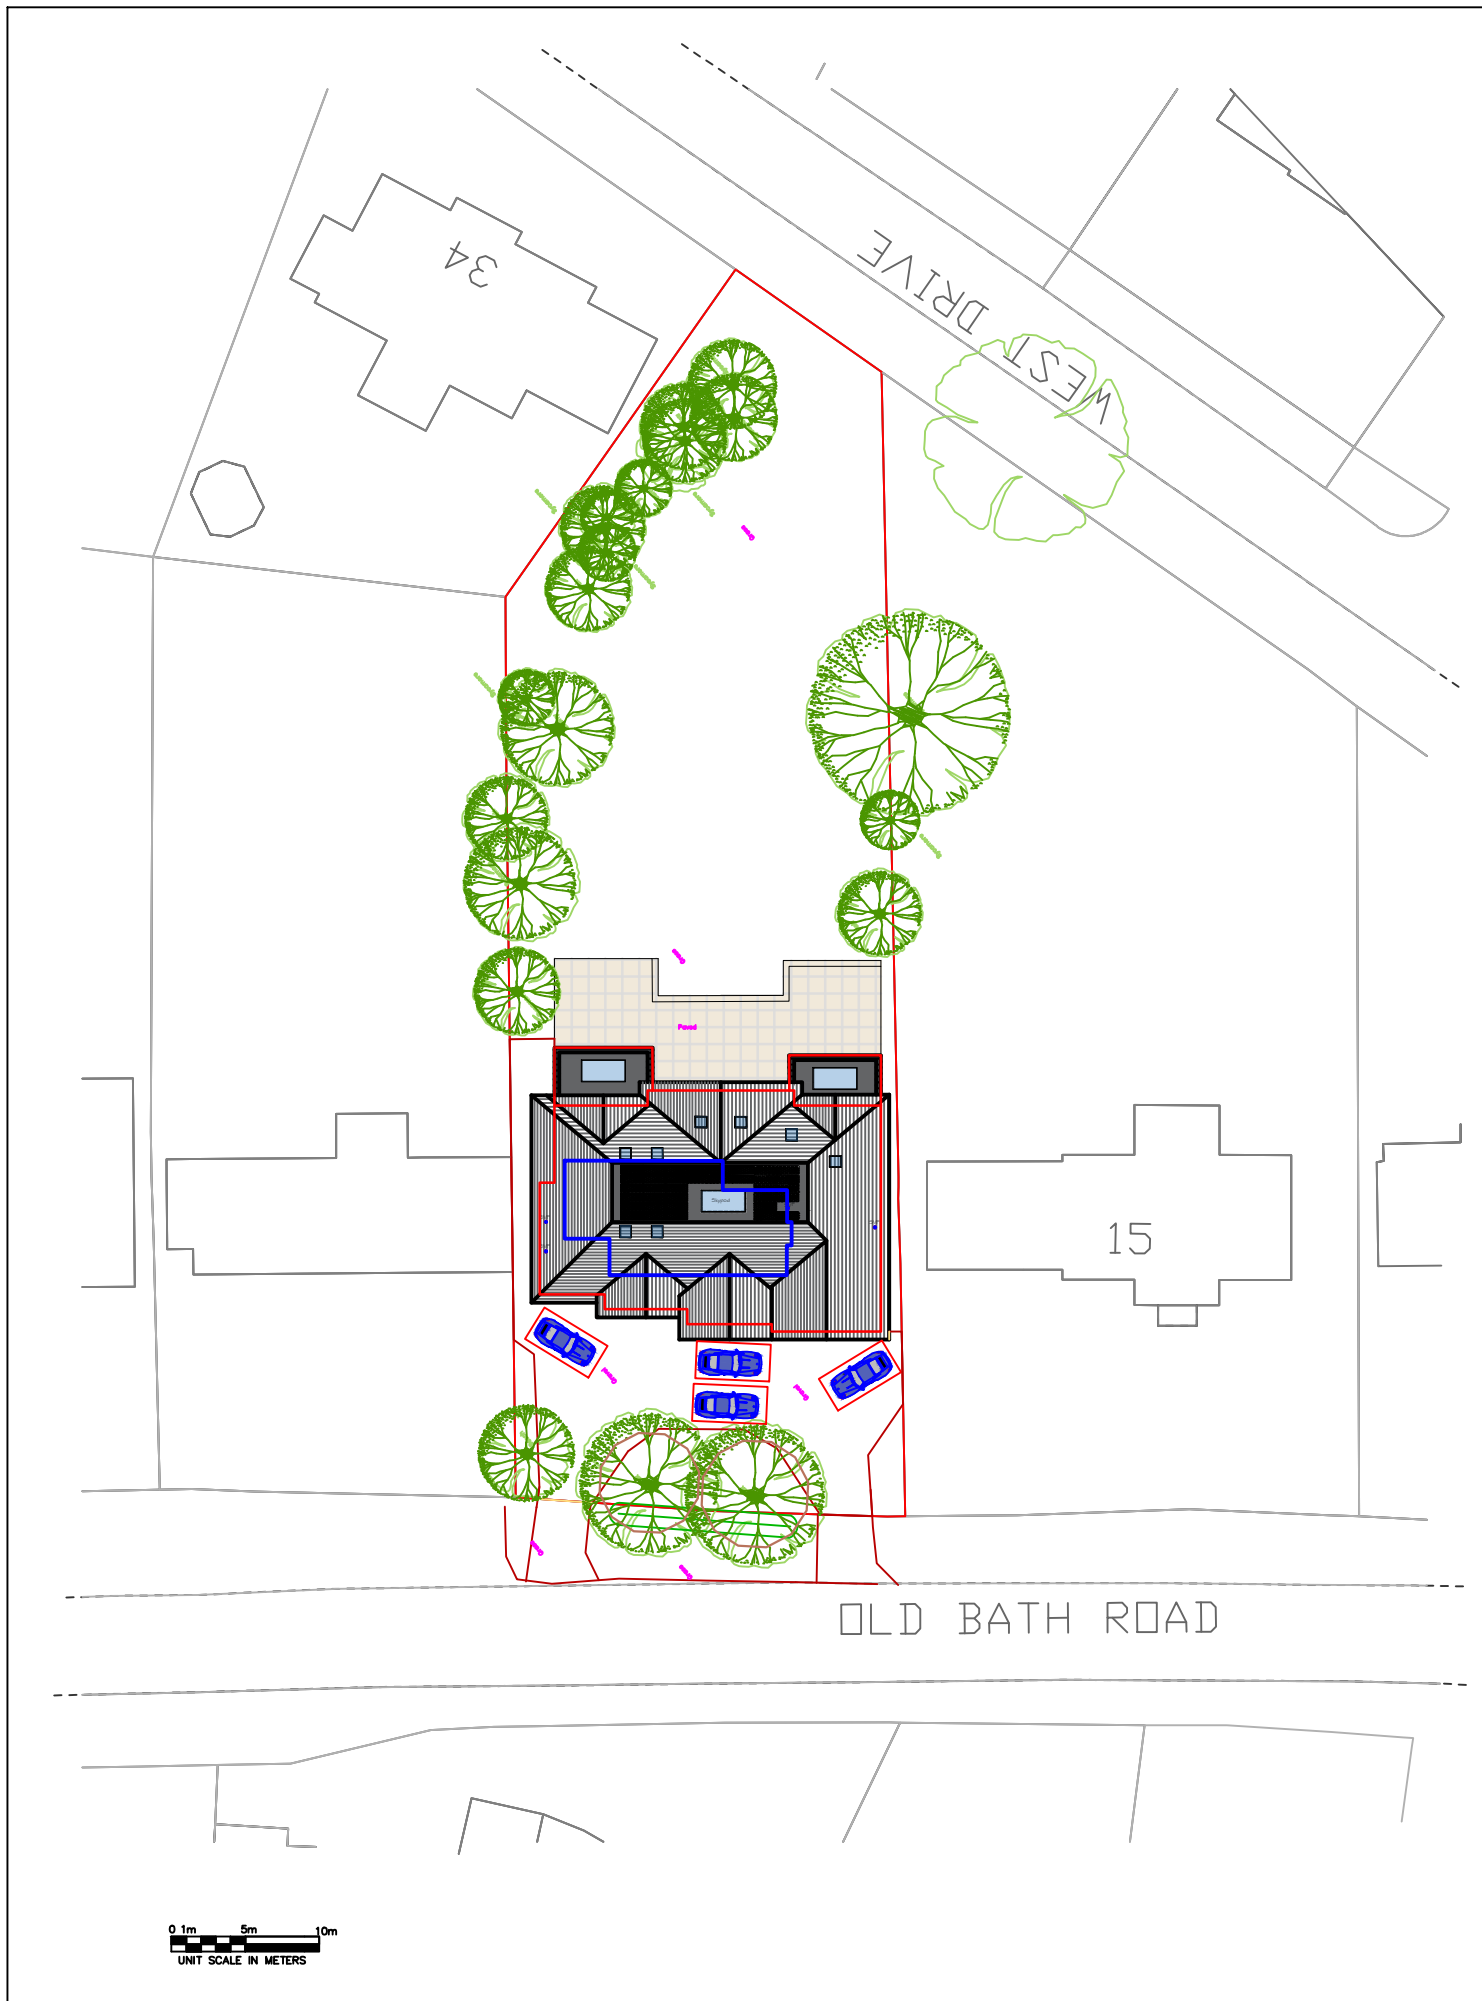

|                                              |          |                                                           |                   |   |   |
|----------------------------------------------|----------|-----------------------------------------------------------|-------------------|---|---|
| DRG. NO.<br>PA015                            | REV<br>C | SCALE<br>1:500@A4                                         | DATE<br>JUNE 2026 |  <div>Trish Barson<br/>Designs</div> | Tel: 07947 919717<br>Email: <a href="mailto:trish@trishbarsondesigns.co.uk">trish@trishbarsondesigns.co.uk</a><br>Web: <a href="http://www.trishbarsondesigns.co.uk">www.trishbarsondesigns.co.uk</a> |
| DRG. TITLE<br>PROPOSED ROOF & PARKING LAYOUT |          | PROJECT ADDRESS<br>11 OLD BATH ROAD, SONNING<br>BERKSHIRE |                   |   |   |