The Harris Group Ltd does not accept liability for any deviation to our drawings or specification. This Drawing is copyright and may not be reproduced in whole or part without written authority.

Rev	Date	Description	Drawn	Chk'd
-	-	-	-	-

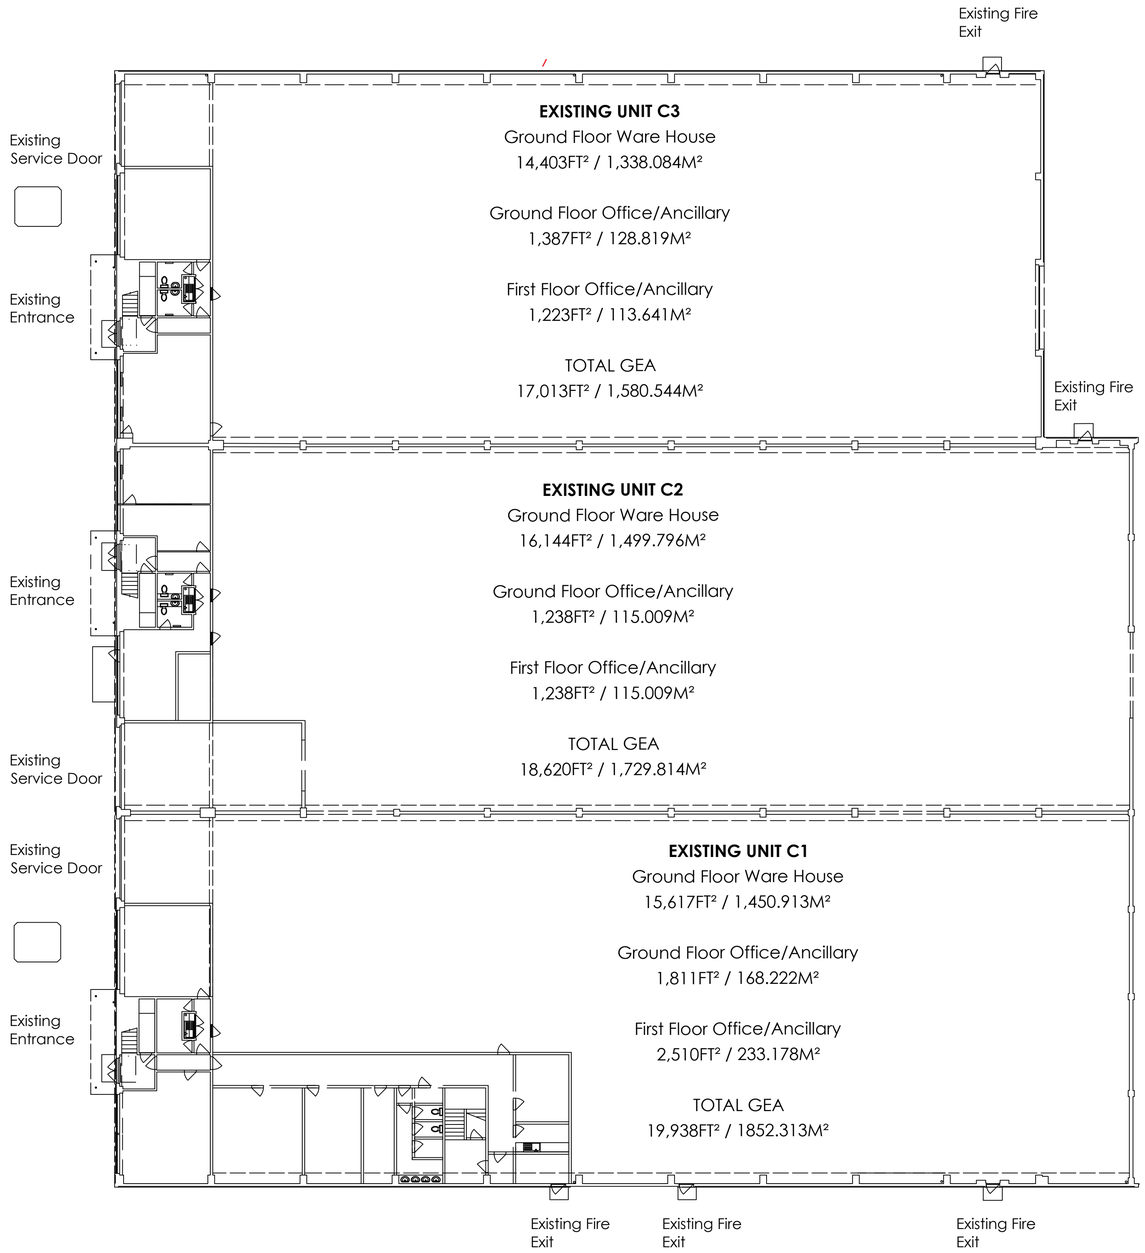

0 2 4 6 8 10m
SCALE 1:200

THE HARRIS PARTNERSHIP

Architecture
Masterplanning
Interior Design

www.harrispartnership.com

Wakefield Manchester Milton Keynes Reading London Harrogate Edinburgh

Client

FRASERS PROPERTY

Project Title

Proposed Building 810

Winnersh Triangle Business Park
Eskdale Road, Winnersh Triangle
Reading, RG41 5TS

Drawing Title

Existing GA Plan

Drawn	Checked	Scale @A1	BIM Status	Date
CR	TM	1:200	NA	08.25

Drawing Status	Rev.	THP Project No
Planning	-	17922-1

Project No.	Originator	Volume	Level	Type	Role	Number
17922-1	THPW	XX	XX	DR	A	1004