
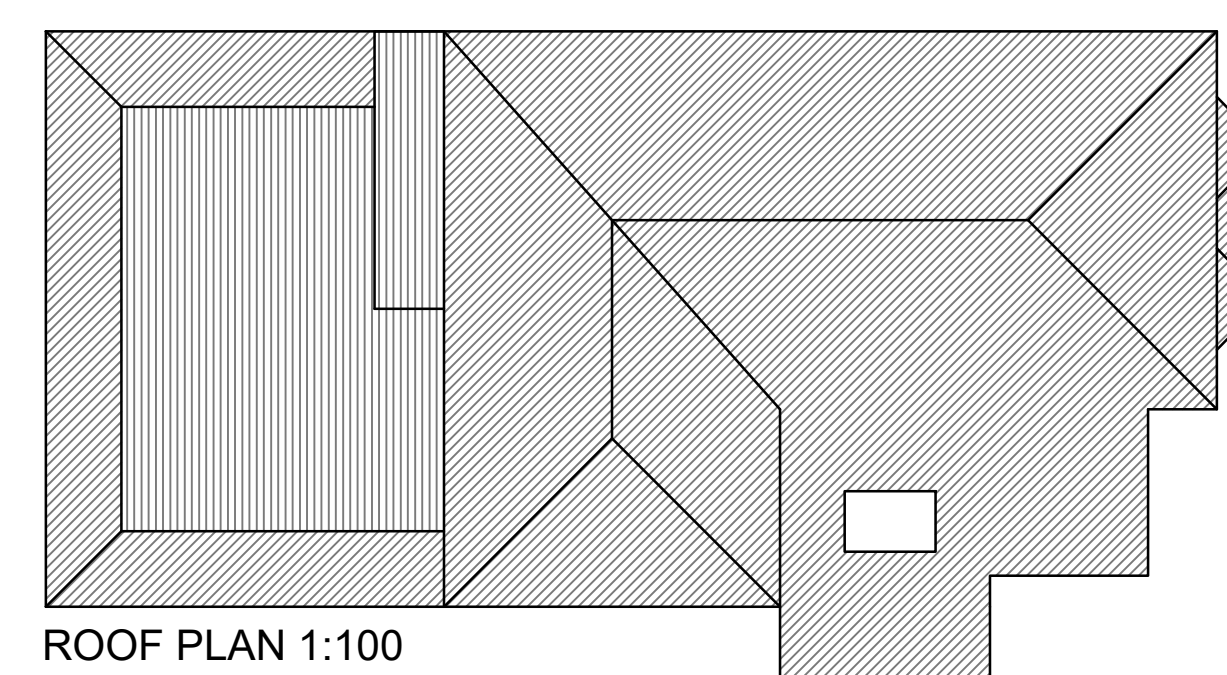
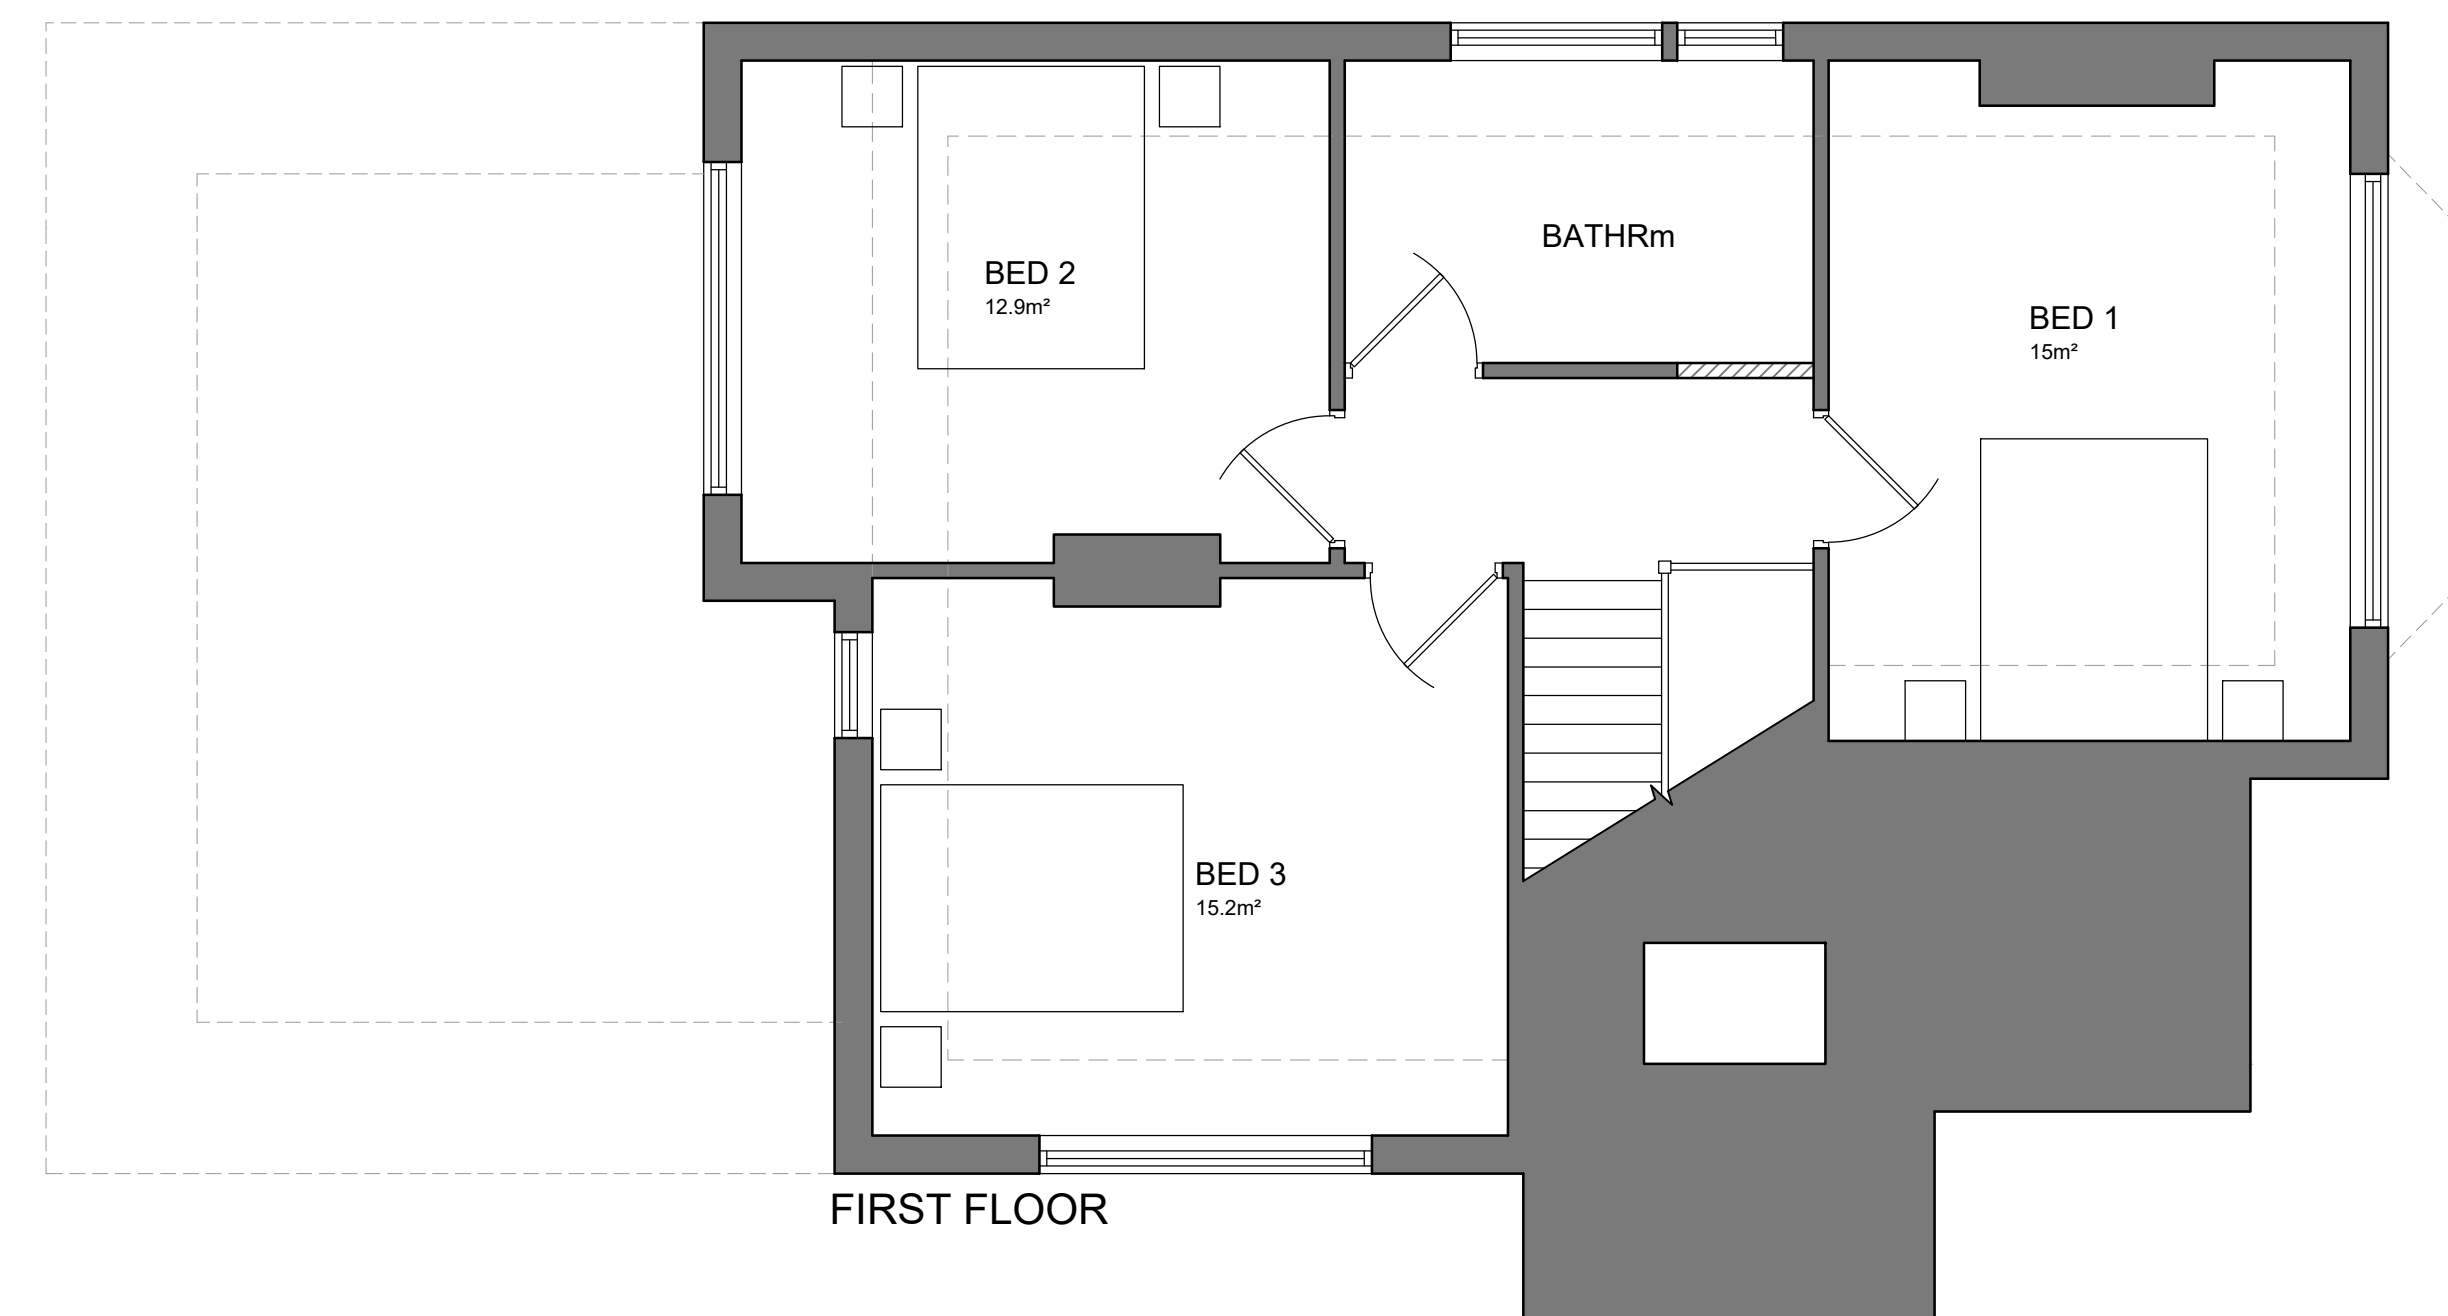


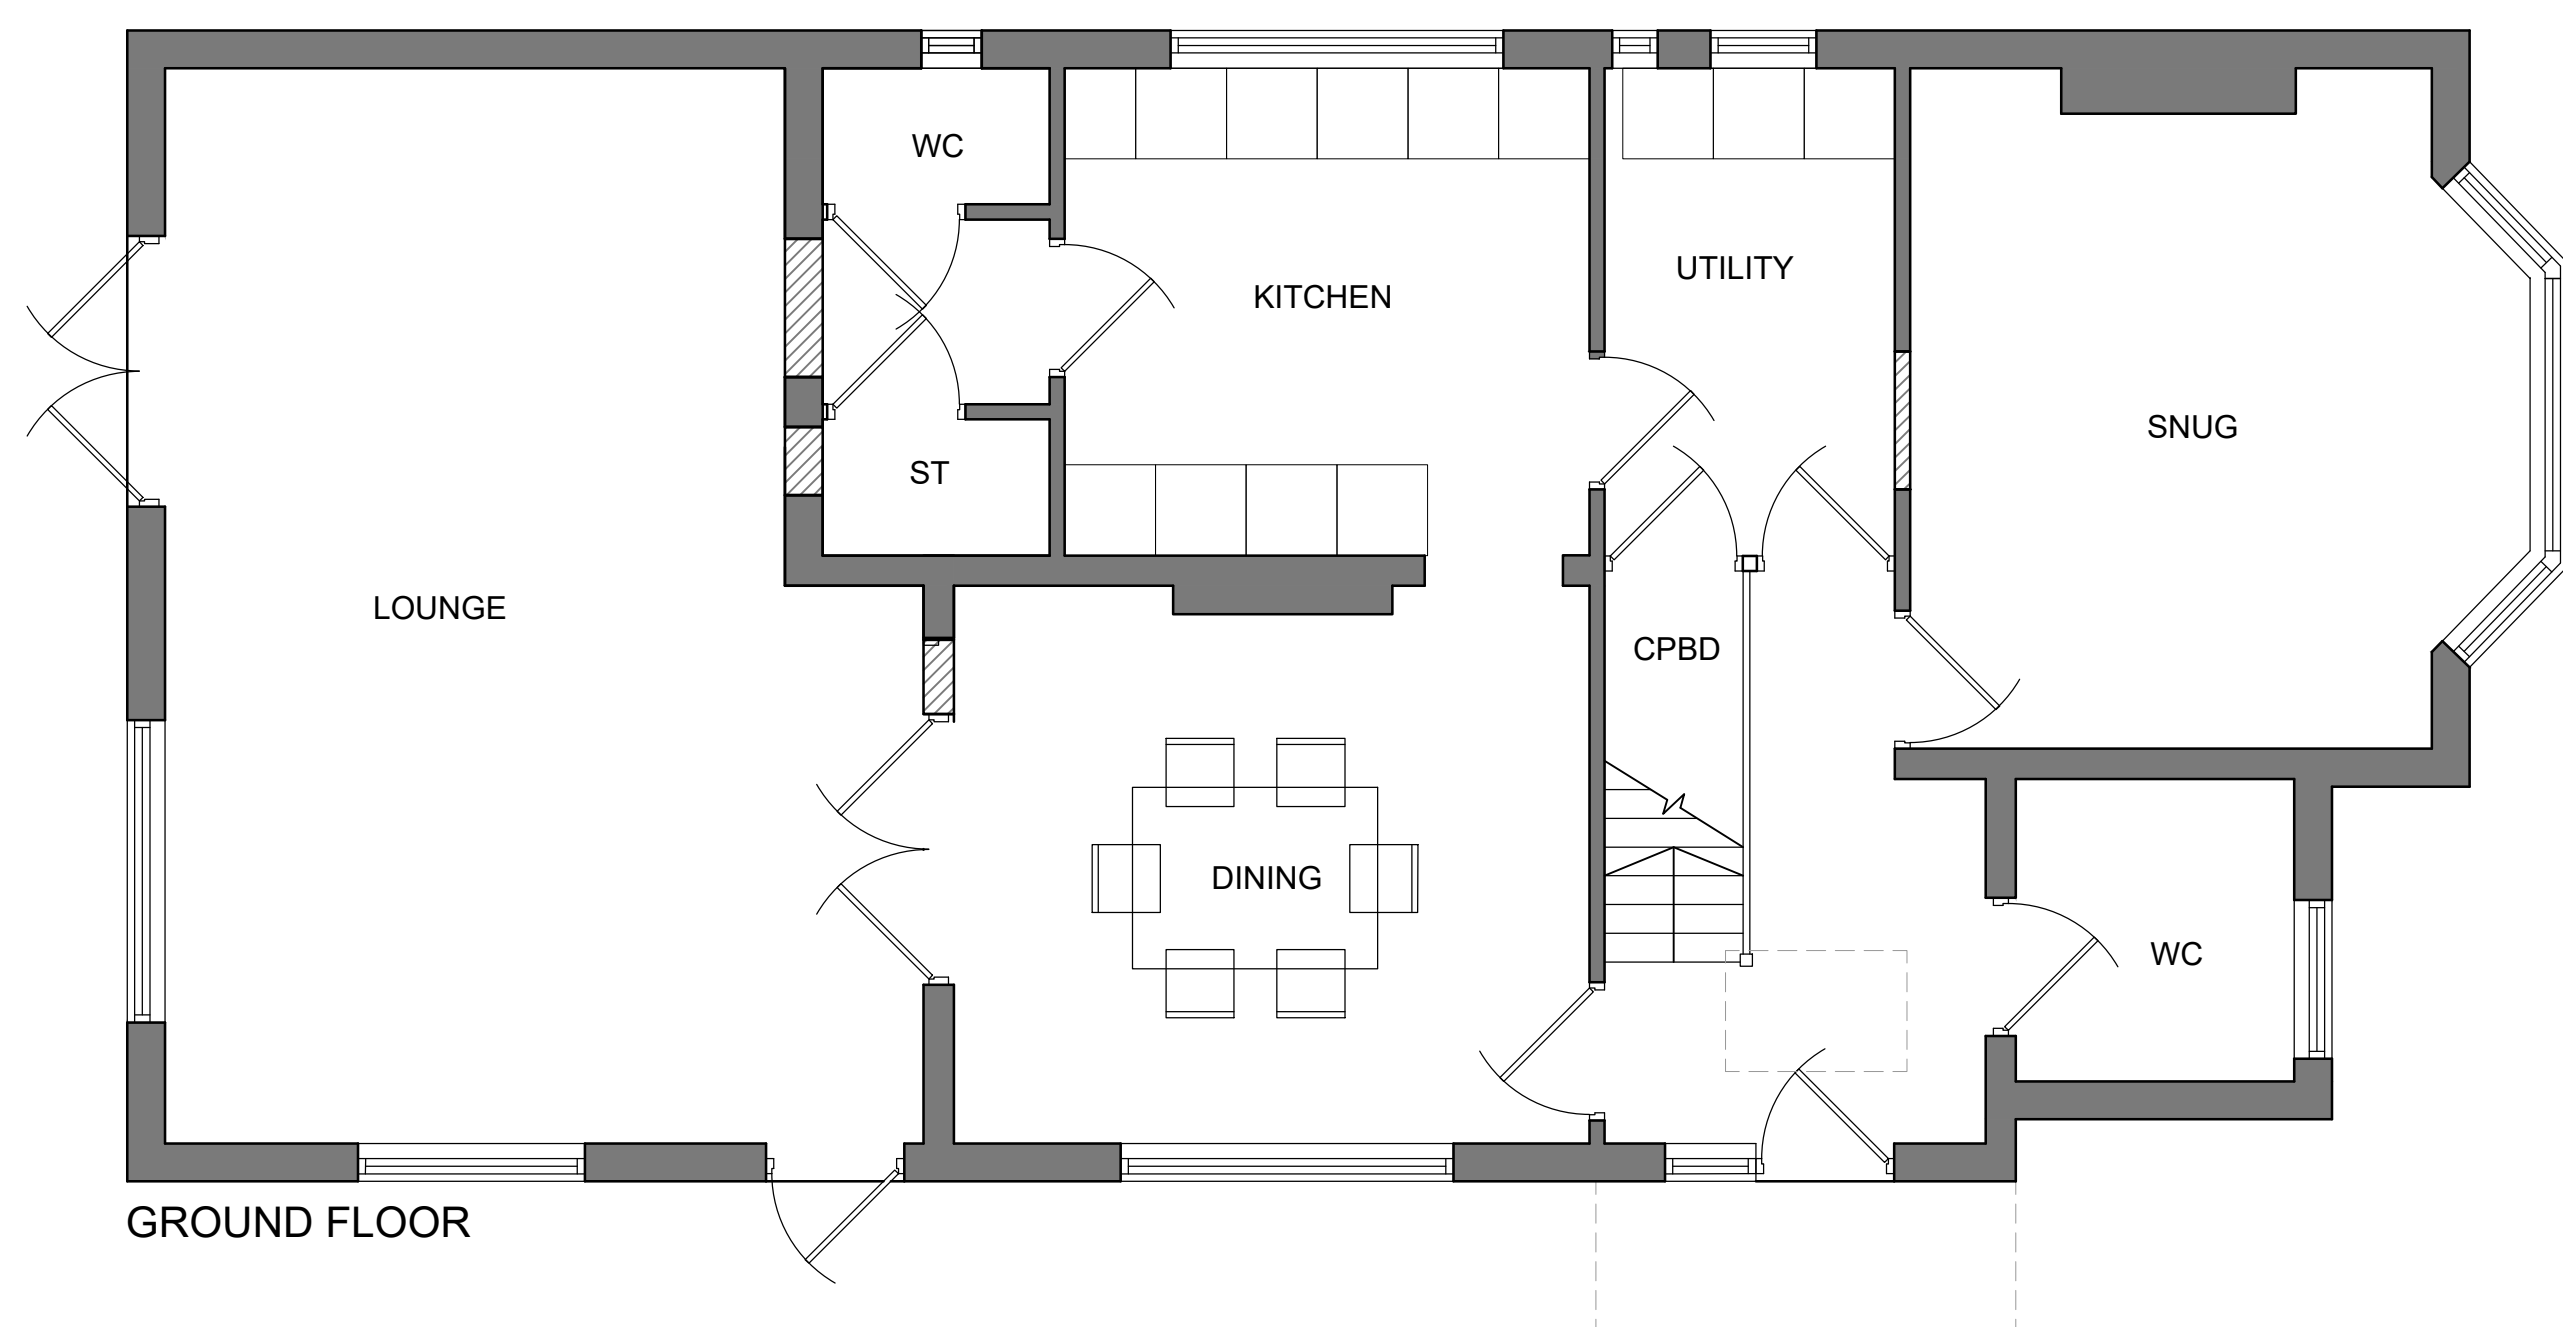

-
- EXISTING WALLS
- PROPOSED WALLS
- BLOCKED UP
EXISTING OPENINGS
- STRUCTURAL
SUPPORT OVER

Phase	PHASE 2: Planning			Client Mr H Butterfield			Drawing Title			JAUNTY Angles Interior & Architectural Design		
	NOTE Use figured dimensions only. Scale drawing only when a scale bar is present. All dimensions to be checked by user and any discrepancies, error or omissions to be reported to Jaunty Angles Ltd before work commences. Read this drawing with all relevant materials.			Job 29 Denton Road, Wokingham, RG40 2DX			PROPOSED PLANS					
	© Jaunty Angles Ltd 2026			Job No. 25163	Drawing No. 01.01 (1 of 2)	Rev.	Scale 1:50 @ A1	Drawn KW	Date 05.03.26	www.jauntyangles.co.uk		