

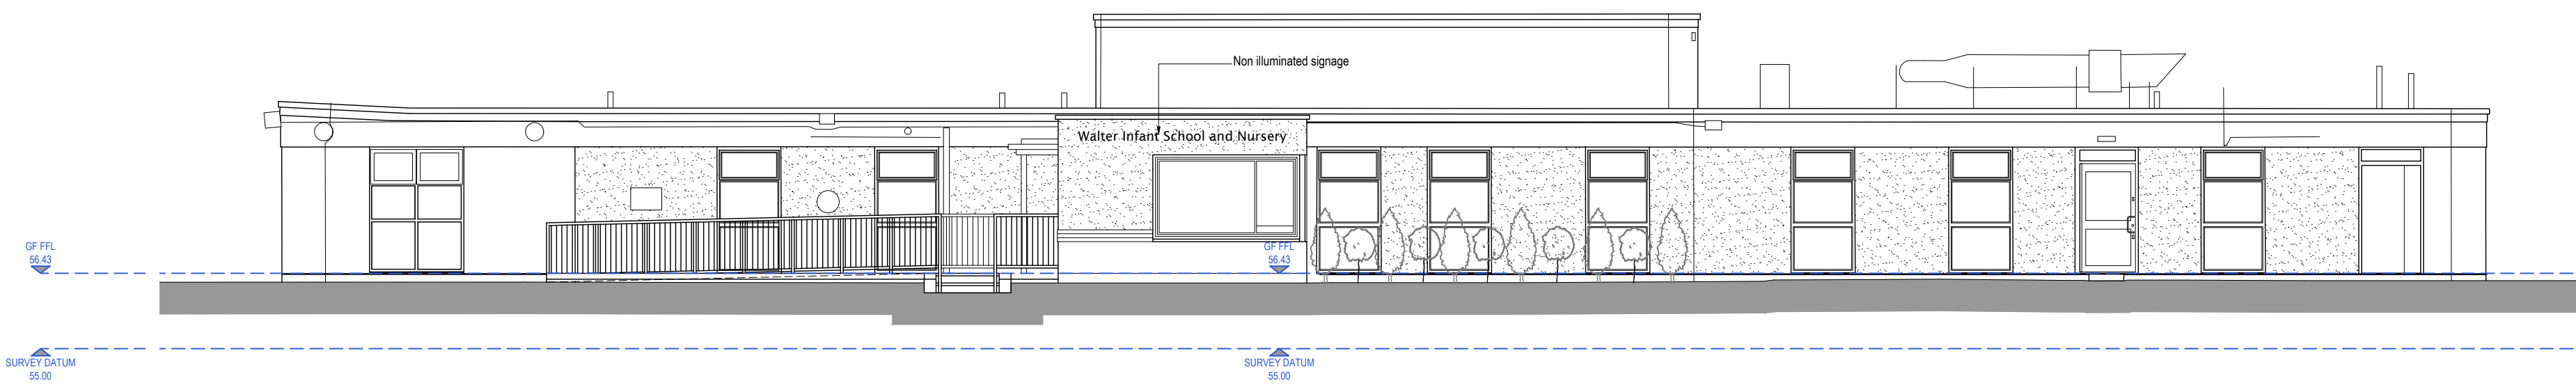


PLEASE NOTE THAT THIS DRAWING IS NOT A CONSTRUCTION OR WORKING DRAWING AND HAS BEEN PRODUCED SOLELY FOR THE PURPOSES OF GAINING DEVELOPMENT CONTROL APPROVAL. CHRISTOPHER JAMES ARCHITECTURE TAKES NO RESPONSIBILITY FOR THEIR USE FOR ANY OTHER PURPOSE. ERRORS AND OMISSIONS TO BE REPORTED TO CHRISTOPHER JAMES ARCHITECTURE. THIS DRAWING IS COPYRIGHT

LAWFUL DEVELOPMENT APPLICATION

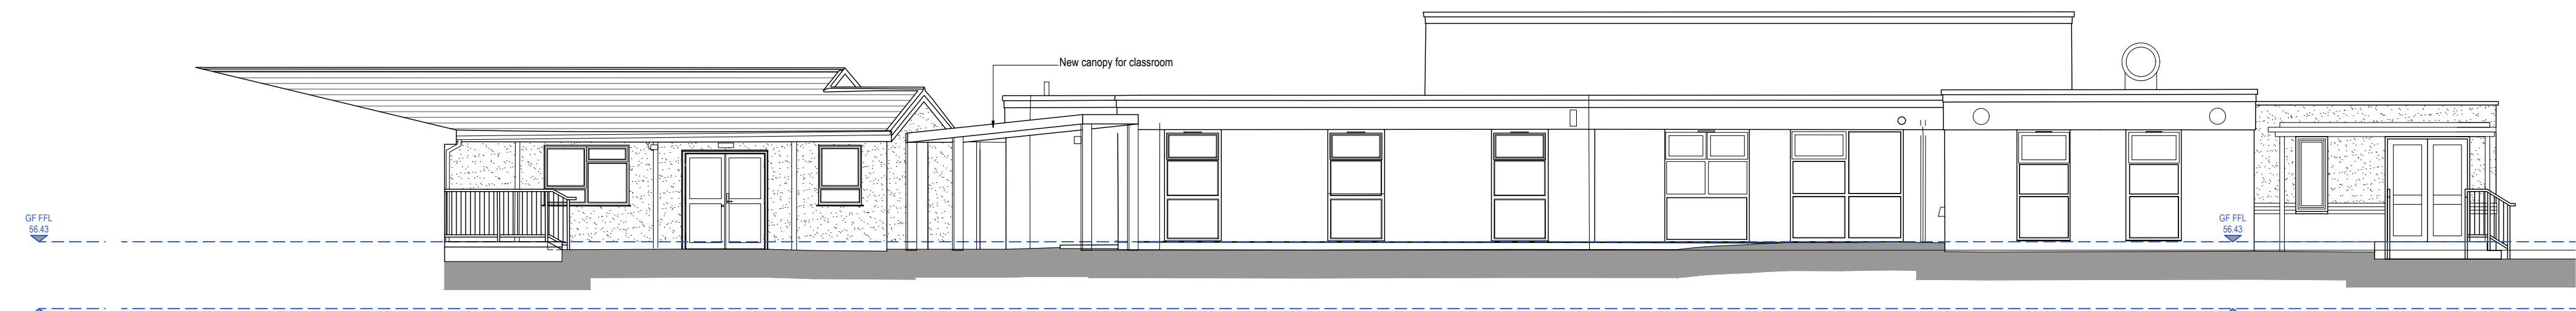


Proposed Elevation A - 1:100 @ A1
**Demolition layer turned off*

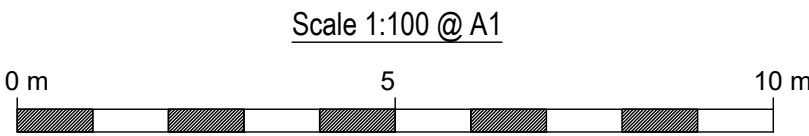


Proposed Elevation B - 1:100 @ A1
**Demolition layer turned off*




Proposed Elevation C - 1:100 @ A1
**Demolition layer turned off*

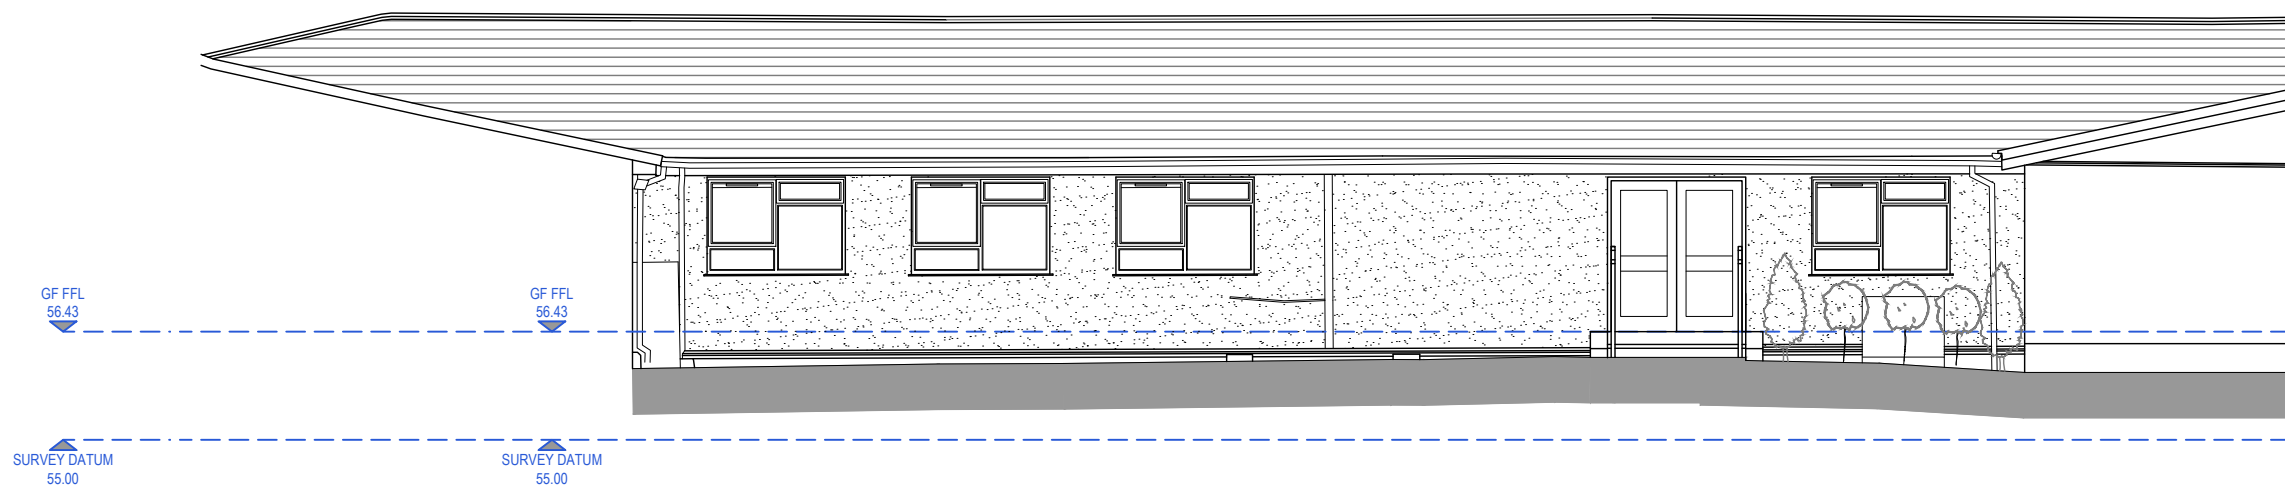

Proposed Elevation D - 1:100 @ A1
**Demolition layer turned off*

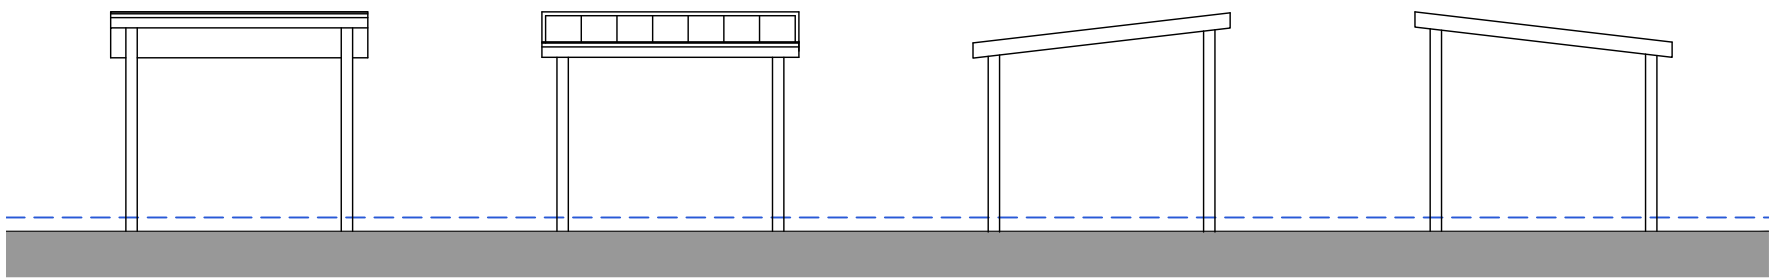

Proposed Canopy Elevations - 1:100 @ A1

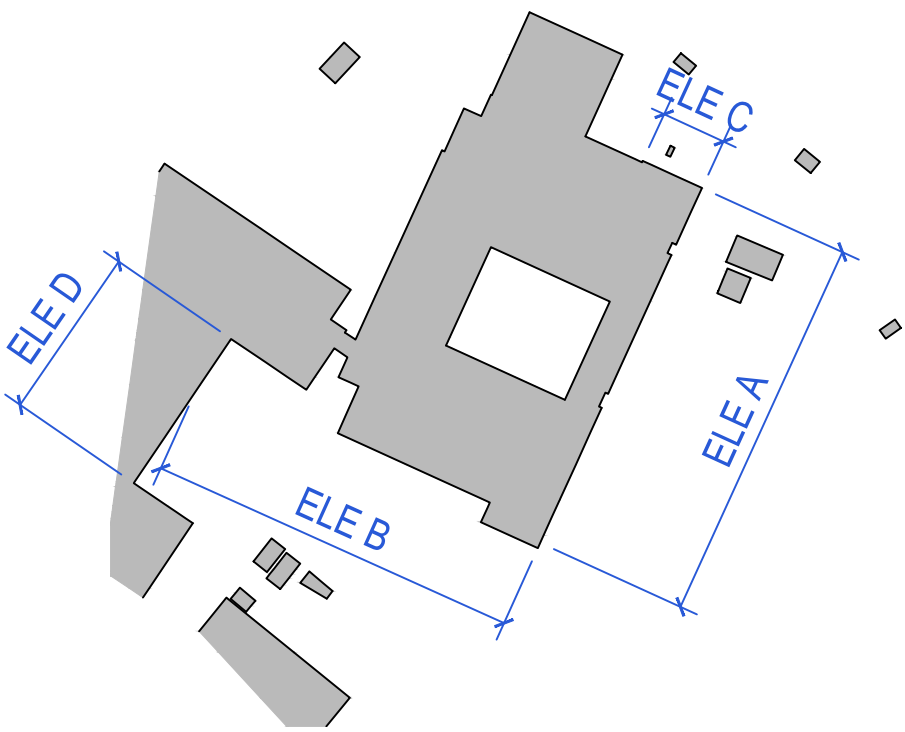

Elevation Key - NTS

Proposed Materials

Walls (Extension): Red/orange facing brickwork with projecting band course and render finish over, with aluminium copings

Flat Roof (Extension): Lead grey single ply membrane roofing system

Doors/Windows: Powder coated aluminium double glazed units; all doors to be provided with low profile Approved Document M compliant thresholds; solar control glazing to corner window

Canopy: Timber framed canopy system with multiwall polycarbonate roof covering, complete with flashings, trims and rainwater goods

Ramps: Engineering brickwork upstands with paved surfaces, including tactile paving to steps and changes in level; provide metal guardings and handrails with polyester powder coated finish

Rainwater Goods (Extension): PVC-U guttering and downpipes

Sign: Non-illuminated acrylic signage panel with applied lettering/graphics, mechanically fixed to building façade in accordance with manufacturer's recommendations

Low-level external condenser unit serving internal ventilation and comfort cooling, located within the site and ancillary to the operation of the school (SEN use).

CHRISTOPHER JAMES ARCHITECTURE

27 Chaucer Way. Woosehill. Wokingham

Berkshire . RG41 3BG

T: 01189 797892 M: 07736039224

E: CHRIS@CHRISTOPHERJAMESARCHITECTURE.CO.UK

Walter Infant School and Nursery - Proposed Extensions and Associated External & Internal Alterations

Proposed Elevations - DLTO

Scale as shown @ A1

March'25

406-1306-A

