

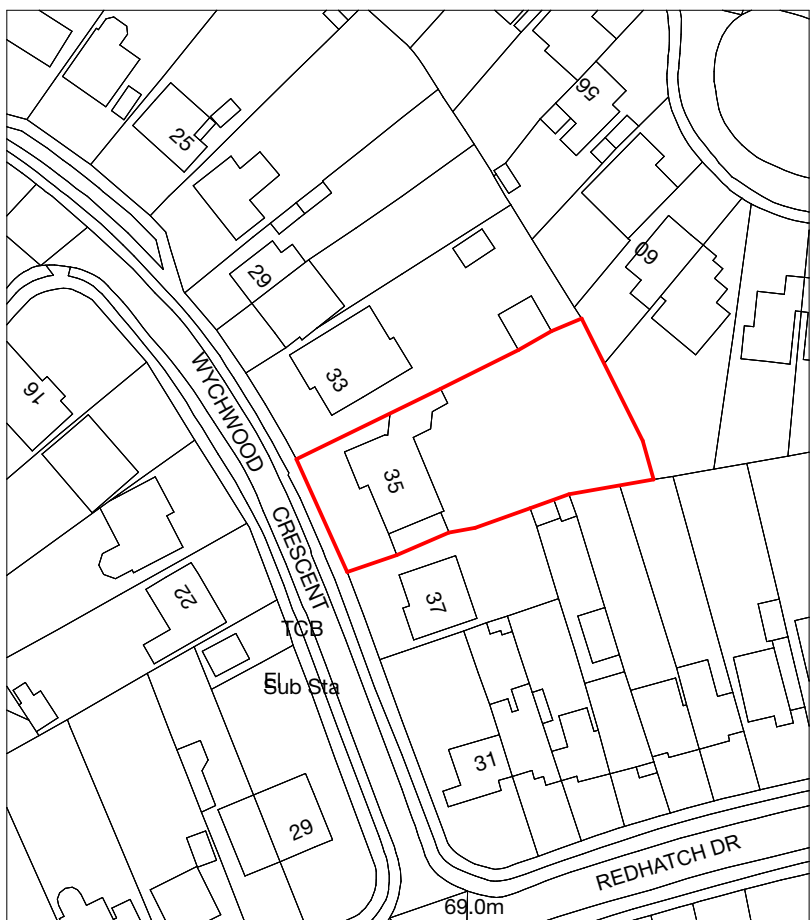


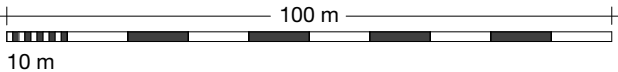

ReQuestAPlan
Map number: TQRQM26078085921913
Title: 35 Wychwood Crescent
Project ID: AWA.24.04
Map Produced for: MrMrs Tom & Catherine Brymer
© Crown copyright and database rights 2026 OS 100042766
Date of Purchase: 19-03-2026
1 Years subscription from 19-03-2026 for 1 workstation.

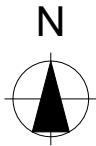

Location Plan 1:1250

THIS DRAWING IS ISSUED FOR DEVELOPMENT CONTROL PURPOSES ONLY AND NOT TO BE USED AS A TENDER NOR A CONTRACT DOCUMENT

Atherstone White architecture RIBA Chartered Practice 14 Heathermount Gardens Crowthorne RG45 6HW studio: 01344 751144 architect@atherstone-white.co.uk	CLIENT: Mr & Mrs Tom & Catherine Brymer	
	DRAWING TITLE: Location Plan	
	DATE: 24-04-2026	DRAWING NUMBER: AWA24.04.10
	SCALE: as noted @ iso A4	ISSUE: P1 Dev. Control REVISION:
	PROJECT: Proposed erection of a part single storey part two storey side and rear extension, new front porch roof along with changes to fenestration plus new lowered driveway with approach path following demolition of existing conservatory and rear extension, outbuildings and garden store at: 35 Wychwood Crescent, Earley, Reading RG6 5RA	

All dimensions should be checked and confirmed on-site by the Contractor prior to setting out, fabrication, and/or ordering of any materials. This drawing alone is insufficient to form a contract; it should be used in conjunction with the Building Regulation Notes, Specifications, Schedule of Work or other priced document, and the Agreement. Atherstone White Architecture will not be liable for any damage, failings or loss, relating to any element of the design which is a consequence of any designs, acts or omissions of any third party. All Engineer's structural information to take precedence over this drawing and all other structural documents.