


INDEX	REVISION	DATE
A	LOWERED FLAT ROOF TO 3M	02.12.22
B	REMOVED CONSERVATORY	15.11.24

KEY:

- APPLICATION BOUNDARY
162.30 sqm
- REMOVED CONSERVATORY
OUTLINE

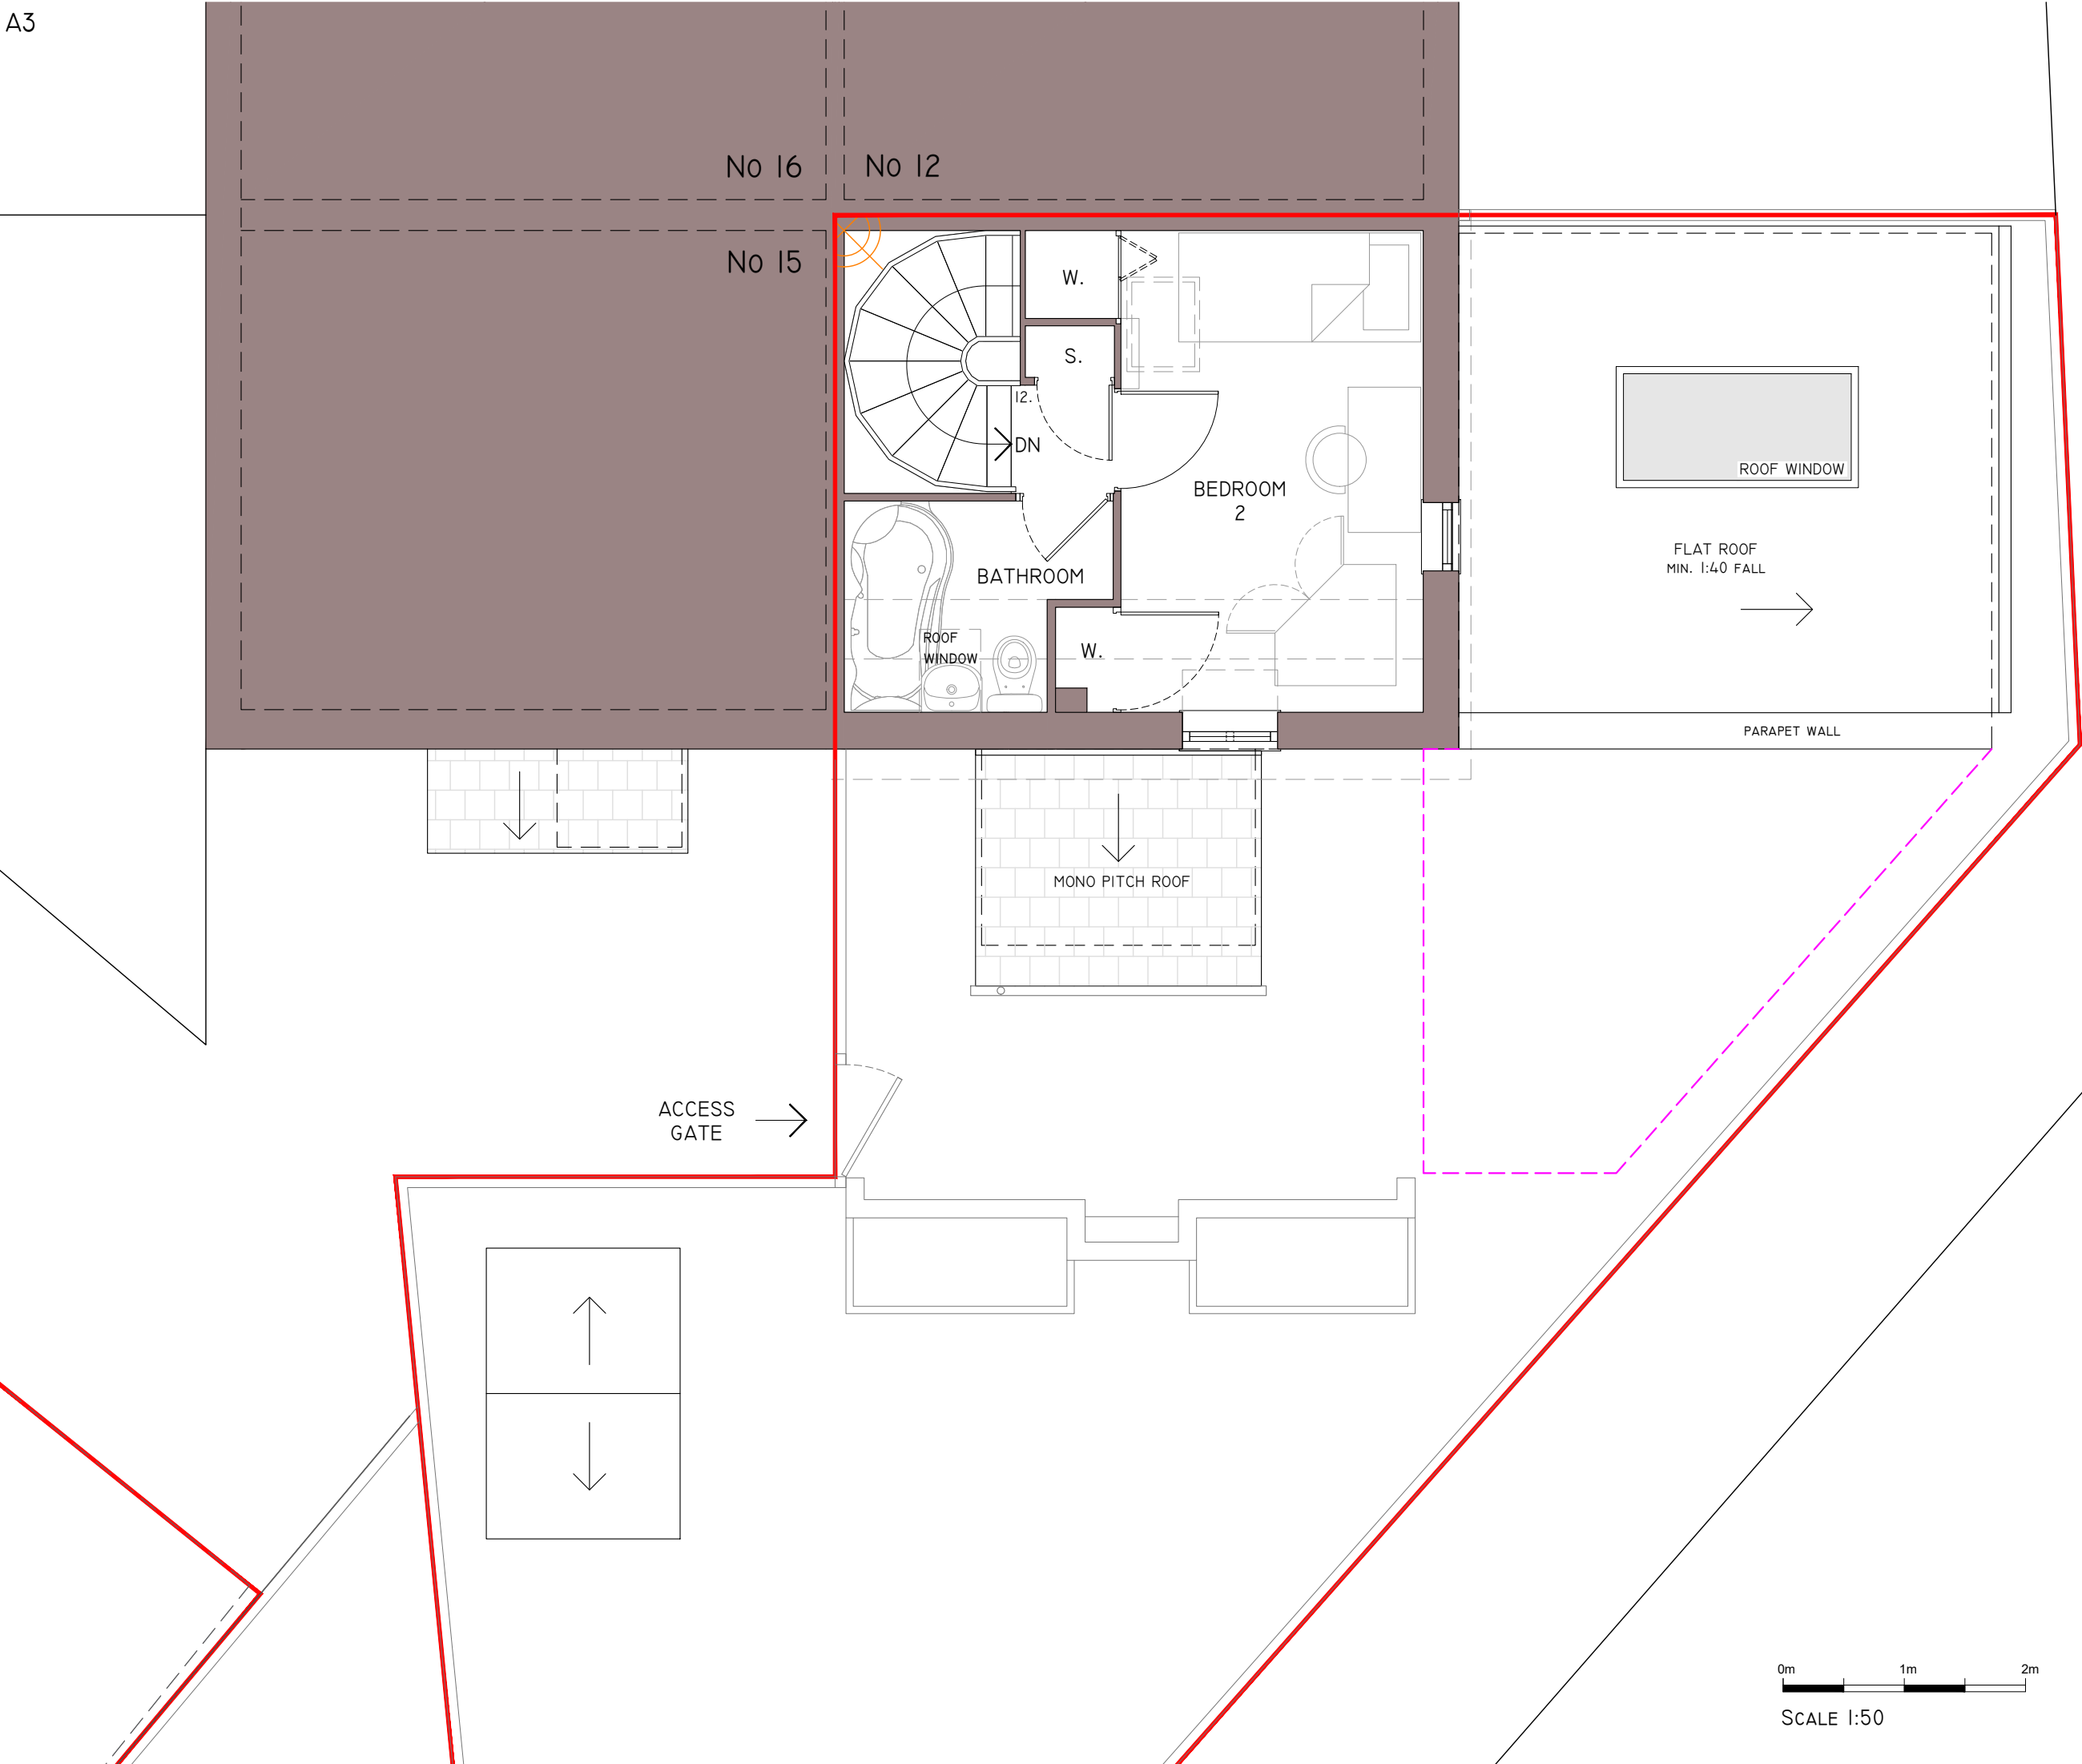

PROJECT
14 BOSHAM CLOSE,
EARLY, READING
RG6 4DG
TITLE
PROPOSED FIRST FLOOR

STATUS	PLANNING
SCALE	1:50
DATE	15.11.24
DRAWN	KR
JOB/DRG NO.	220101/P II
REV	B



MARCIN KOSMA RYBAK
KEMP HOUSE 126 CITY ROAD
EC1V 9NU, LONDON
WWW.KOSMARYBAK.COM
PHONE: 0779700256



POLSKY
ARCHITEKCI

0m 1m 2m
SCALE 1:50