


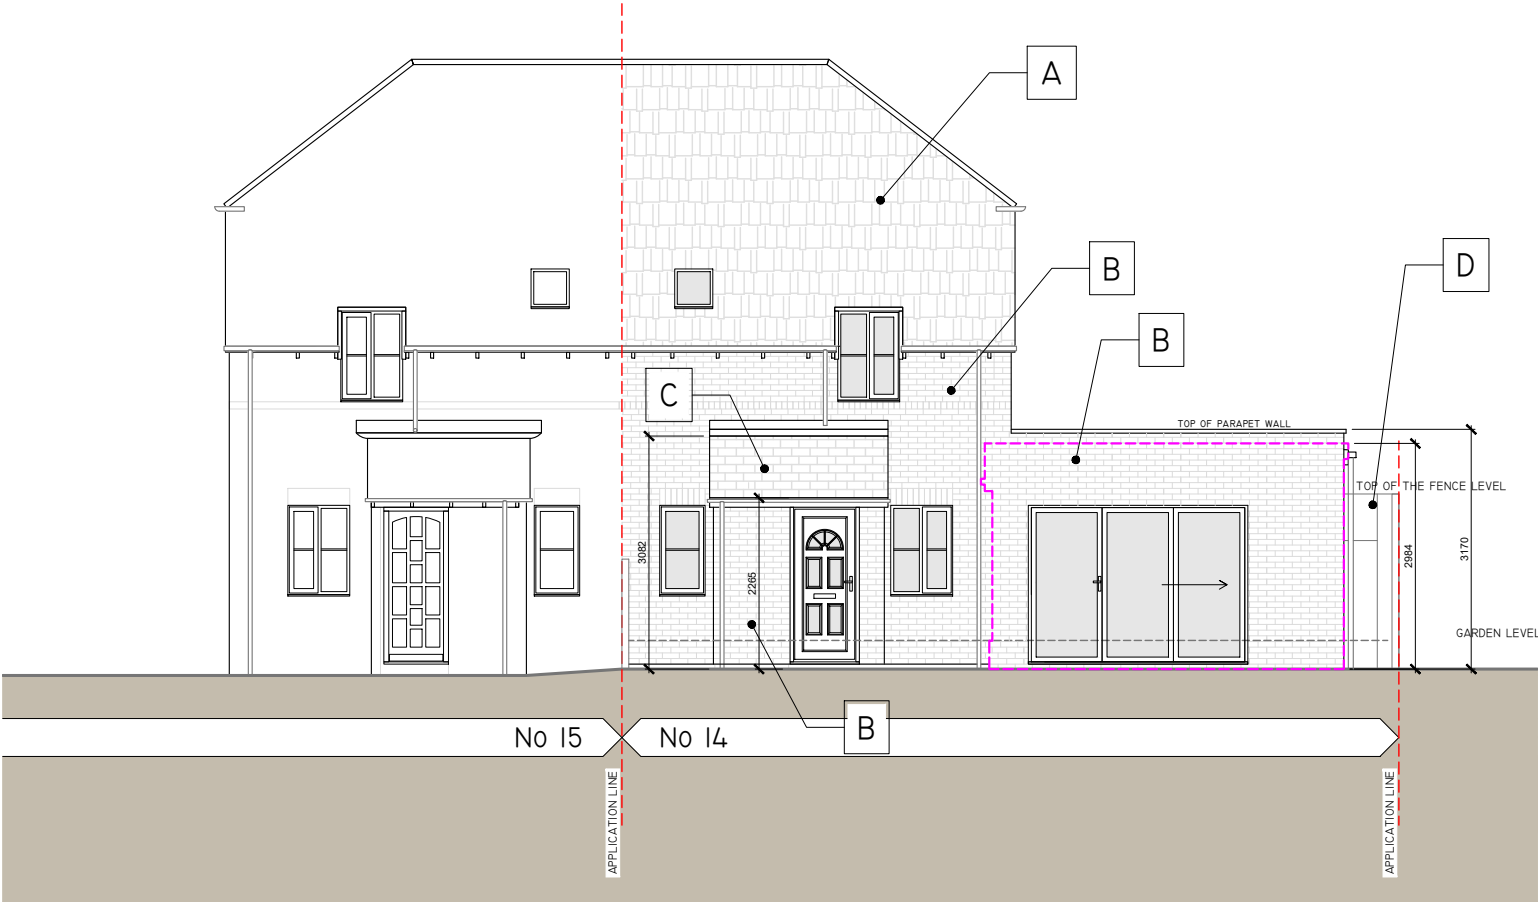


3. PROPOSED FRONT (NORTH) ELEVATION

PROPOSED MATERIAL KEY:


- A - ROOF TILES DARK GREY / BROWN
 - B - FACING BRICK - RED TO MATCH EXISTING
 - C - SLATE ROOF TILES
 - D - TIMBER FENCE
 - F - FLAT SINGLE PLY MEMBRANE - GREY
- ROOF WINDOW - ANTHRACITE
 - BI-FOLD DOOR -
 - RAINWATER GOODS - BLACK / BROWN
 - FASCIA AND SOFFIT
 - MAIN ROOF - BROWN
 - PORCH ROOF - WHITE WITH NATURAL RED TIMBER ON SIDES

- KEY:
- APPLICATION BOUNDARY 162.30 sqm
 - REMOVED CONSERVATORY OUTLINE

INDEX	REVISION	DATE
A	LOWERED FLAT ROOF TO 3M	02.12.22
B	SHOWN PORCH OUTLINE	06.12.22
C	REMOVED CONSERVATORY	15.11.24

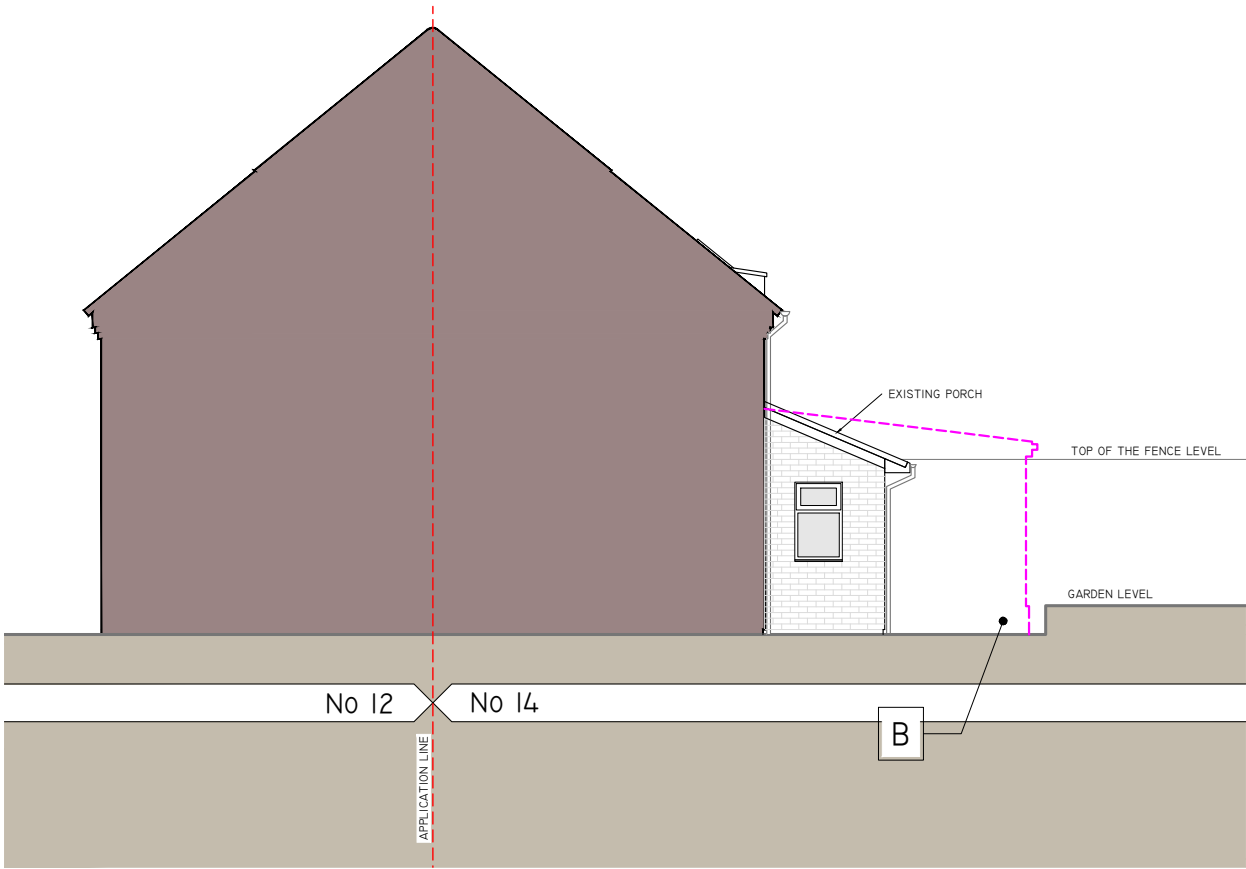

4. PROPOSED SIDE (EAST) ELEVATION

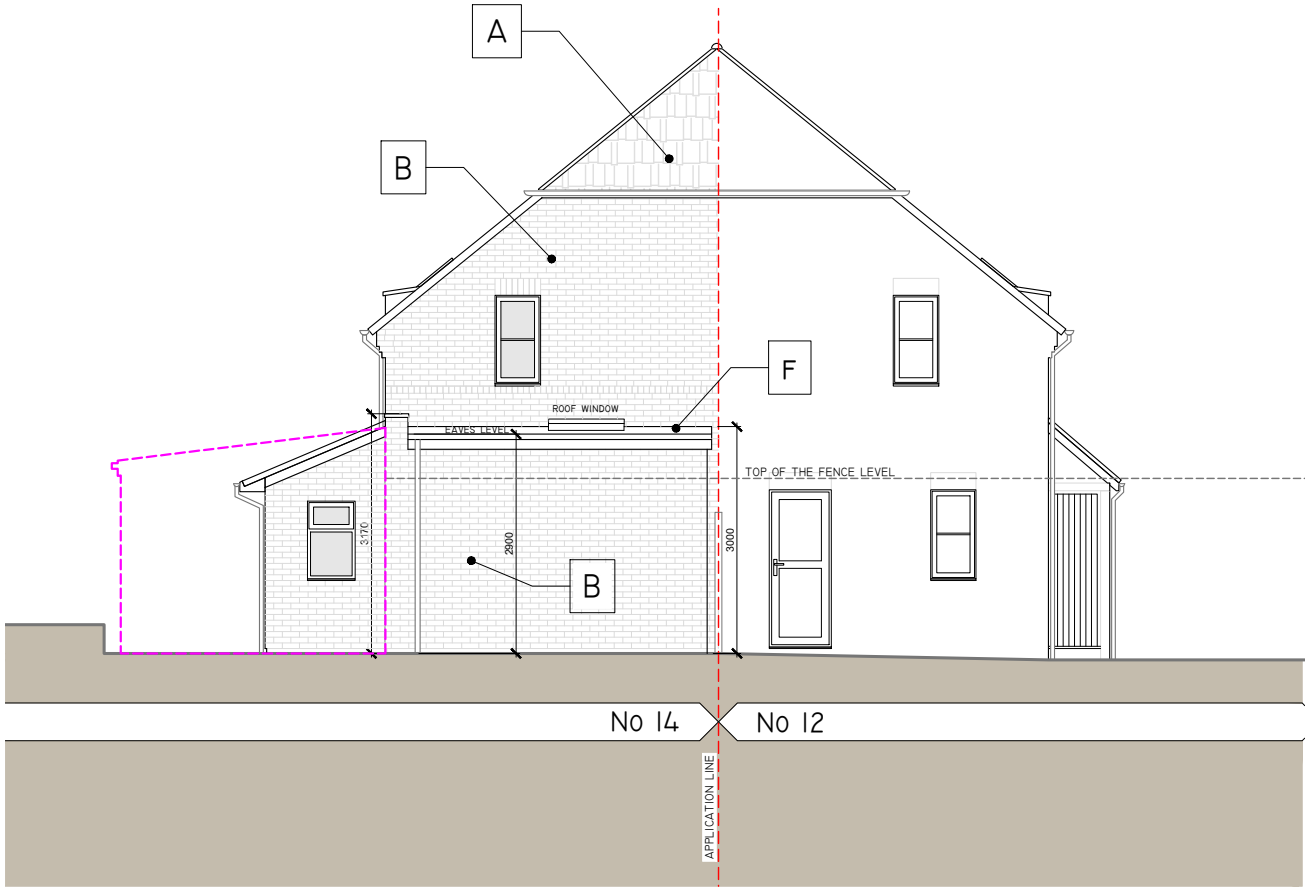

5. PROPOSED SIDE (WEST) ELEVATION

PROJECT	I4 BOSHAM CLOSE, EARLY, READING RG6 4DG		
TITLE	PROPOSED ELEVATIONS		
STATUS	PLANNING		
SCALE	1:100	DATE	15.11.24
JOB/DRG NO	220101/P 13	REV	C
DRAWN	KR		

