



WINDOW SECTION A - A

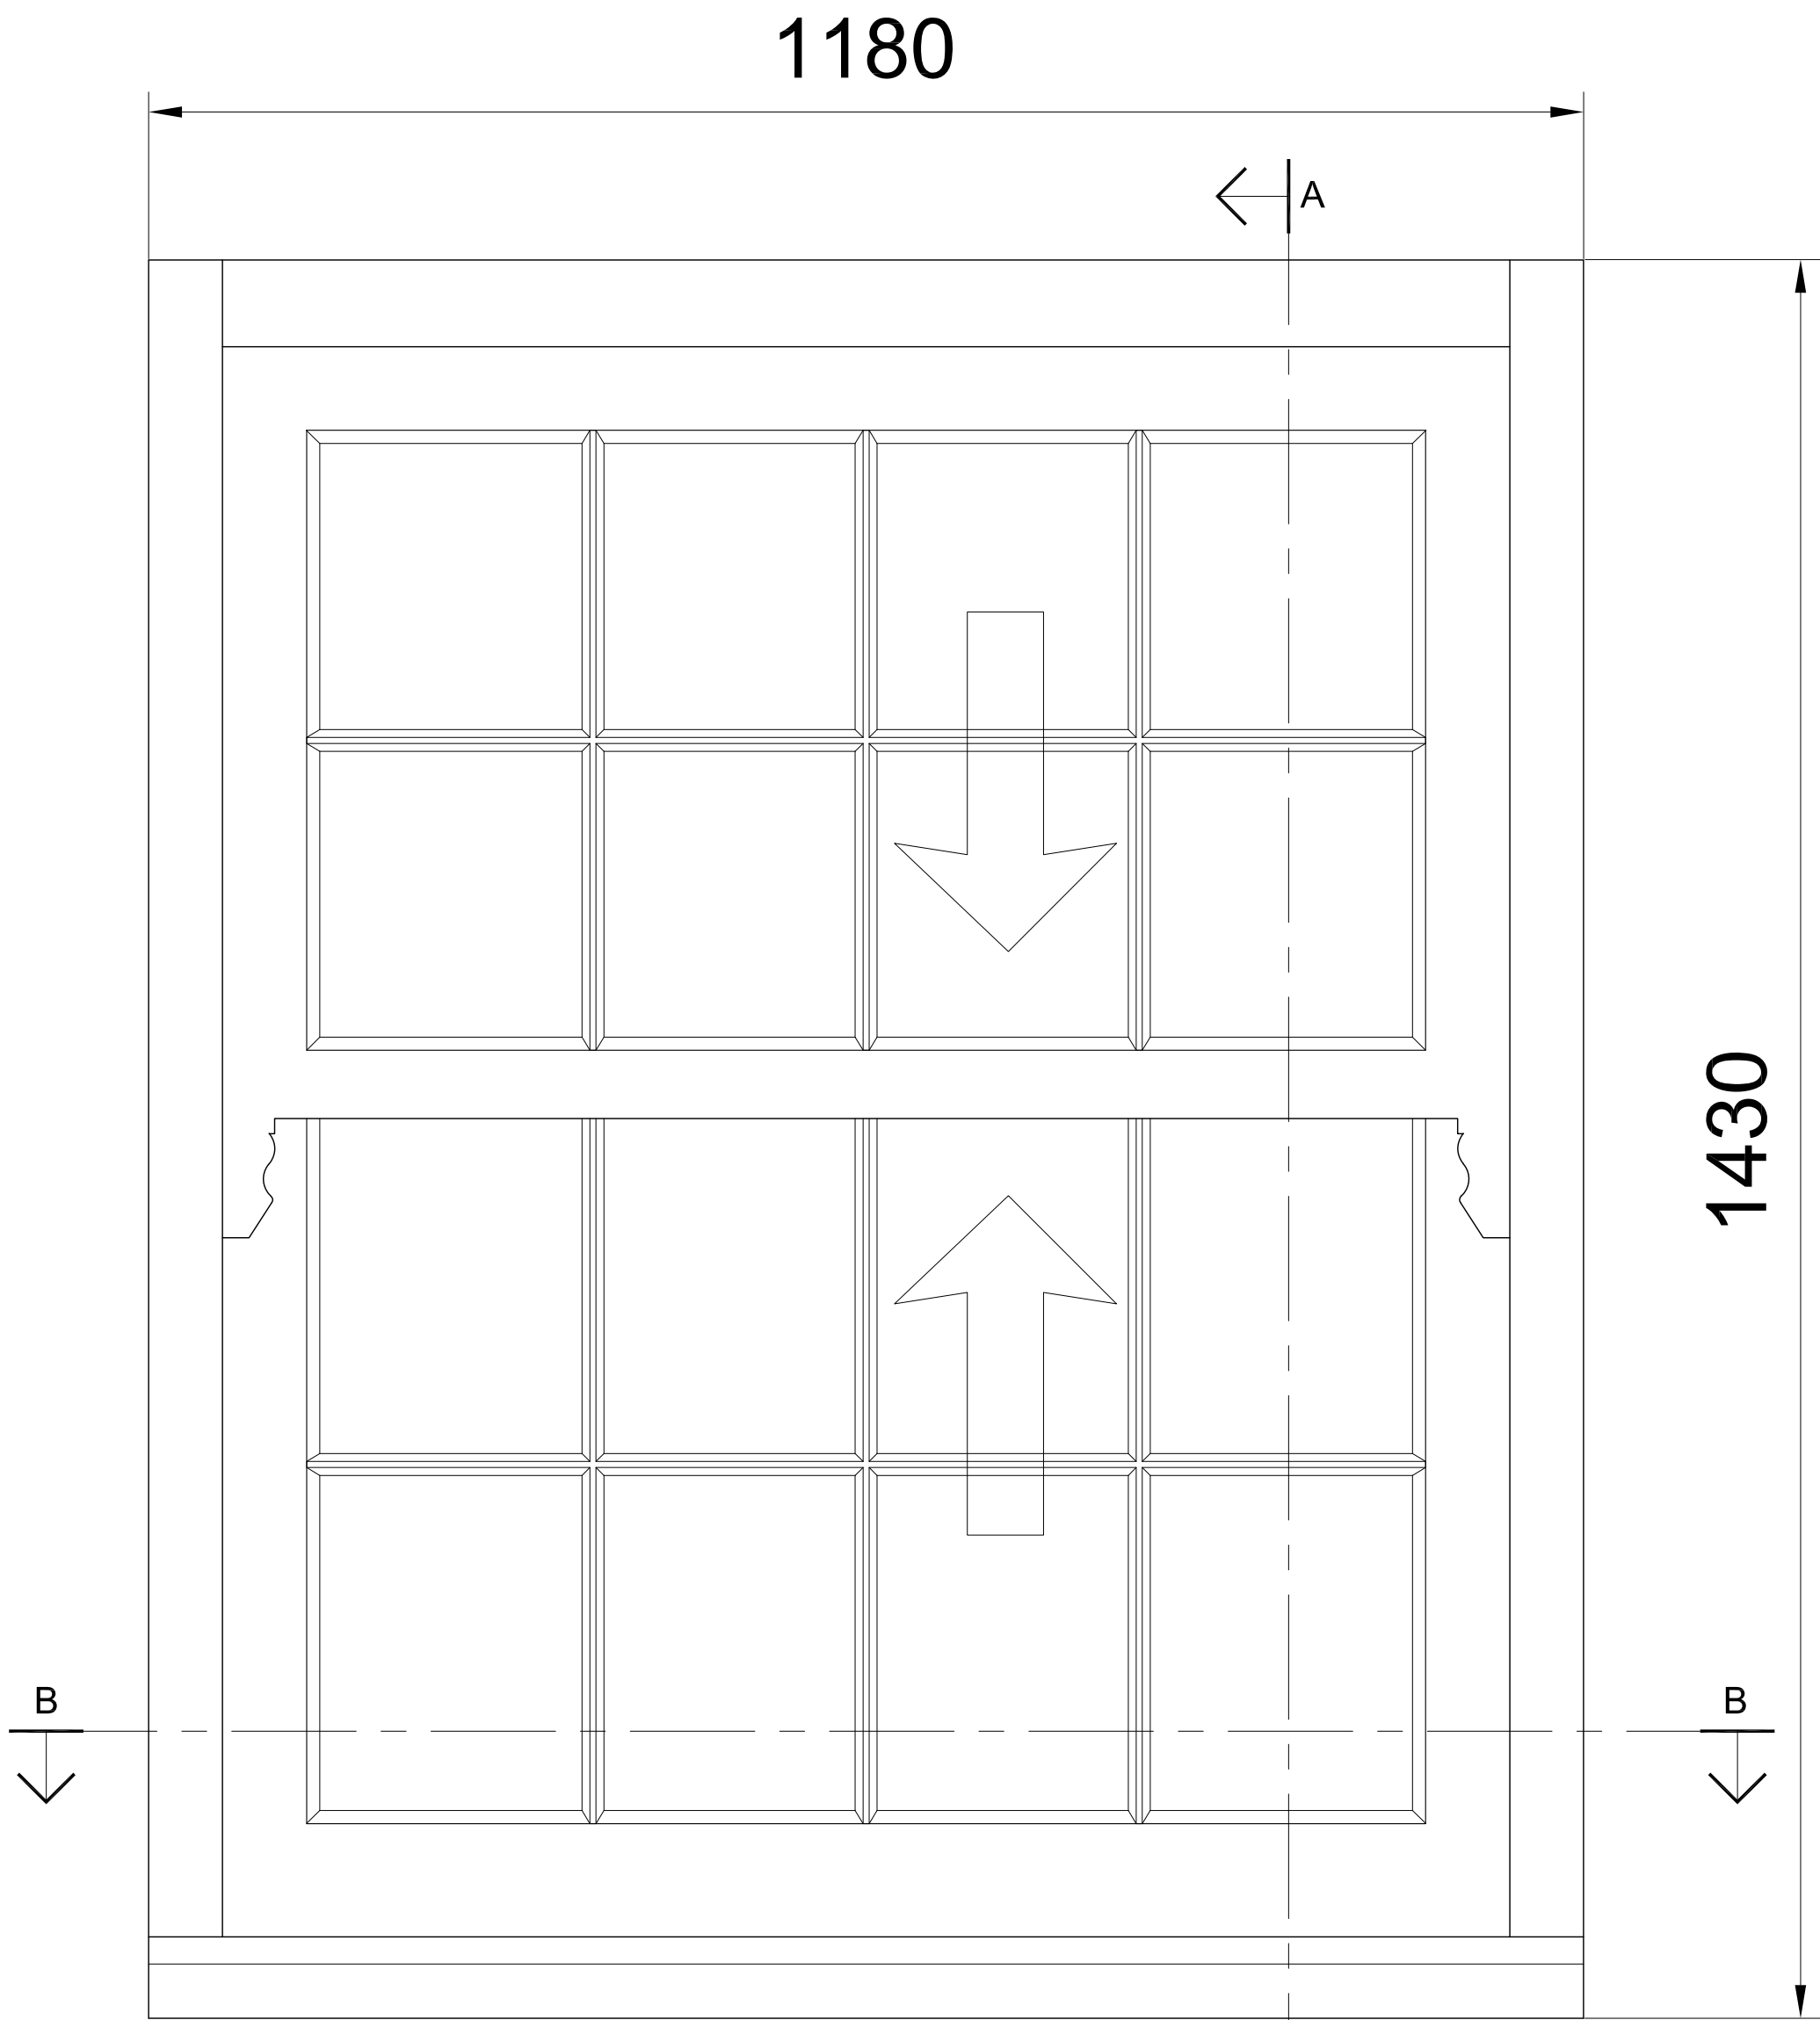

WINDOW ELEVATION

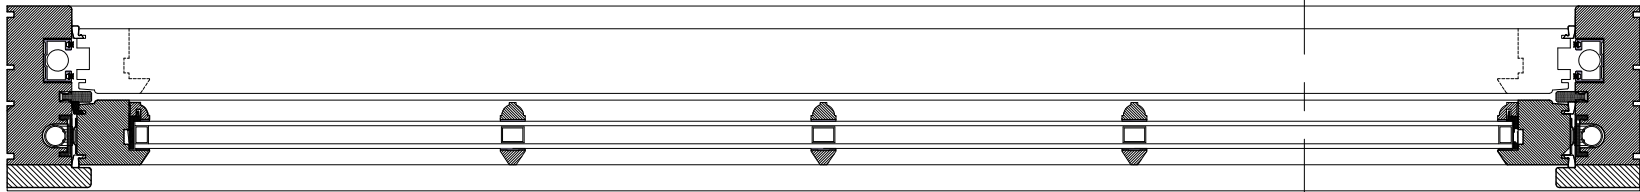

WINDOW PLAN B - B

Scope of Works
New timber sash-windows to the street elevation in both No.36 & No.38 Rose Street.
Site dimensions to be taken for windows to suit existing structural opening.
Timber primed, undercoated ready to receive suitable exterior grade paint finish to manufacturers recommendations.
Frame profile indicative subject to final supplier design - Glazing beading to PAS24.
Glazing 24mm DGU (4.16.4) shown indicatively subject to final approved design.



FOR APPROVAL



Osborne Wolf Ltd.

Osborne House, High Street
Stoke Ferry, PE33 9SF

Project: ROSE STREET DEVELOPMENTS
WOKINGHAM

Project Address: 36 & 38 ROSE STREET
WOKINGHAM, RG40

Title: PROPOSED REPLACEMENT
HERITAGE STYLE SASH WINDOW

Project No: P003.10 Date: 18.10.2024

Drawn: SRH Checked: SMD

Drawing No: P003.10-500

Scale: 1:5 @ A2 Rev: 00