



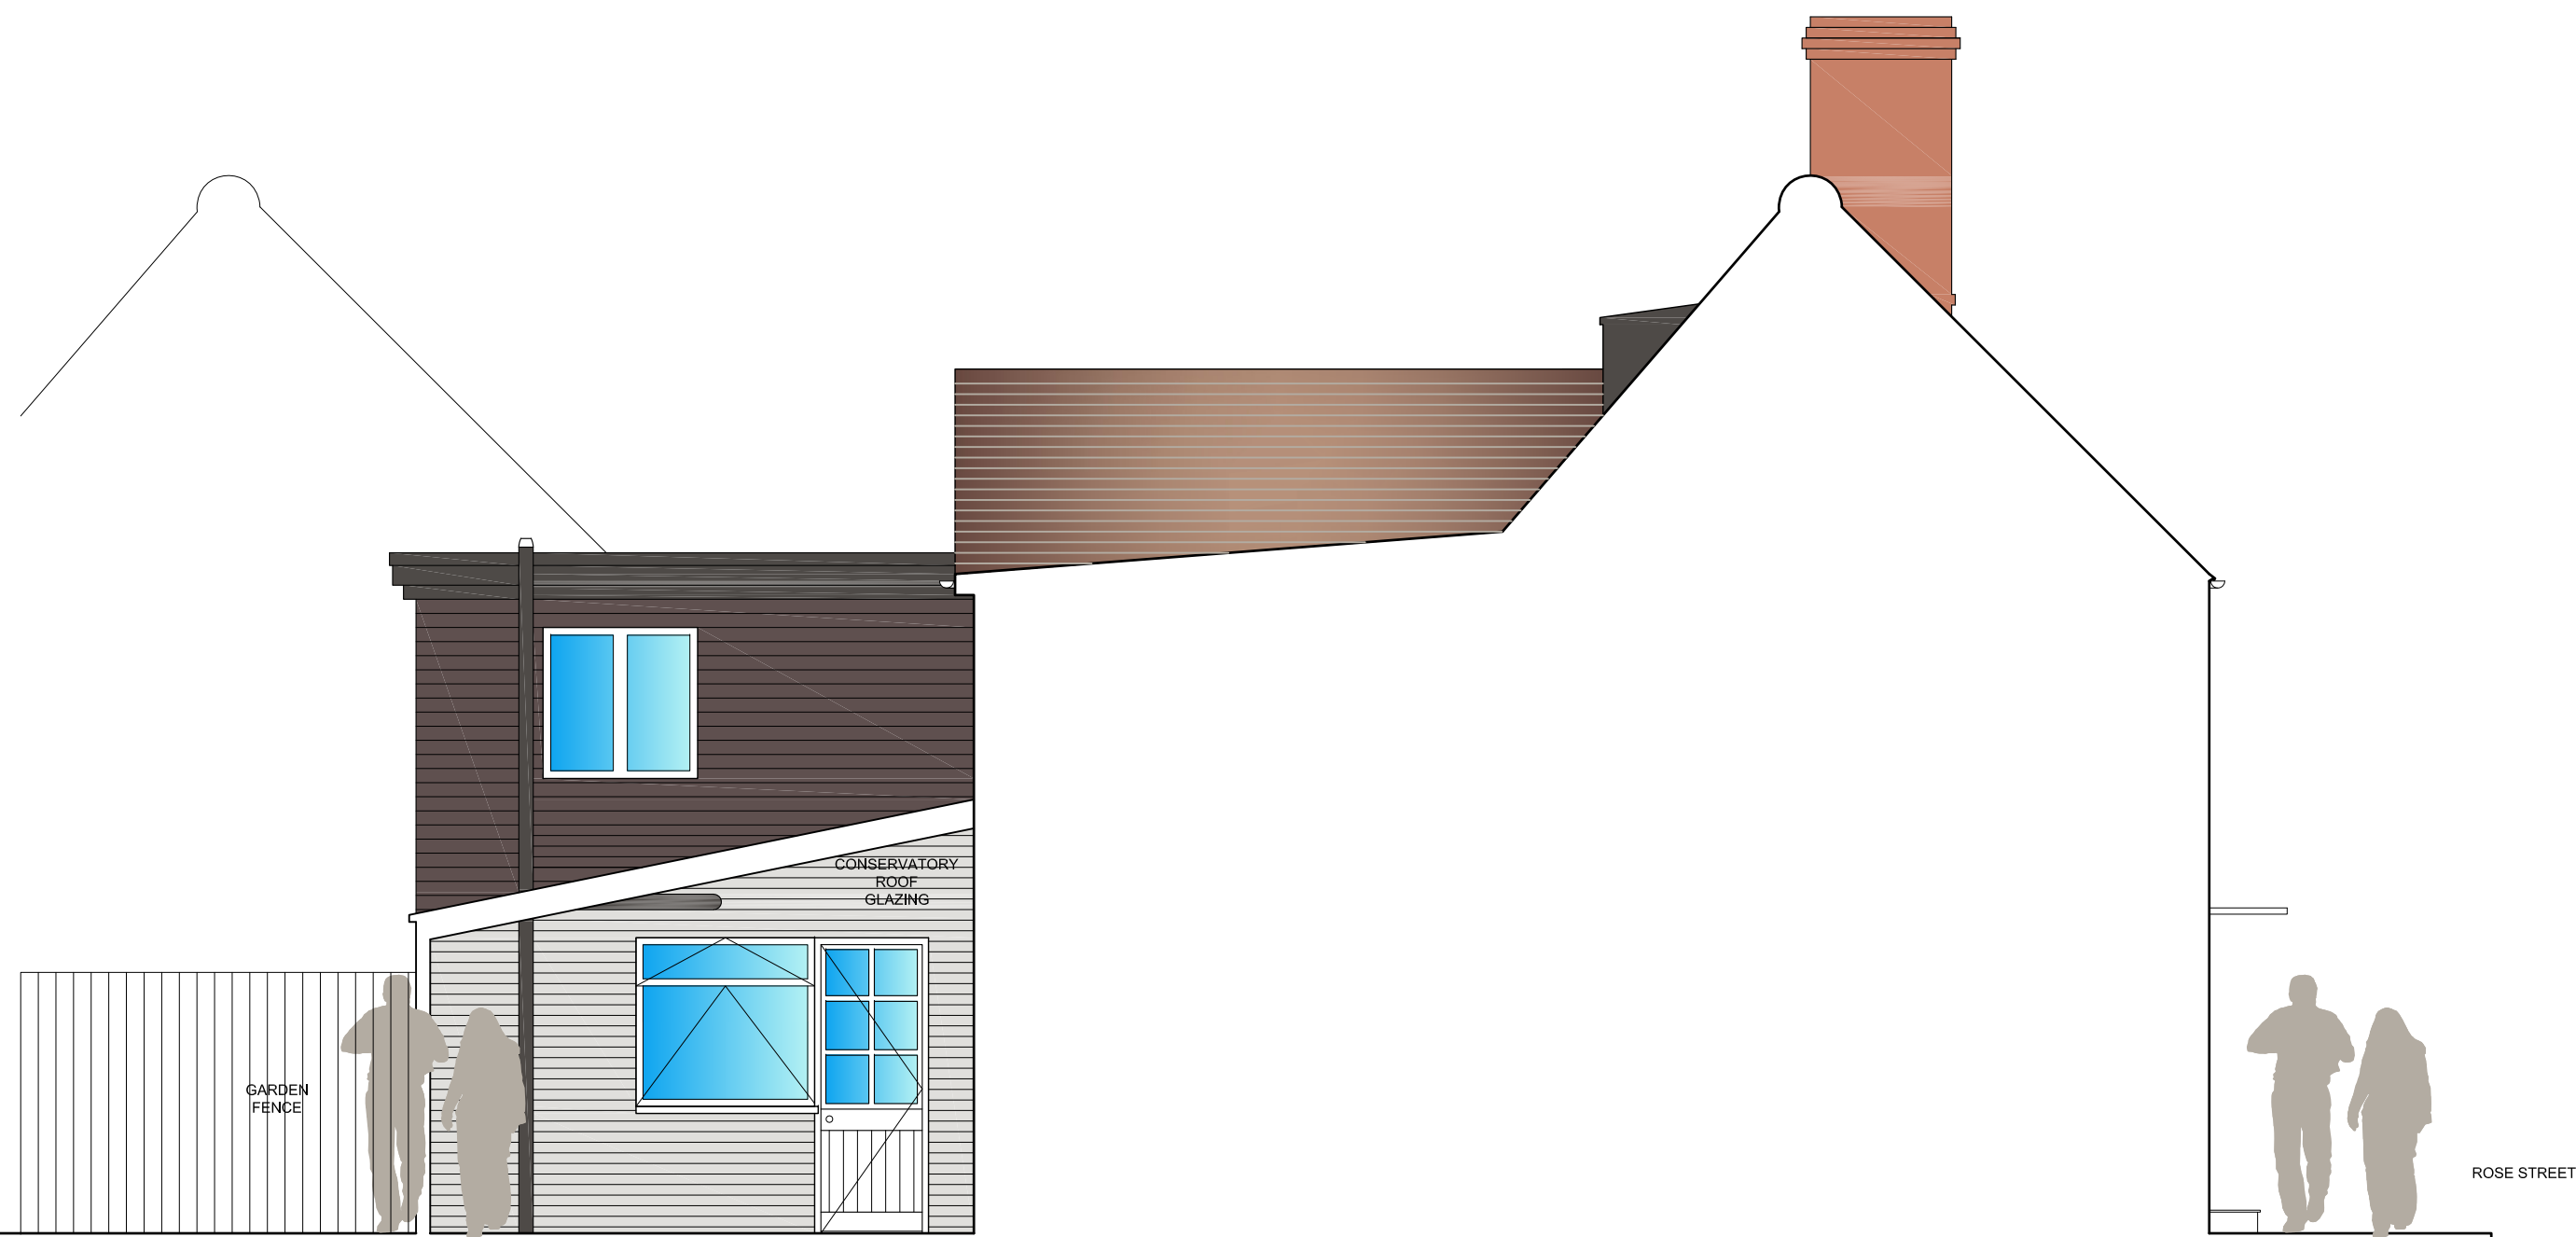

adjacent garden

No. 38 Rose Street

NORTH EAST GARDEN VIEW SIDE ELEVATION

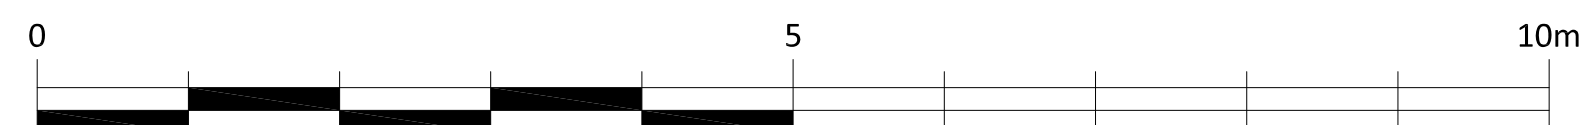

FOR INFORMATION



Osborne Wolf Ltd.

Osborne House, High Street
Stoke Ferry, PE33 9SF

Project: ROSE STREET DEVELOPMENTS
WOKINGHAM

Project Address: 36 & 38 ROSE STREET
WOKINGHAM, RG40

Title: EXISTING ELEVATION
NORTH EAST GARDEN VIEW

Project No: P003.10 Date: 18.10.2024

Drawn: SRH Checked: SMD

Drawing No: P003.10-033

Scale: 1:50 @ A2 Rev: 00