



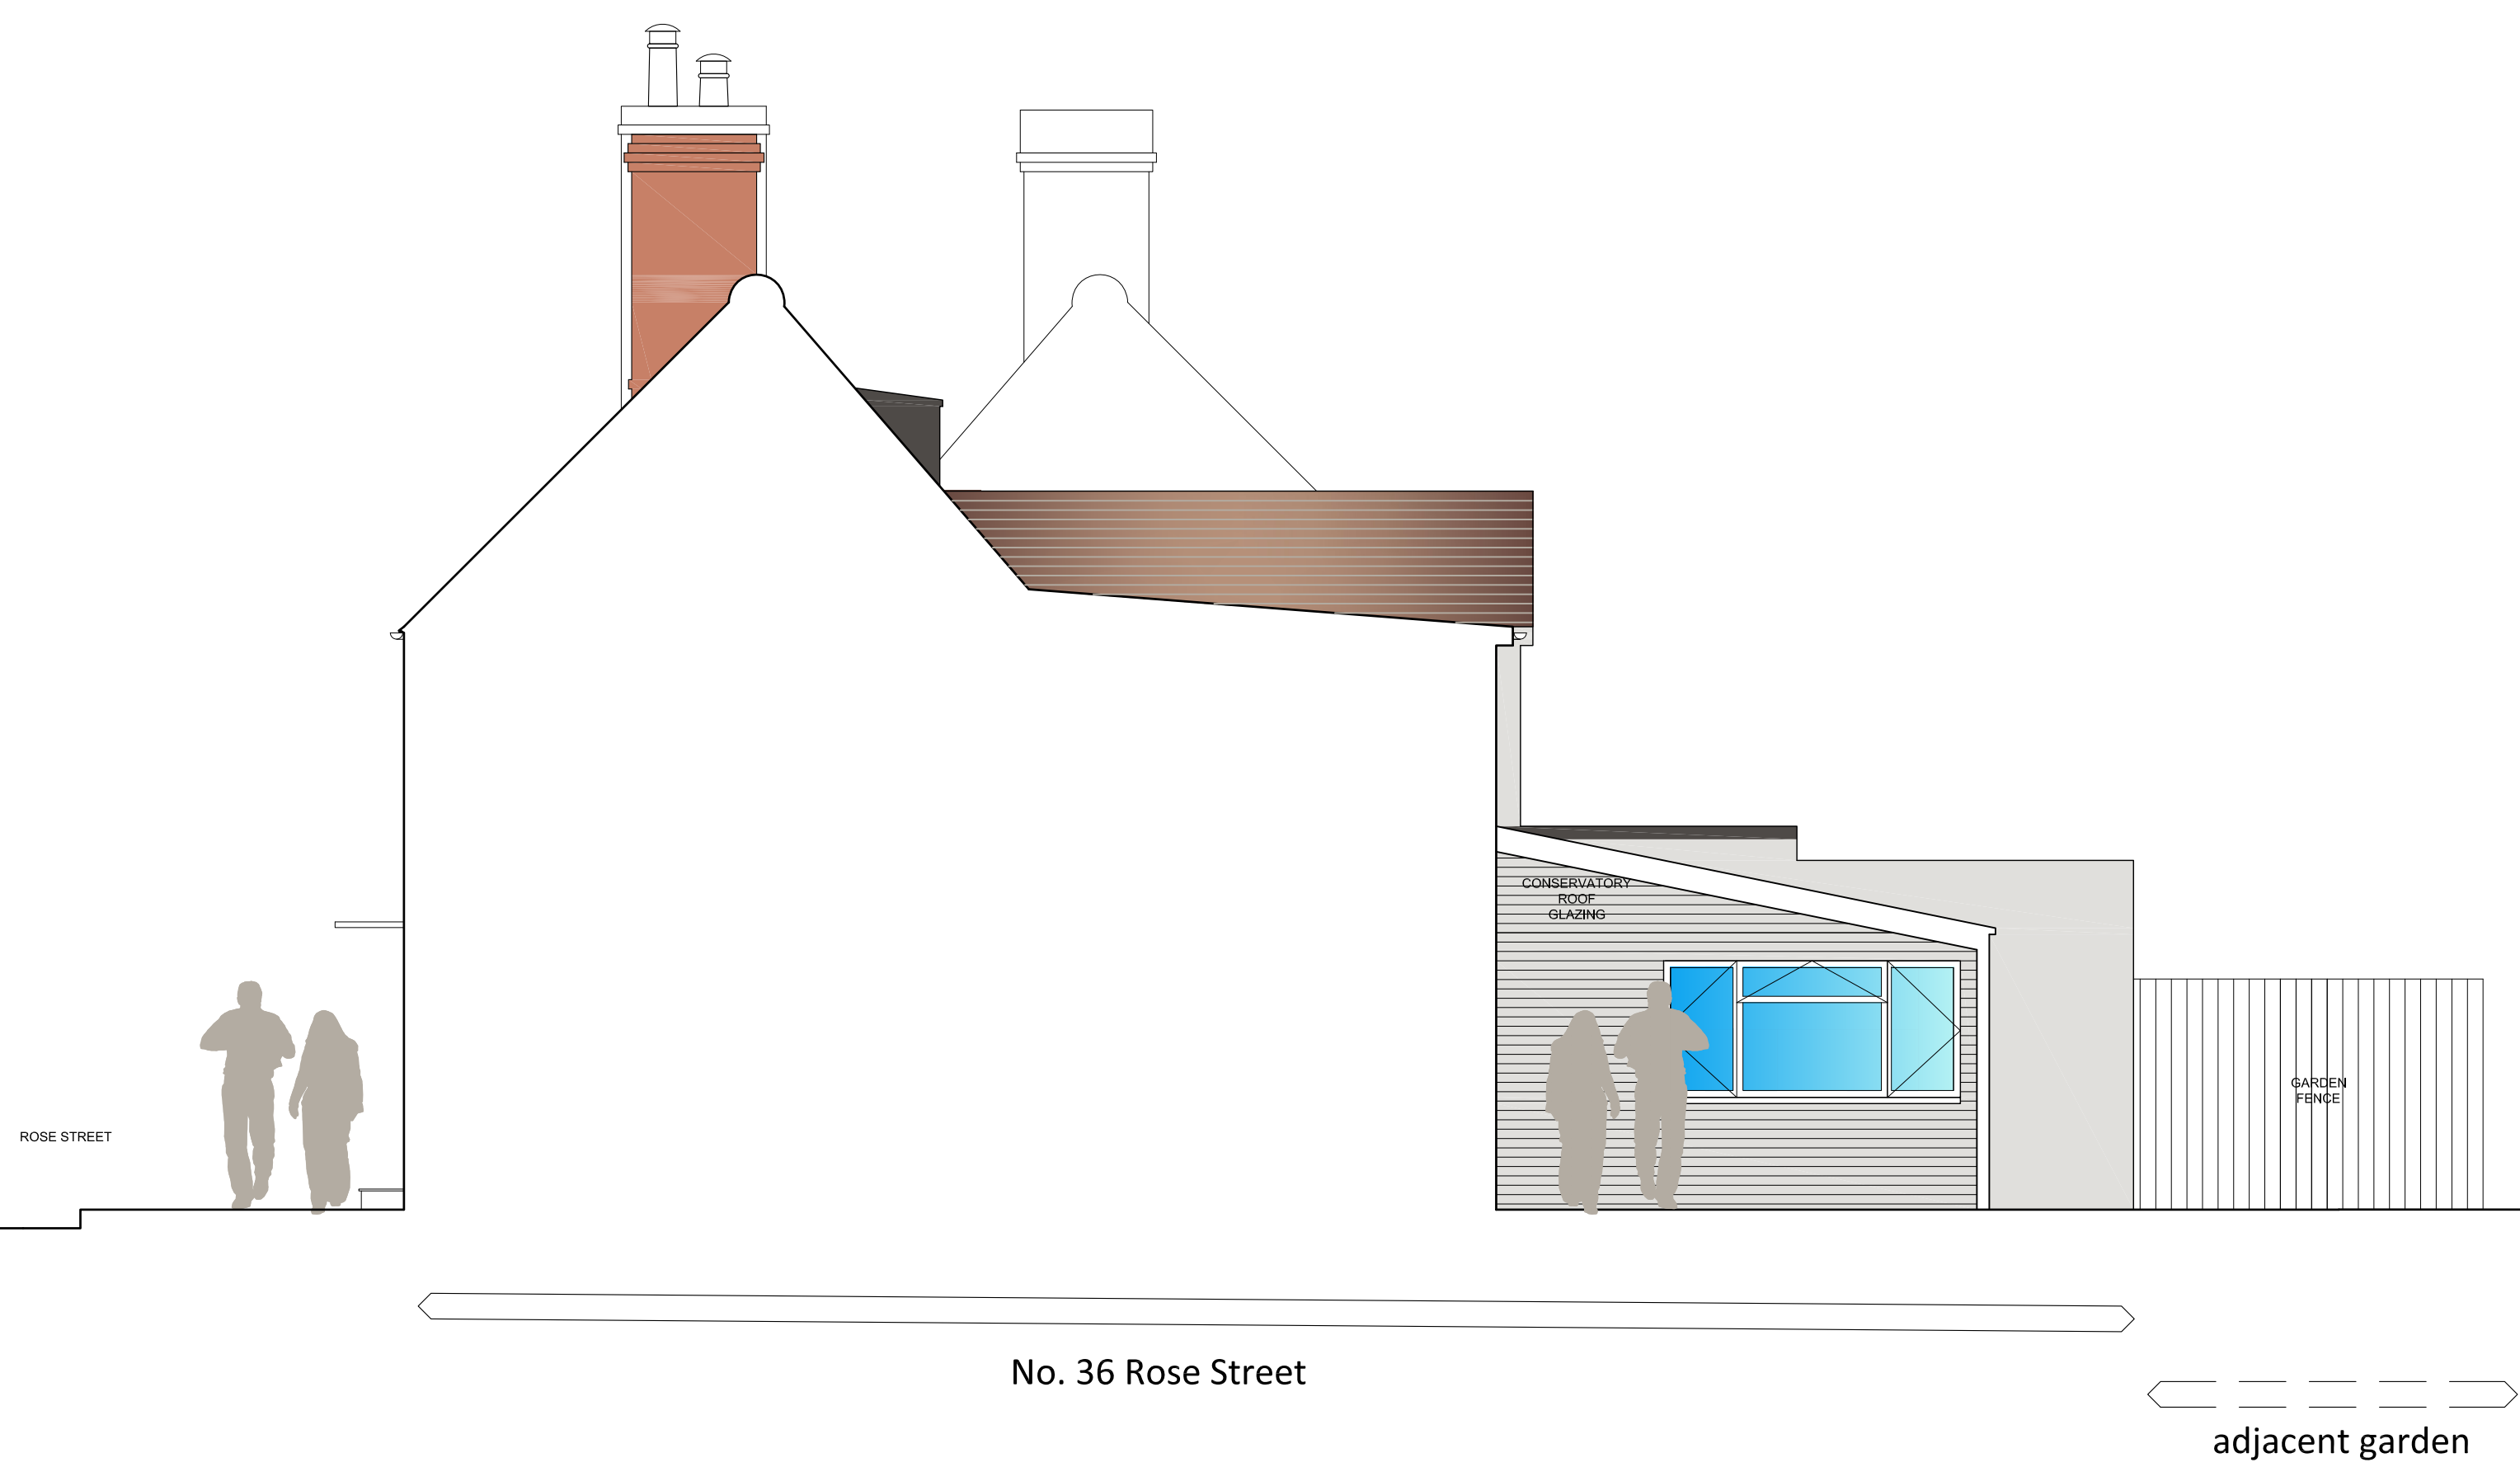

SOUTH WEST GARDEN VIEW SIDE ELEVATION

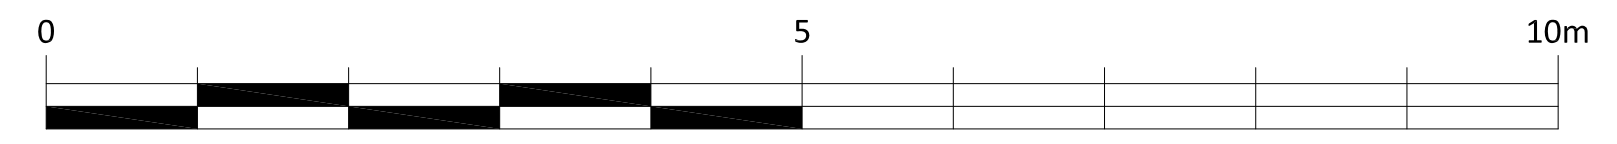

FOR INFORMATION	
 Osborne Wolf Ltd. Osborne House, High Street Stoke Ferry, PE33 9SF	
Project: ROSE STREET DEVELOPMENTS WOKINGHAM	
Project Address: 36 & 38 ROSE STREET WOKINGHAM, RG40	
Title: EXISTING ELEVATION SOUTH WEST GARDEN VIEW	
Project No: P003.10	Date: 18.10.2024
Drawn: SRH	Checked: SMD
Drawing No: P003.10-034	
Scale: 1:50 @ A2 Rev: 00	