


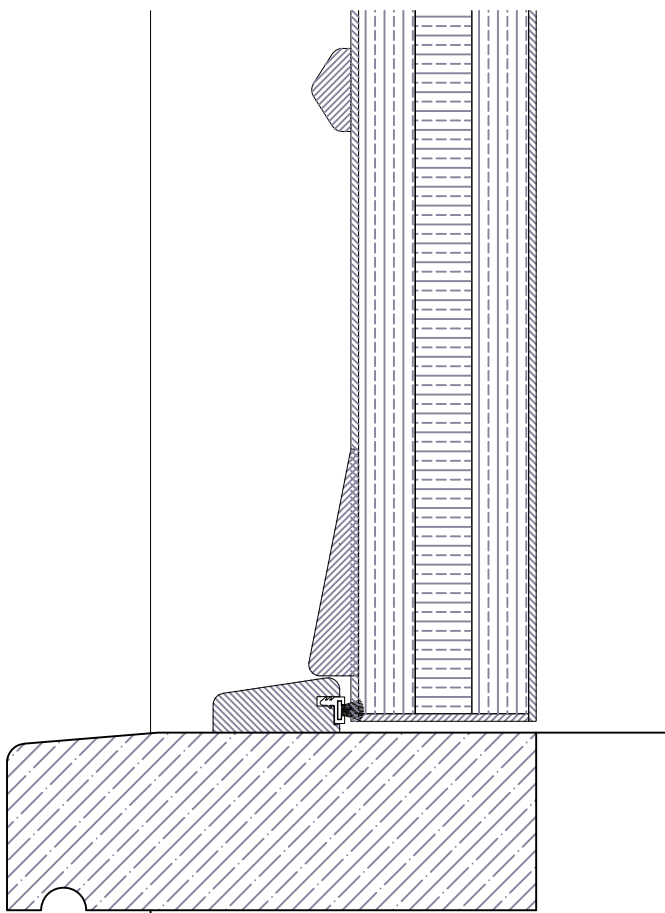
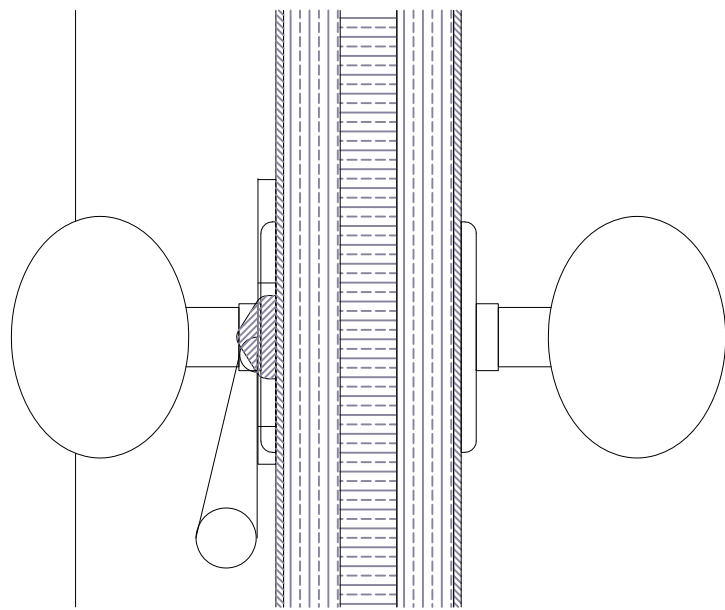


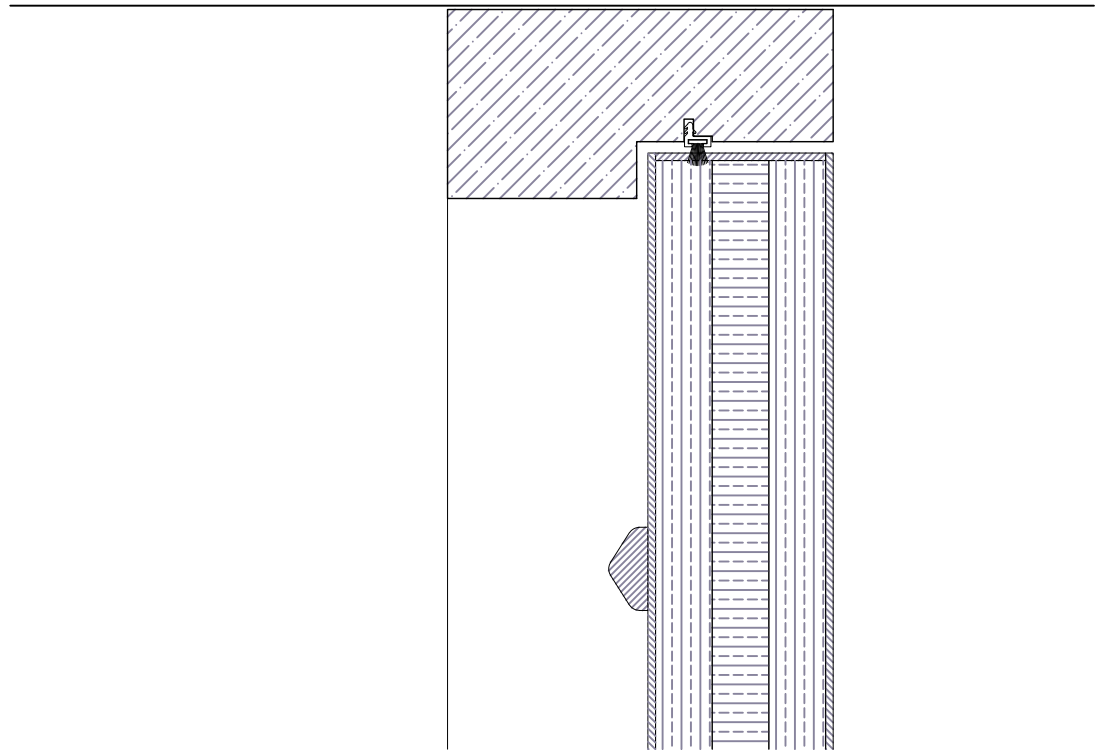

DOOR SECTION A - A
Scale 1:5

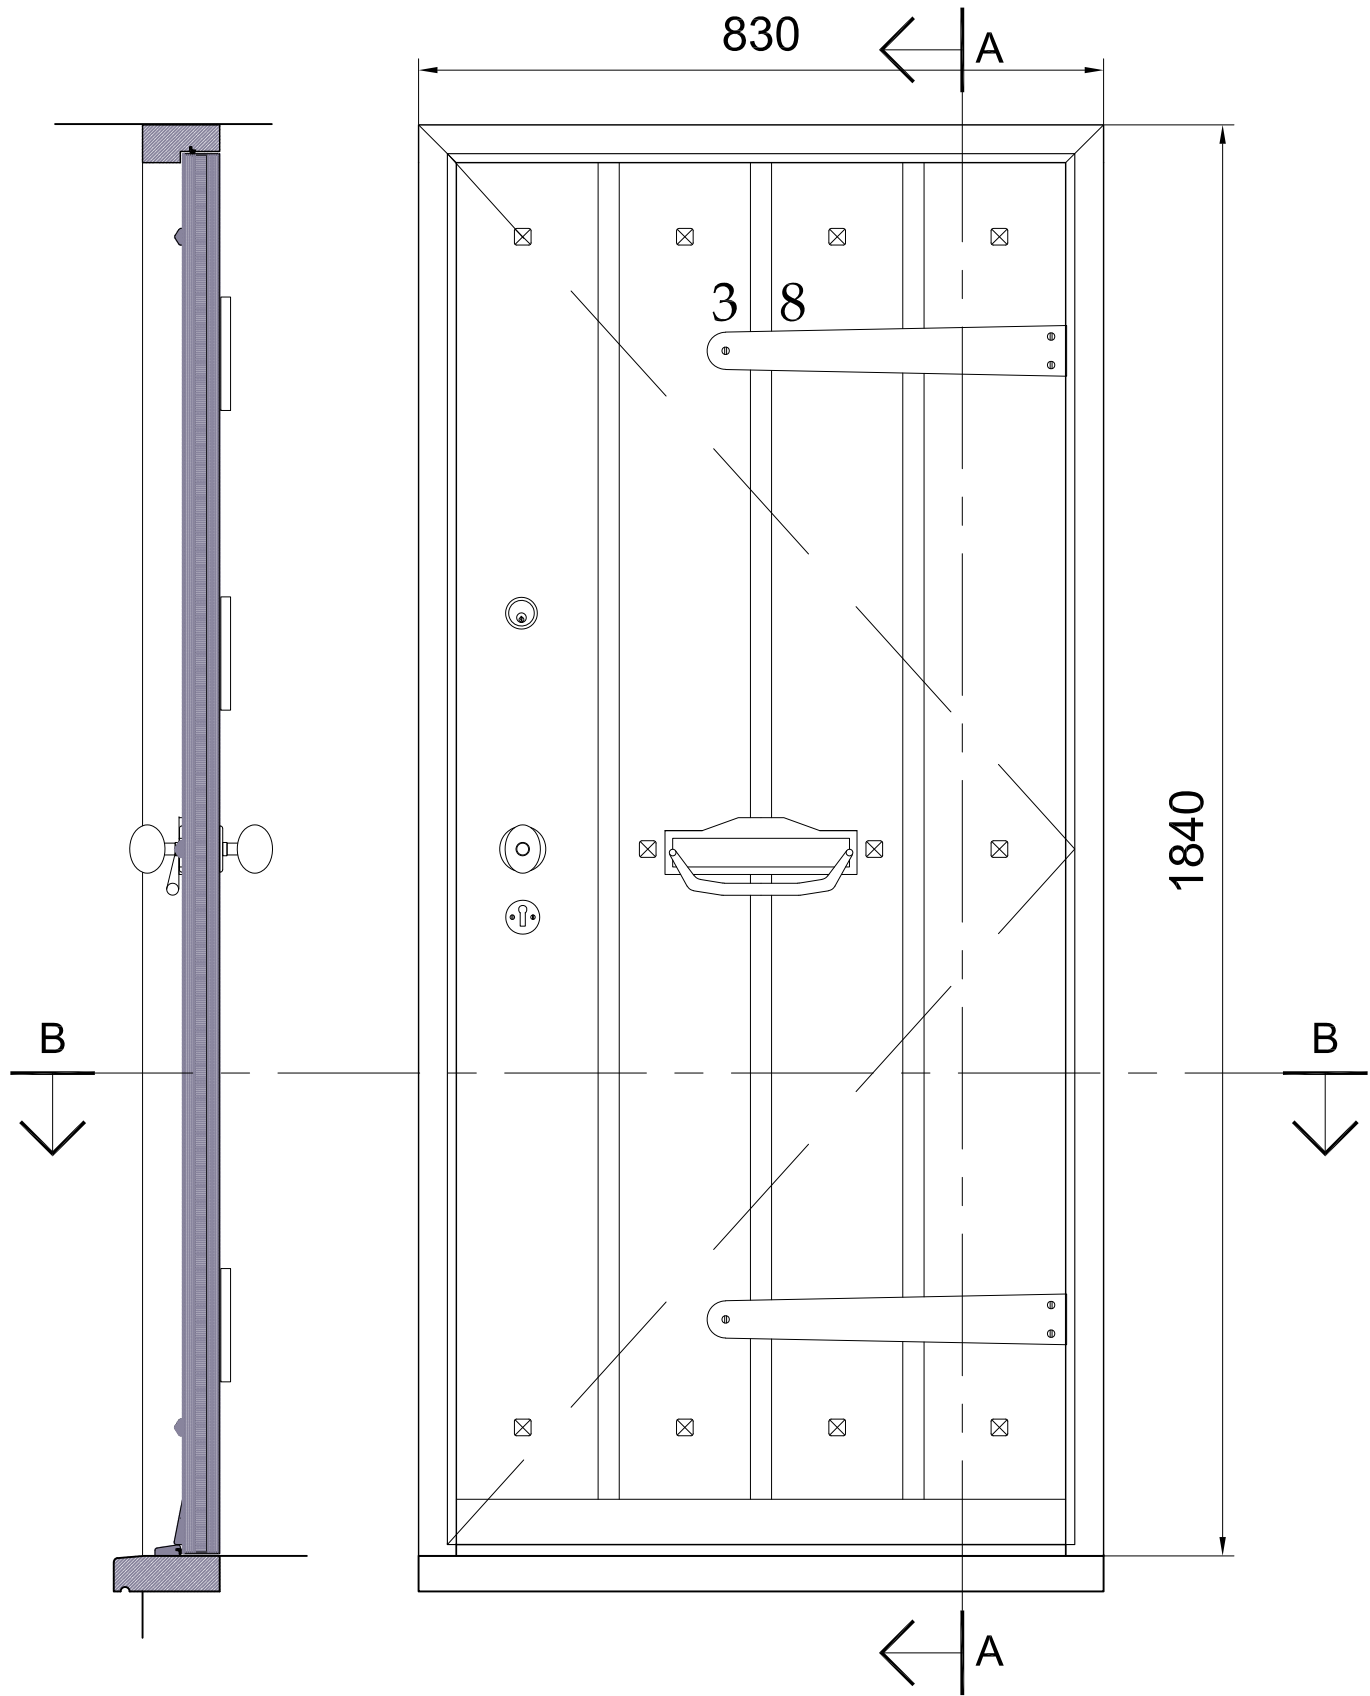

DOOR GA ELEVATION
Scale 1:10

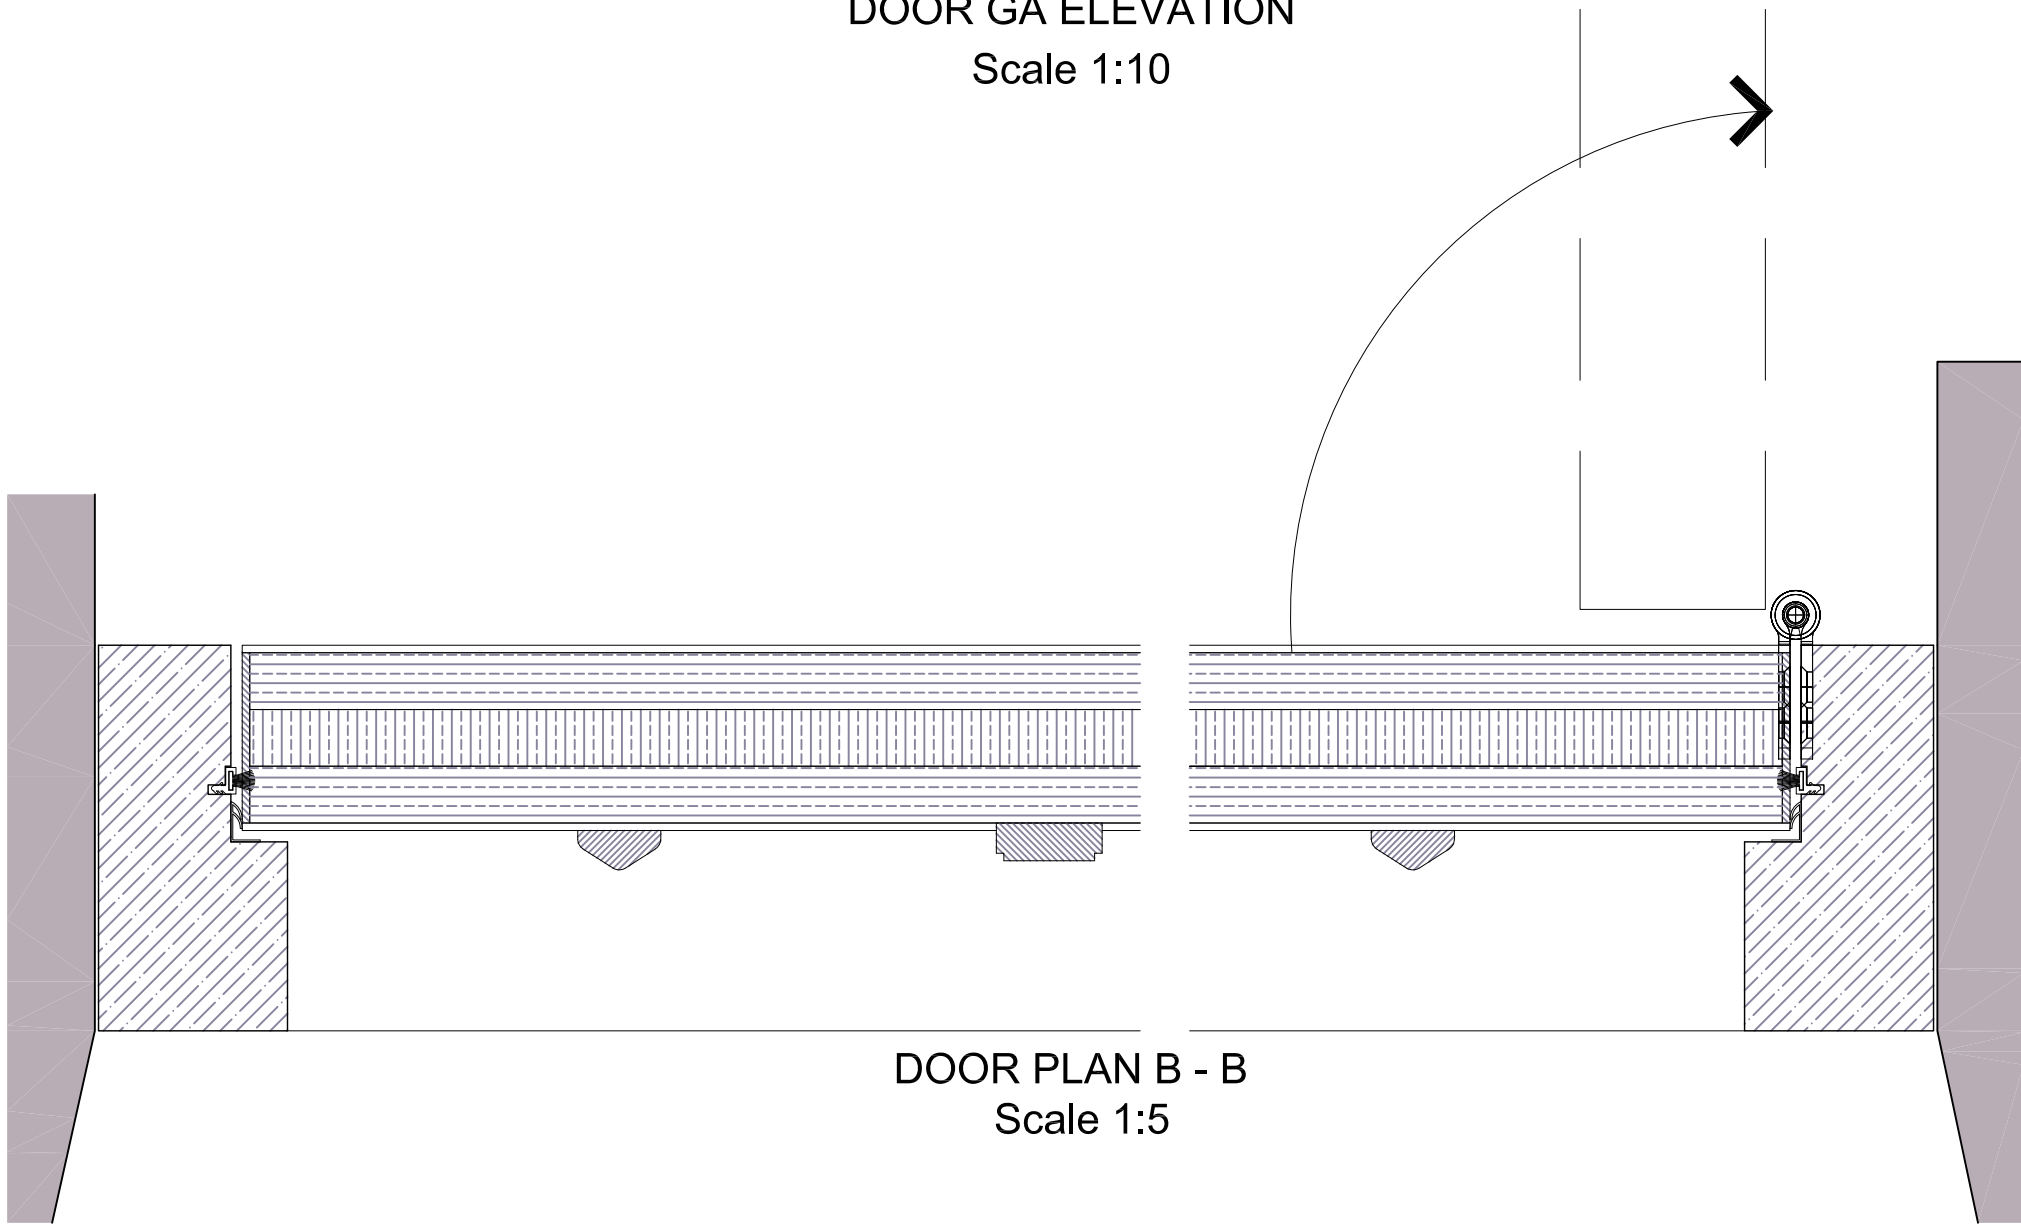

DOOR PLAN B - B
Scale 1:5

Scope of Works
New timber inward opening entrance door to the street elevation in both No.36 & No.38 Rose Street.
Site dimensions to be taken for doors to suit existing structural openings.
Timber primed, undercoated ready to receive suitable exterior grade paint finish to manufacturers recommendations.
Frame profile indicative subject to final supplier design based on existing No.38 door - solid core door to PAS24
Door seals and acoustic gasket shown indicatively subject to final supplier design.
Indicative ironmongery illustrated subject to final approved proposal. Antique chemically blackened or antique black ironmongery including mimic hinge plates door studs and letter box, and PAS24 rated mortice lock and latch.



FOR APPROVAL



Osborne Wolf Ltd.

Osborne House, High Street
Stoke Ferry, PE33 9SF

Project: ROSE STREET DEVELOPMENTS WOKINGHAM	
Project Address: 36 & 38 ROSE STREET WOKINGHAM, RG40	
Title: PROPOSED REPLACEMENT TIMBER FRONT DOOR	
Project No: P003.10	Date: 18.10.2024
Drawn: SRH	Checked: SMD
Drawing No: P003.10-501	
Scale: varies @ A2 Rev: 00	