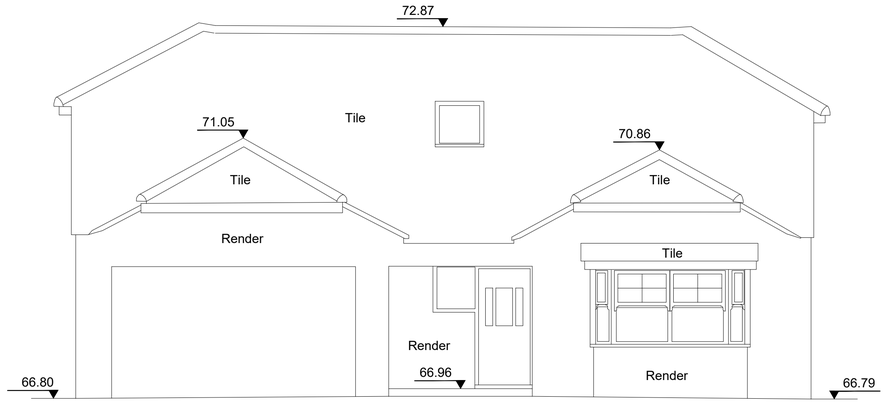

Datum 65.00m

Front (West) Elevation

01 GA-0003 EXISTING FRONT ELEVATION
1:50@A1

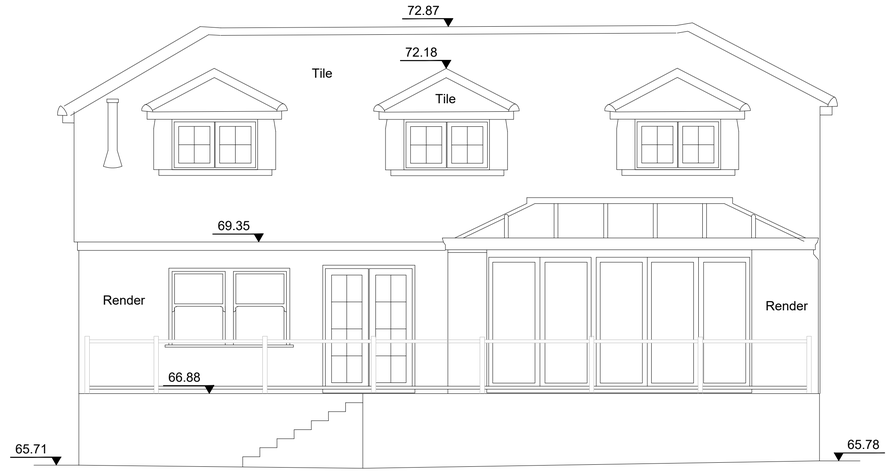

Datum 65.00m

Rear (East) Elevation

02 GA-0003 EXISTING REAR ELEVATION
1:50@A1

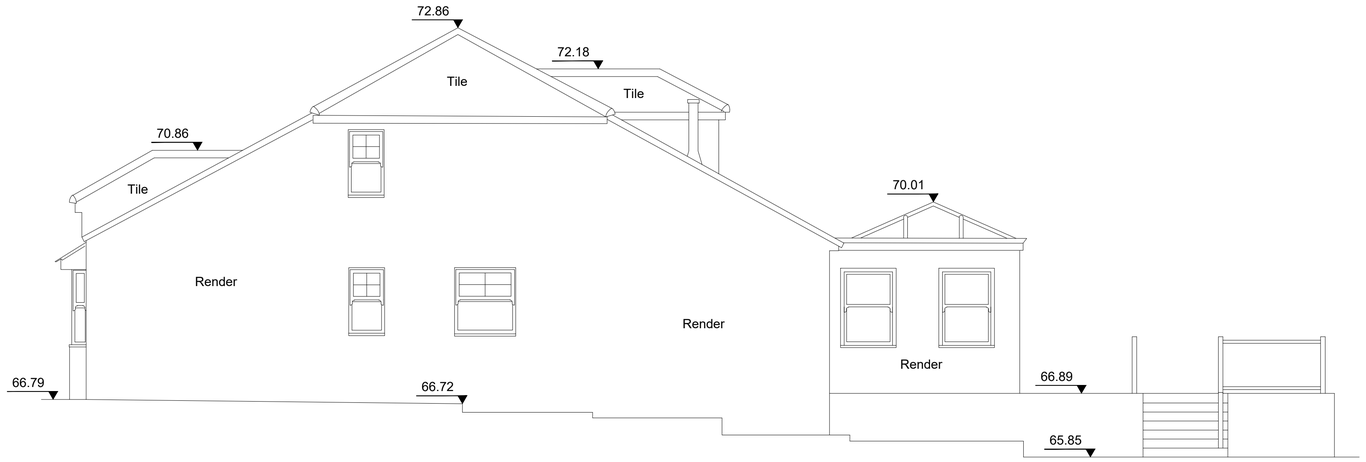

Datum 65.00m

Side (South) Elevation

03 GA-0003 EXISTING SIDE ELEVATION
1:50@A1

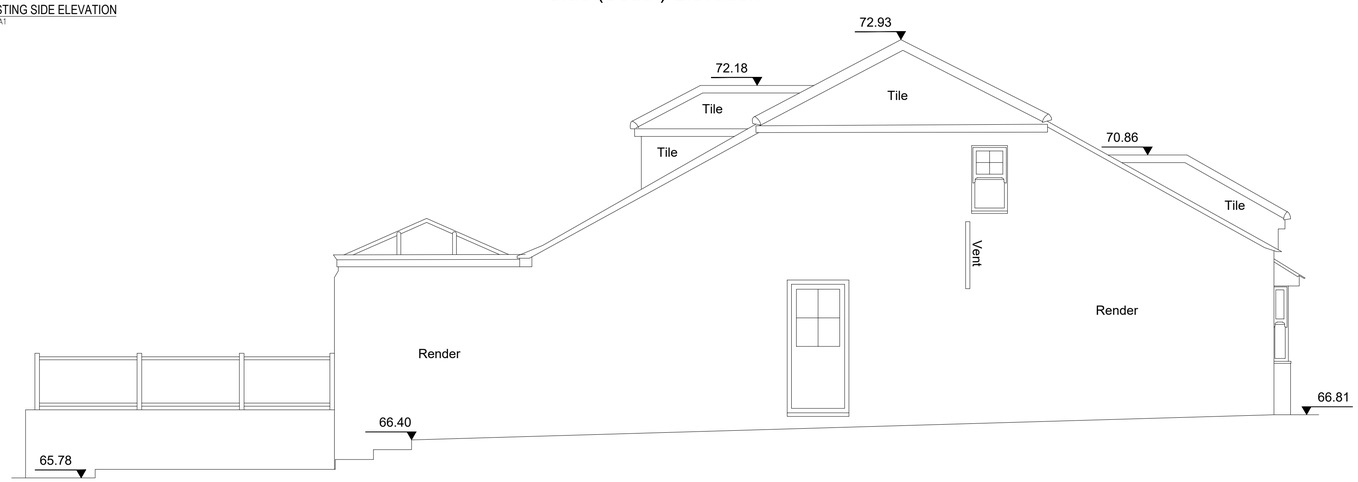

Datum 65.00m

Side (North) Elevation

04 GA-0003 EXISTING SIDE ELEVATION
1:50@A1

ALL DIMENSIONS MUST BE CHECKED ON SITE
INFORM THE ARCHITECT OF ANY DISCREPANCIES PRIOR TO CONSTRUCTION

KEY PLAN

0 0.2m 0.5m 1m 2.5m

NOTES

DRAWING REMAINS COPYRIGHT OF THE ARCHITECT.

REV	DATE	DESCRIPTION	DRN	CHK
P01	02.07.26	INITIAL ISSUE	BG	BG

CONNECTED ARCHITECTURE

CLIENT
Mr and Mrs Yang

PROJECT
27 Aggisters Lane, Barkham
Wokingham, RG41 4DW

DRAWING TITLE
Existing Elevations

SCALE 1:50@A1 / 1:100@A3 A1 SHEET

STATUS
PRELIMINARY

DRAWING NO 0313-GA-0003
REV P01

© 2026 Connected Architecture Limited. all rights reserved