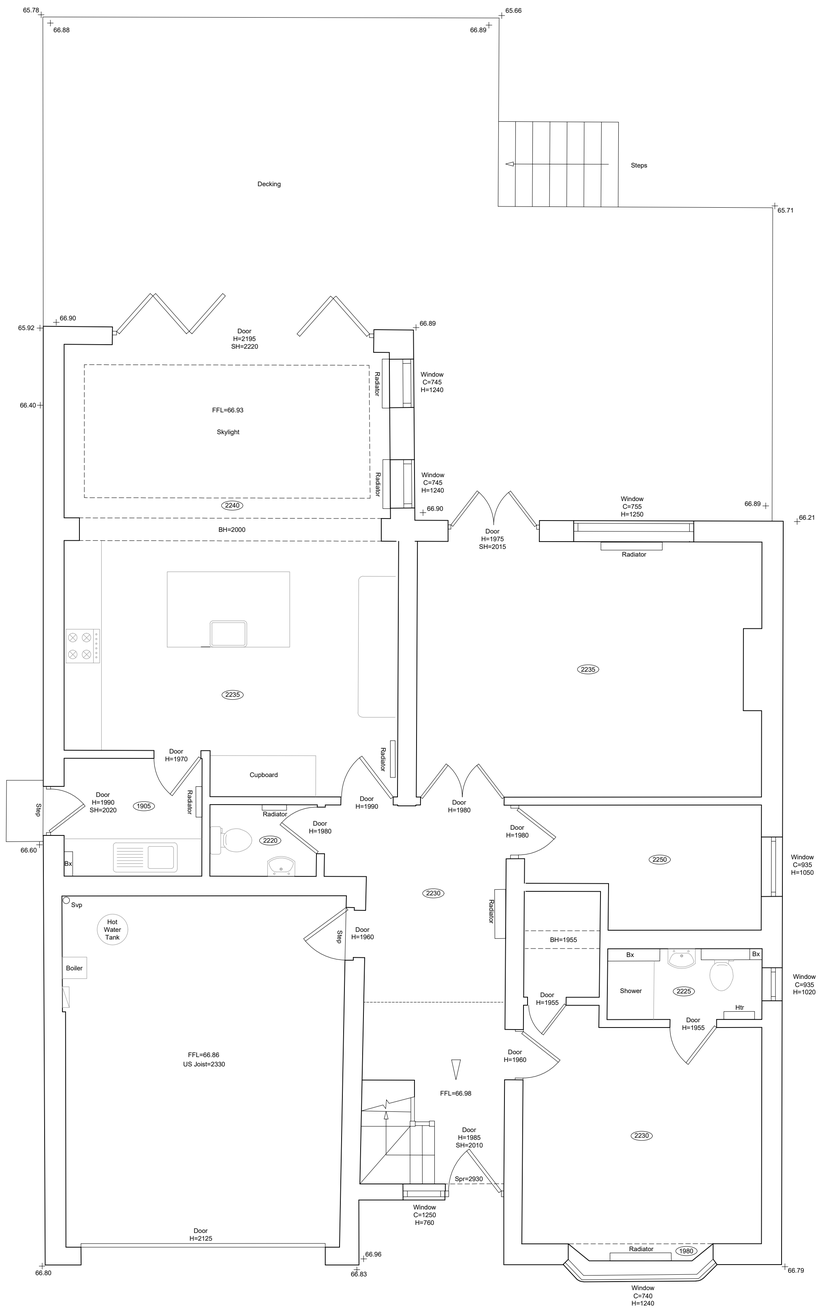

01 EXISTING GROUND FLOOR PLAN
GA-0002 / 1:50@A1

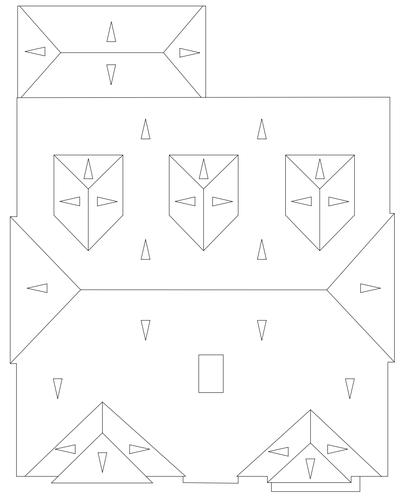

03 EXISTING ROOF PLAN
GA-0002 / 1:100@A1

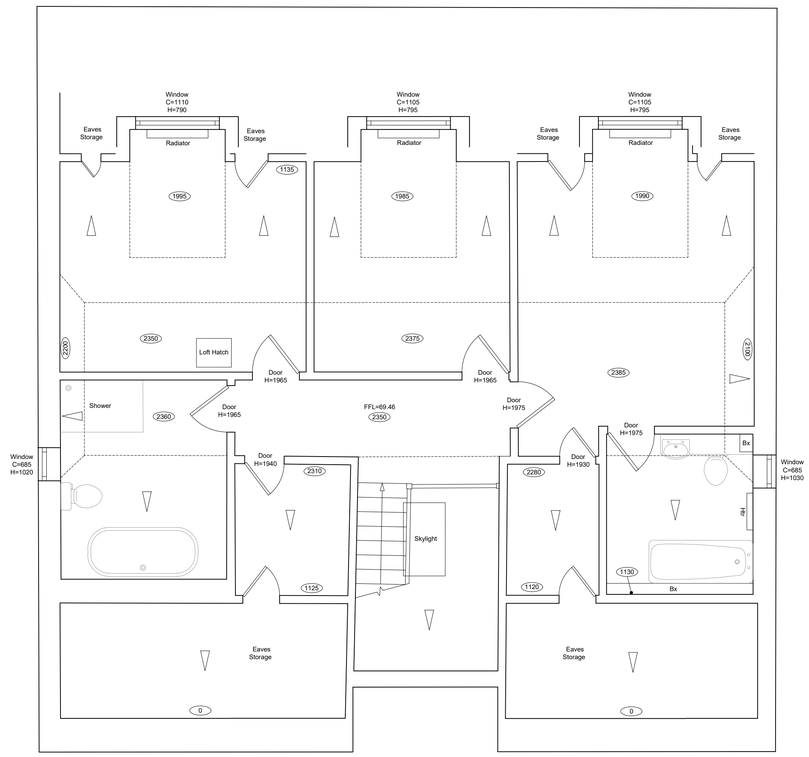

02 EXISTING FIRST FLOOR PLAN
GA-0002 / 1:50@A1

ALL DIMENSIONS MUST BE CHECKED ON SITE
INFORM THE ARCHITECT OF ANY DISCREPANCIES PRIOR TO CONSTRUCTION

KEY PLAN

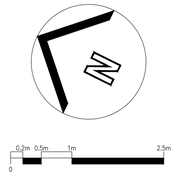

NOTES

DRAWING REMAINS COPYRIGHT OF THE ARCHITECT.

REV	DATE	DESCRIPTION	DRN	CHK
P01	02.07.26	INITIAL ISSUE	BG	BG

CONNECTED ARCHITECTURE

CLIENT
Mr and Mrs Yang

PROJECT
27 Aggisters Lane, Barkham
Wokingham, RG41 4DW

DRAWING TITLE
Existing Floor & Roof Plans

SCALE 1:50@A1 / 1:100@A3 — A1 SHEET

STATUS
PRELIMINARY

DRAWING NO 0313-GA-0002 — REV P01

© 2026 Connected Architecture Limited. all rights reserved