
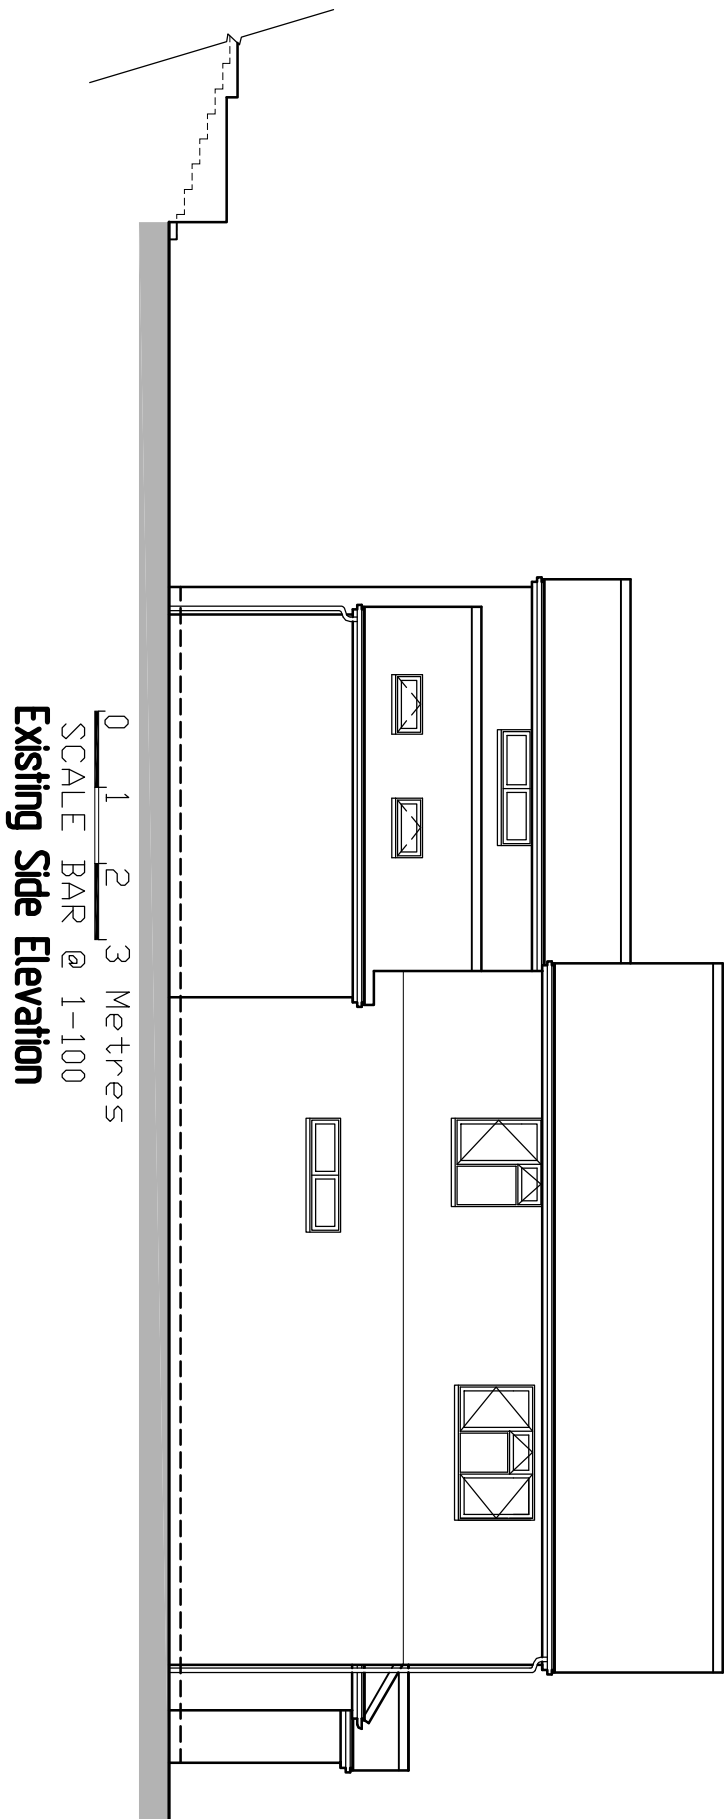
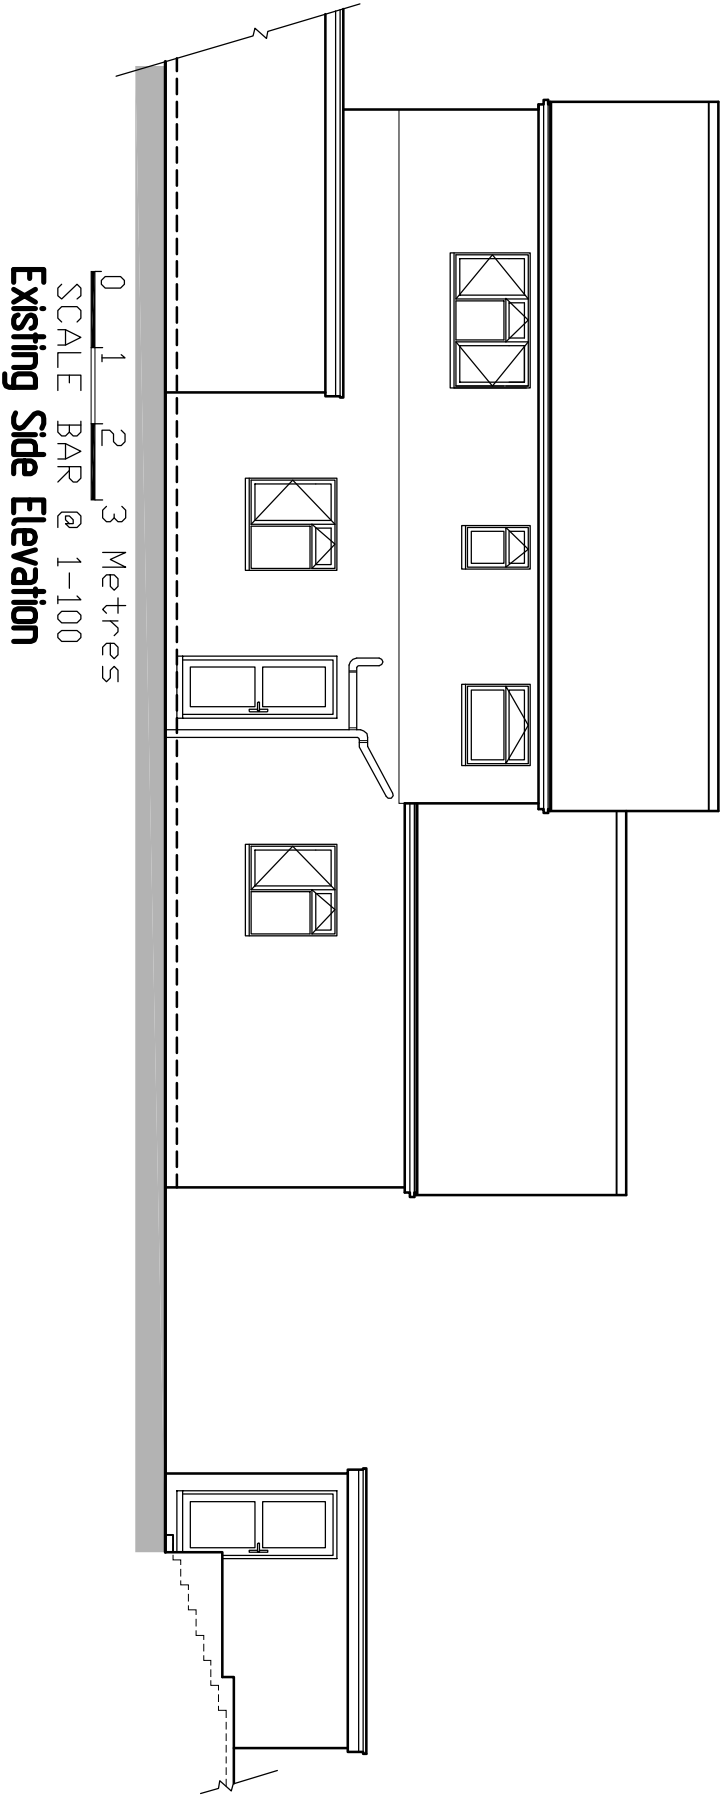
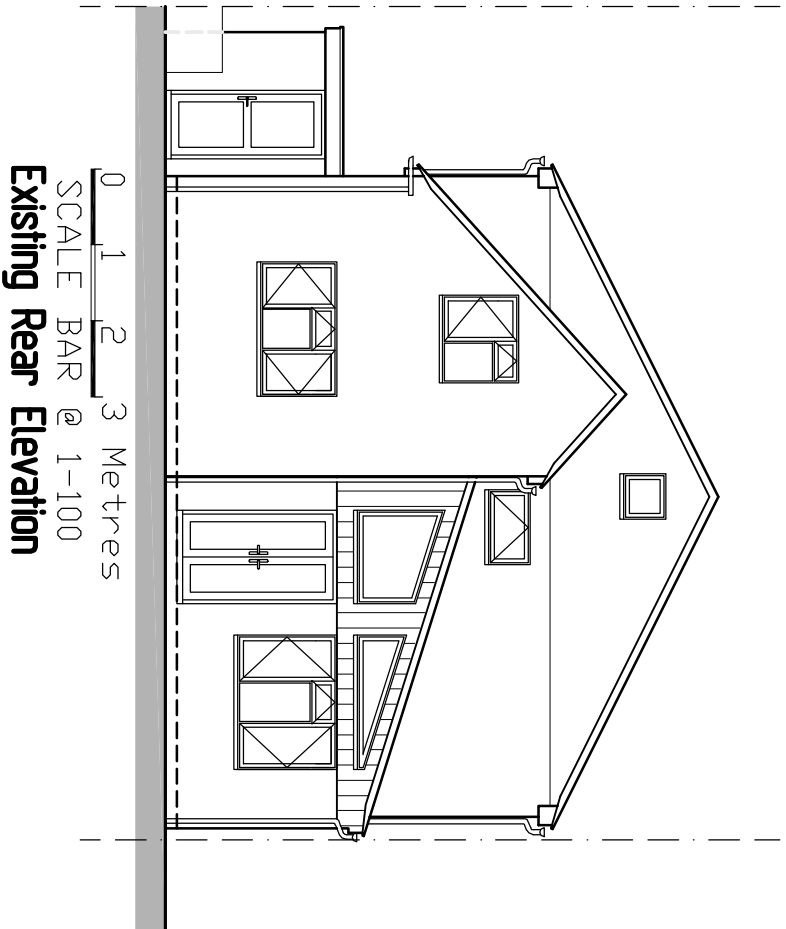
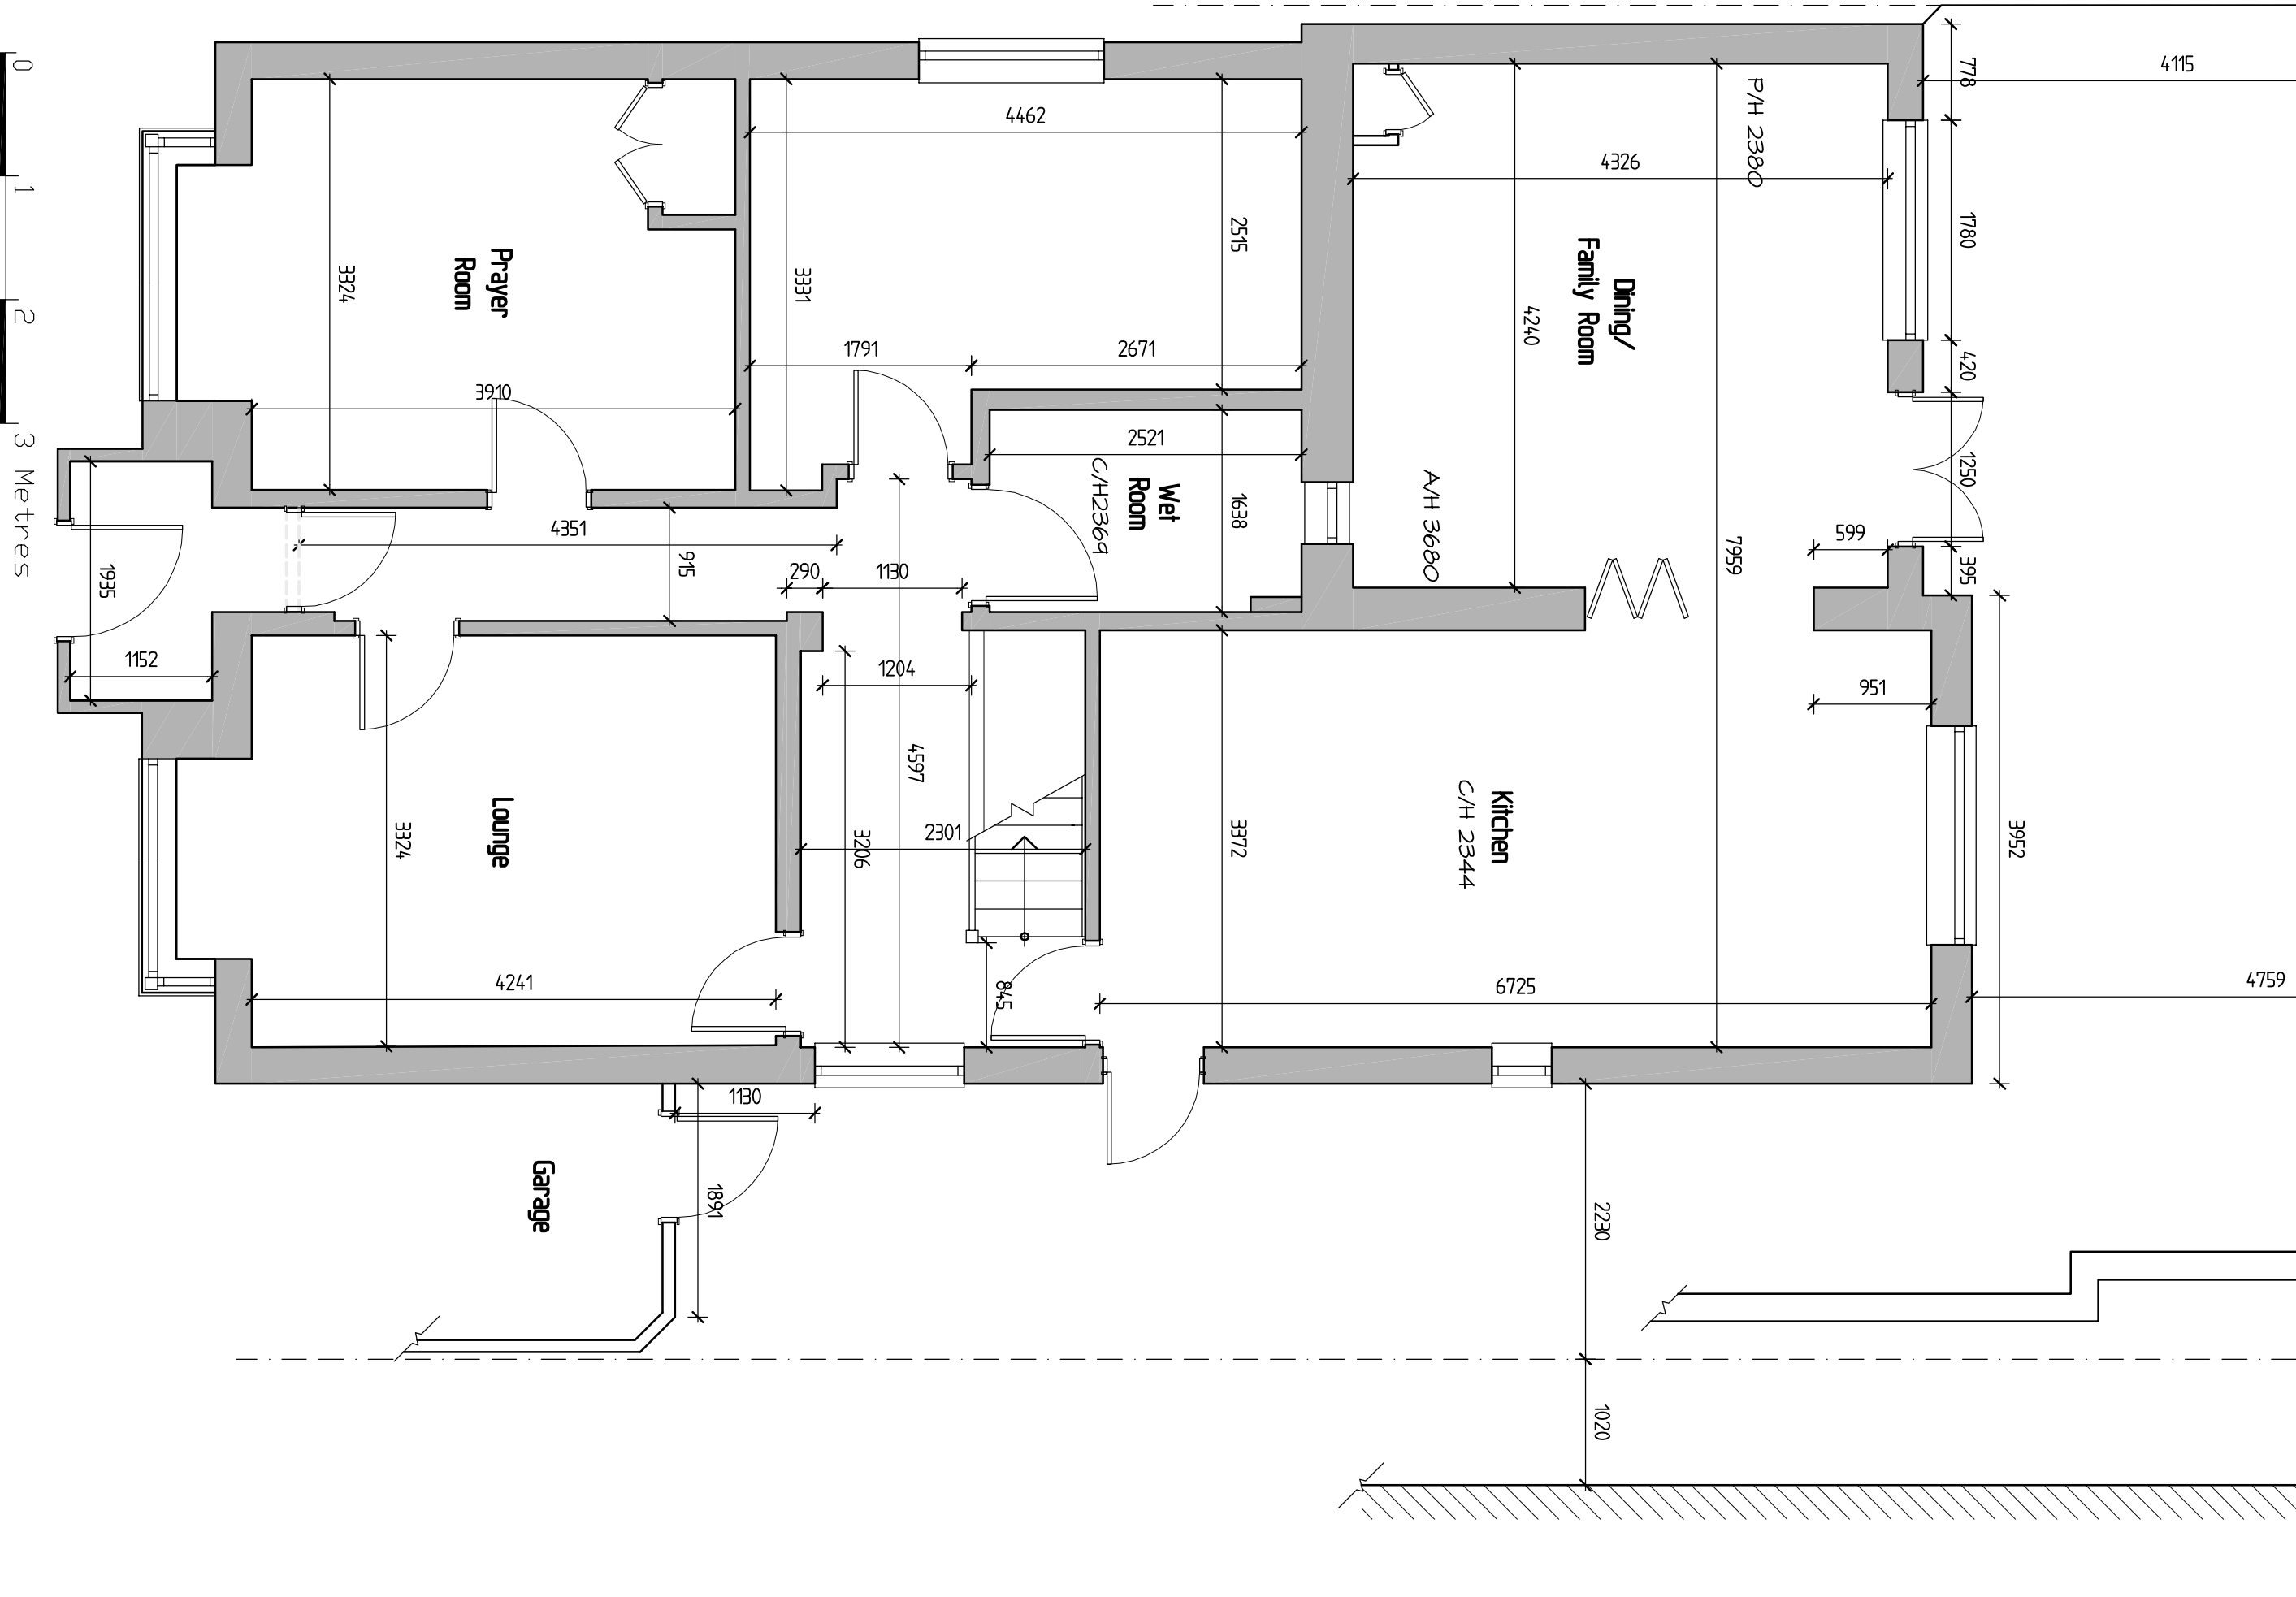


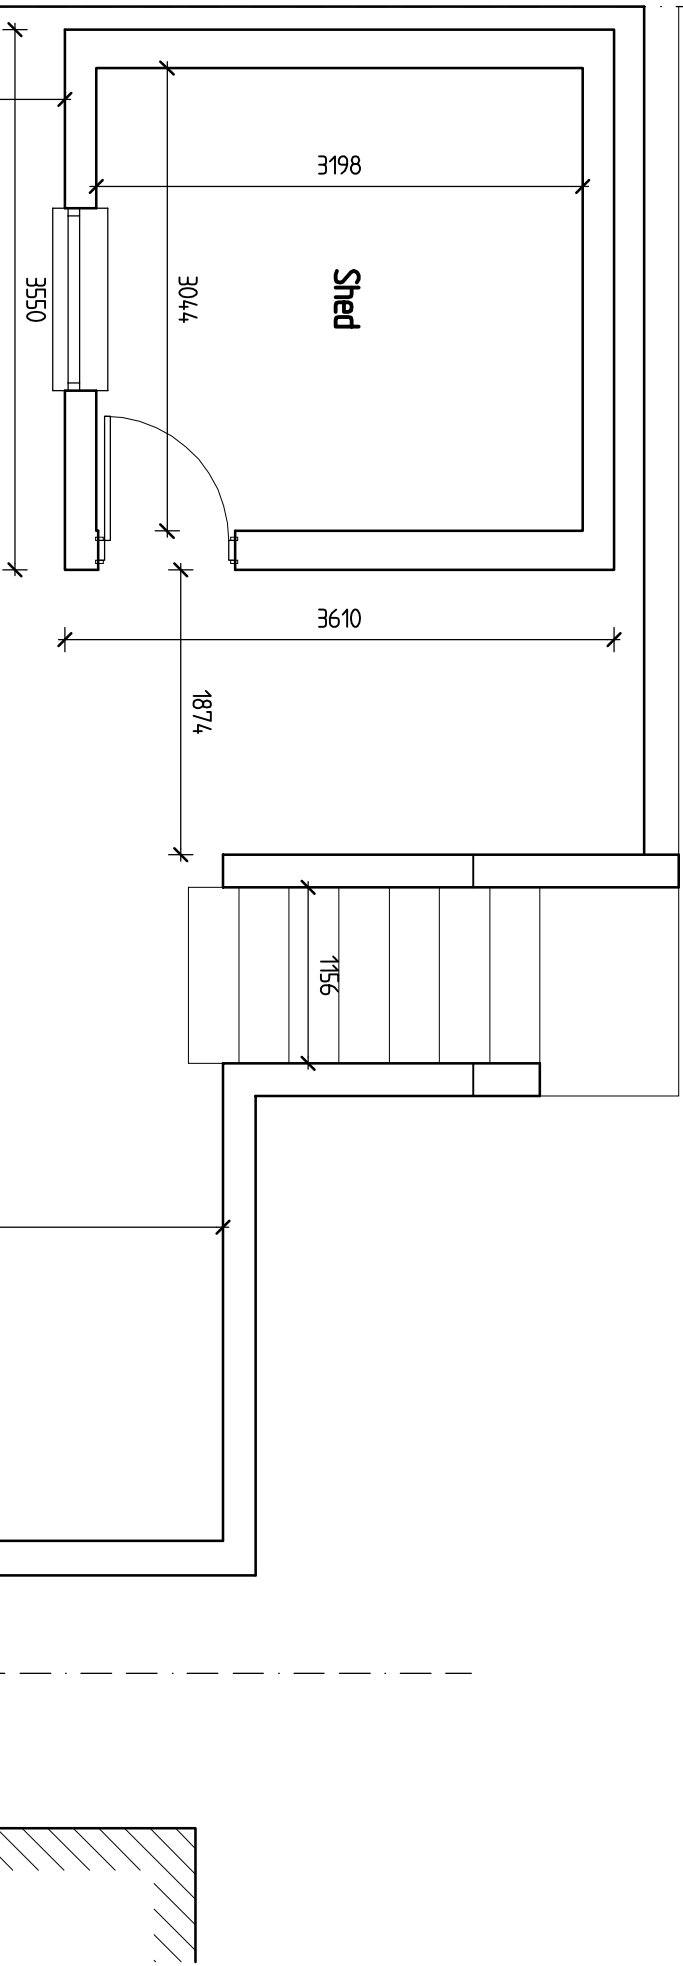

REVISIONS		
Rev.	Description	Date
A	Clients updates added	24-3-2026

TITLE

Existing Plans & Elevations

SCALE

1:50 1:100

DATE

March 2026

DRAWING No.

A

JOB TITLE

43 Colemansmoor Road Woodley

GREG Farrell
Planning, Building Regulations & Structural Design
Building & Design Consultant
greg@gregfarrell.co.uk

43 Meadow Way,
Thames Valley,
Berkshire, Reading,
RG2 3AU
Tel & Fax: 0118 941 5249
Mobile: 07967 009882
greg@gregfarrell.co.uk