




SEE
NORTHELEVATION DRAWING

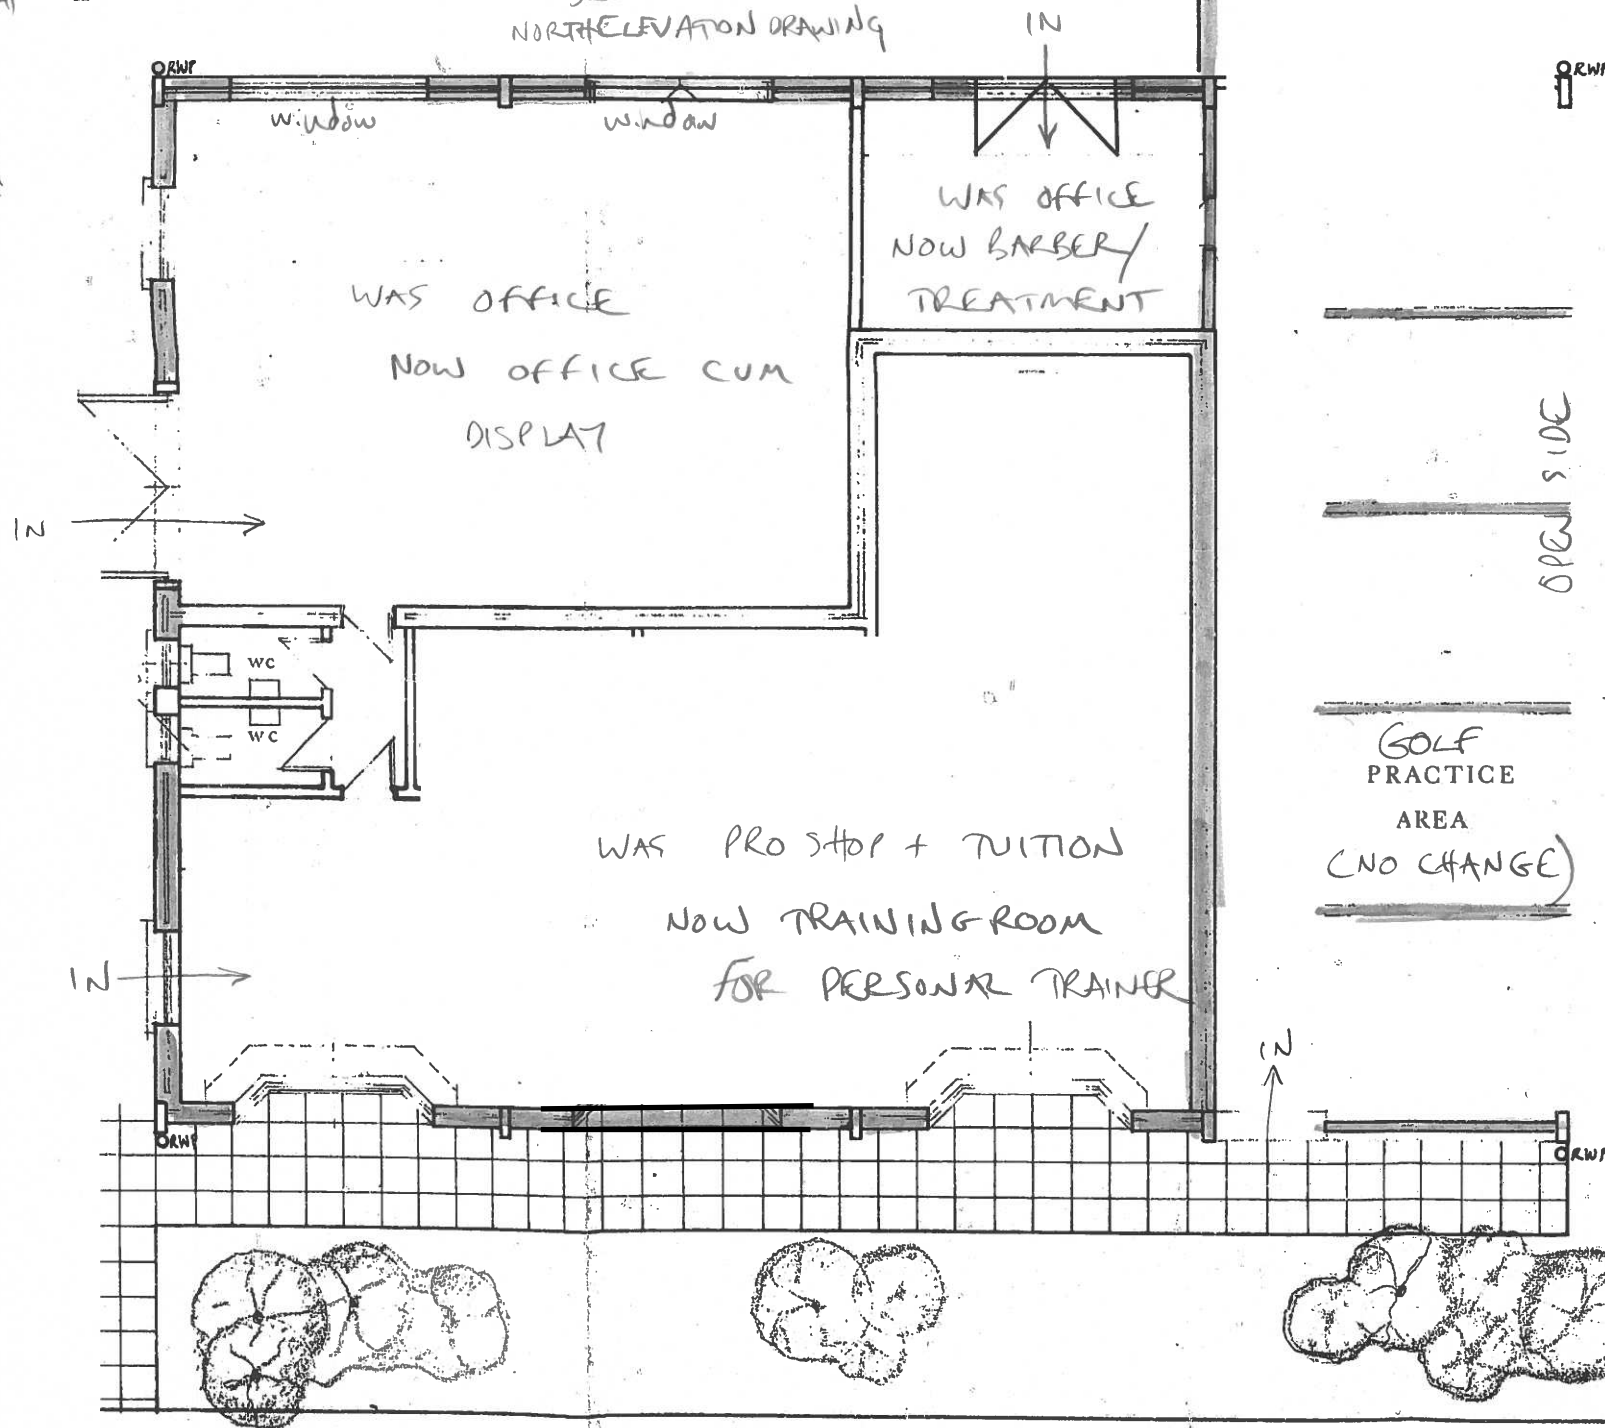

FLOOR PLAN
CURRENT aka
PROPOSED

HENNERTON
GOLF CLUB
BUILDING
CHANGE OF
USE

GOLF
PRACTICE
AREA
(NO CHANGE)

DRAWING SCALE

1:100 @ A4

0 1 2 3 4
METRES

NOVEMBER 2024

9144/FP 1 PA