




HENNERSTON GOLF CLUB

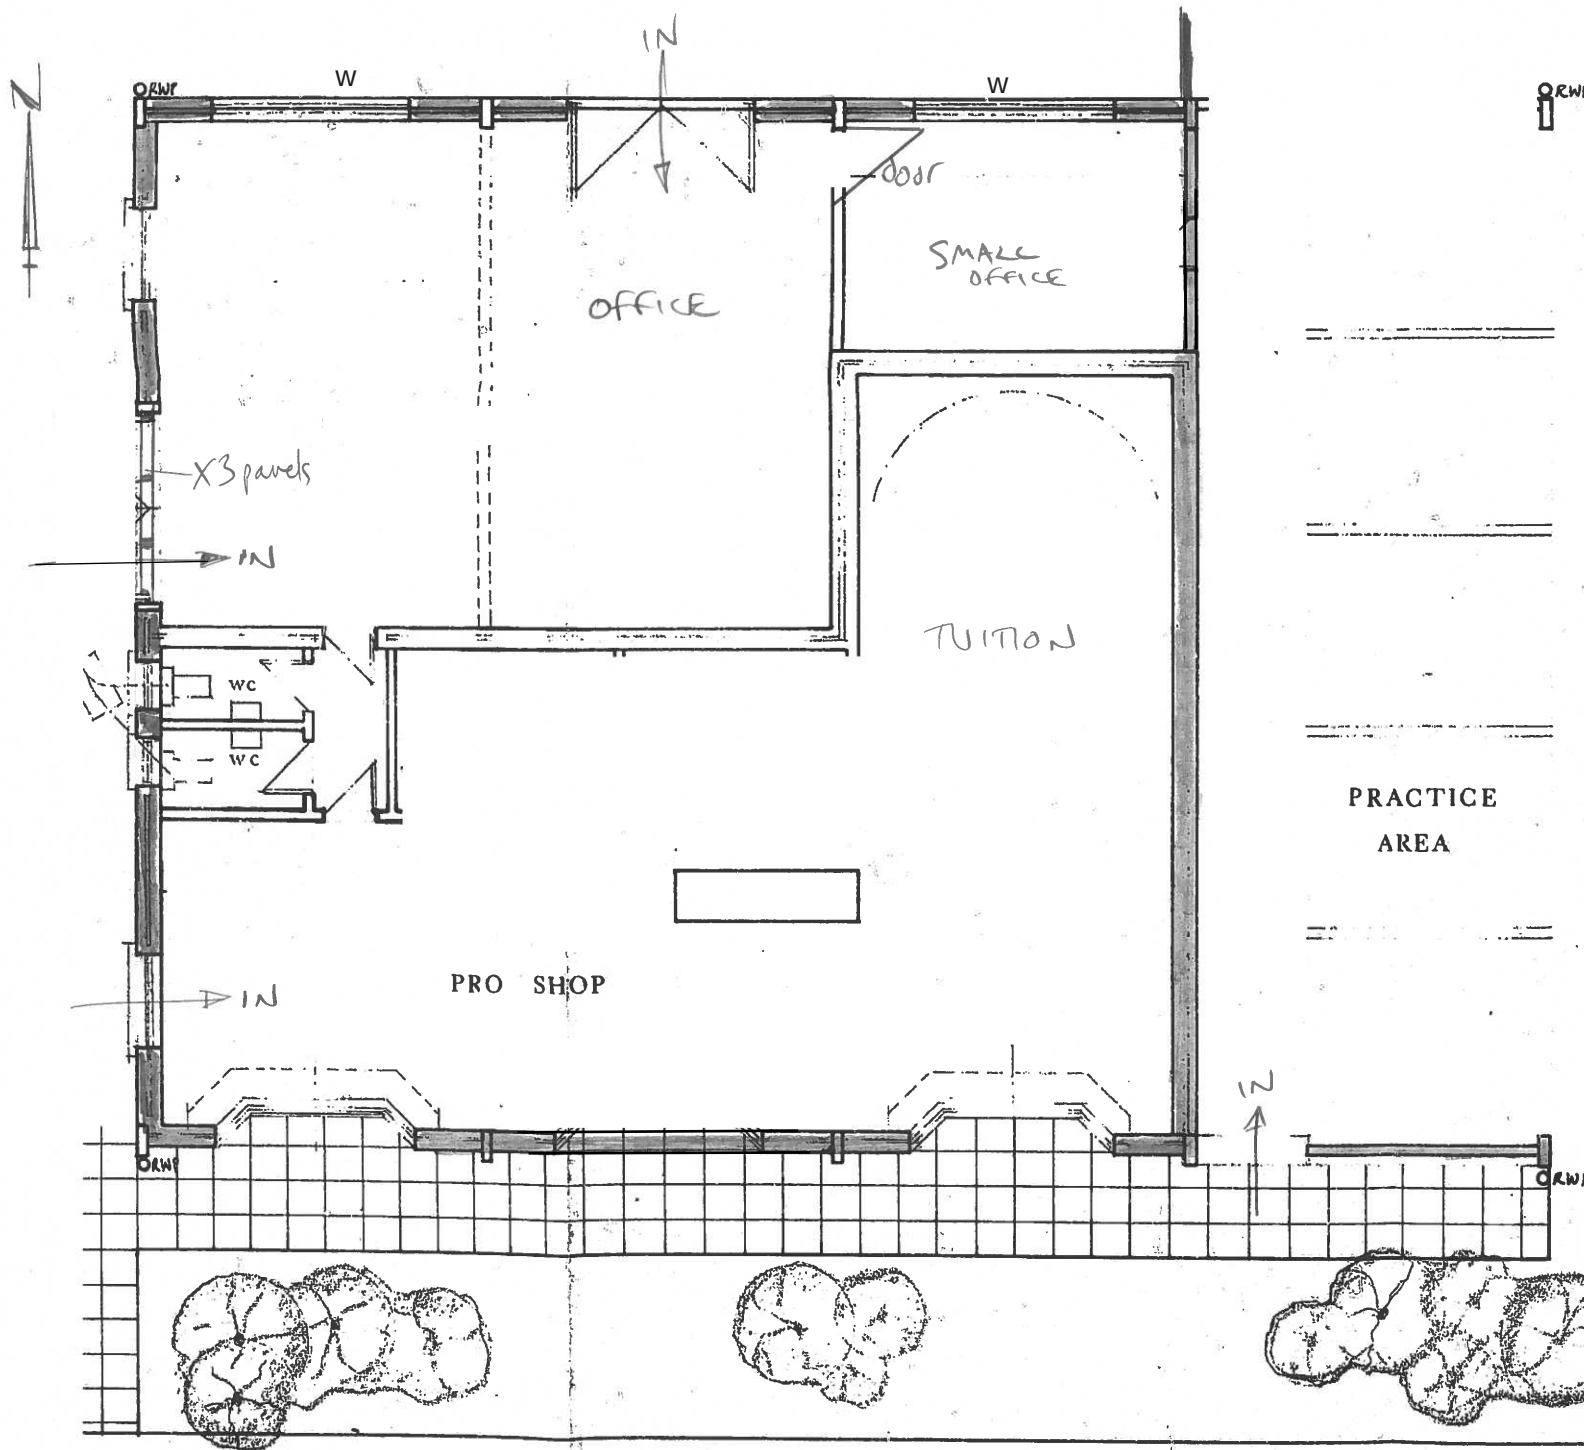

BUILDING 'CREWSON'
CHANGE OF USE

FLOOR PLAN

PRIOR TO
RECENT
CHANGES

'PRE-EXISTING'

PRACTICE
AREA



DRAWING SCALE

1:100 @ A4

NOVEMBER 2024

9144/FP2 FA