

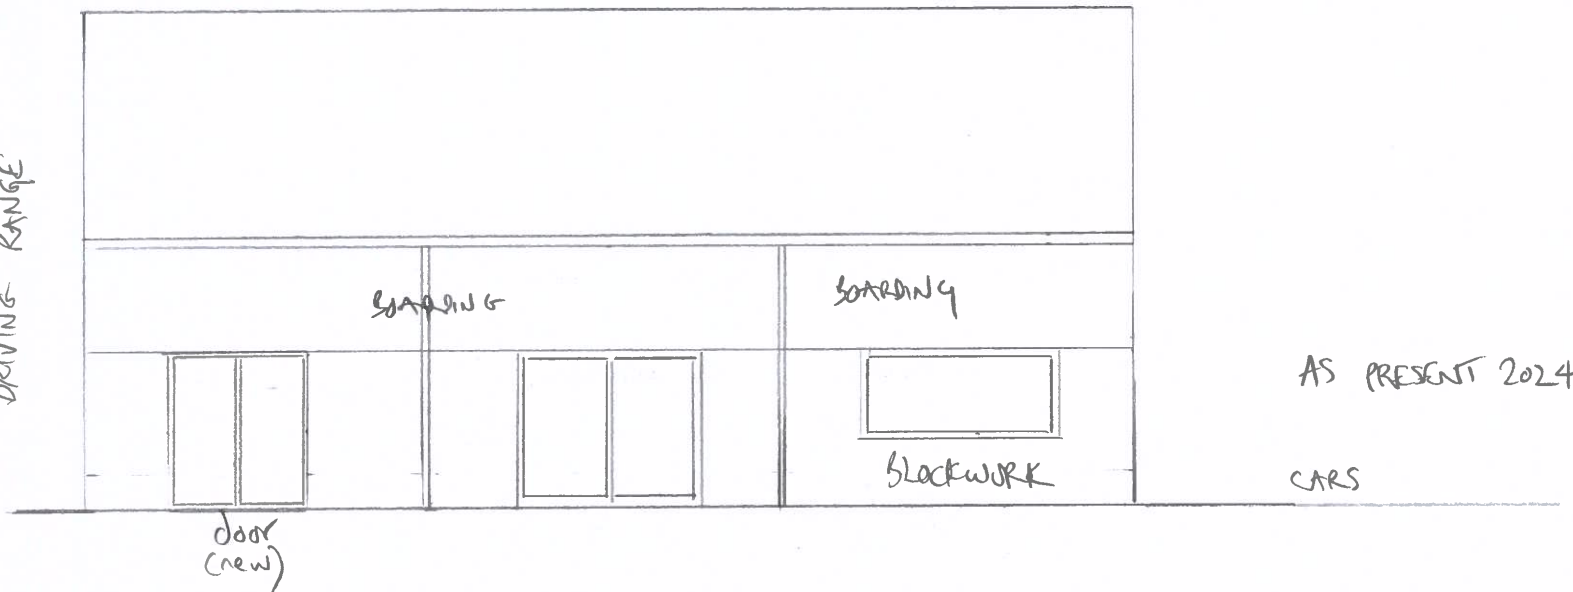


DRIVING RANGE

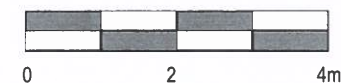

DRIVING RANGE

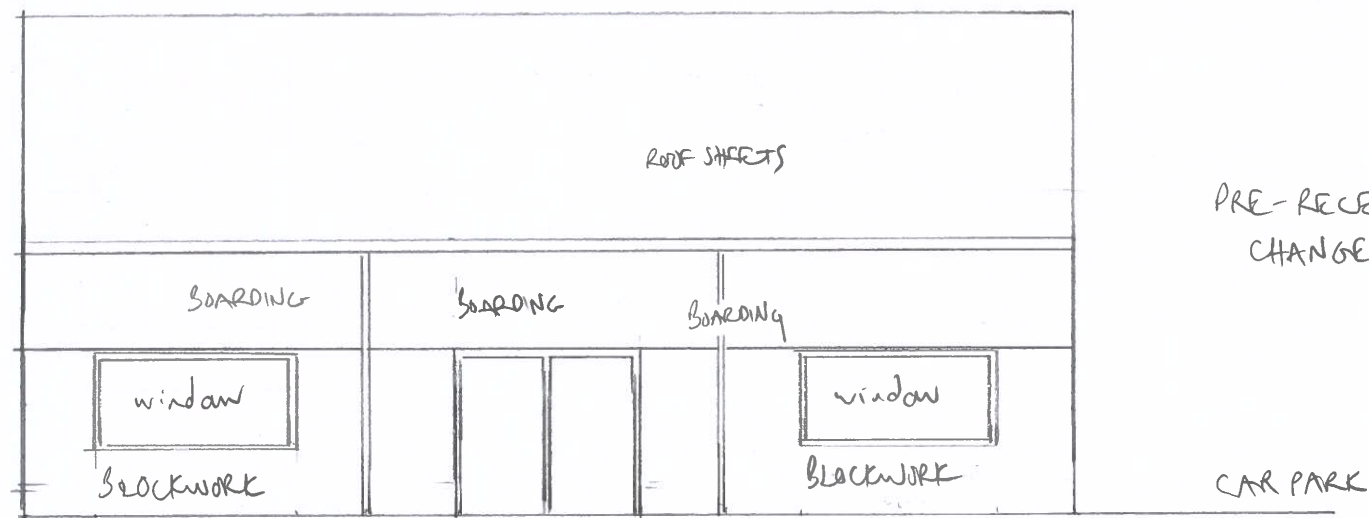

1:100 Scale @ A4 paper

Project: Crendon Building

Site at: Hennerton Golf Club

Drawing: north elevation

JPPC
CHARTERED TOWN PLANNERS

9144 / NEL

Nov 2024

The John Phillips Planning Consultancy
Bagley Croft, Hinksey Hill
Oxford, OX1 5BD
Tel: 01865 326823
Email: planning@jppc.co.uk