


OS MAP - SCALE 1:1250

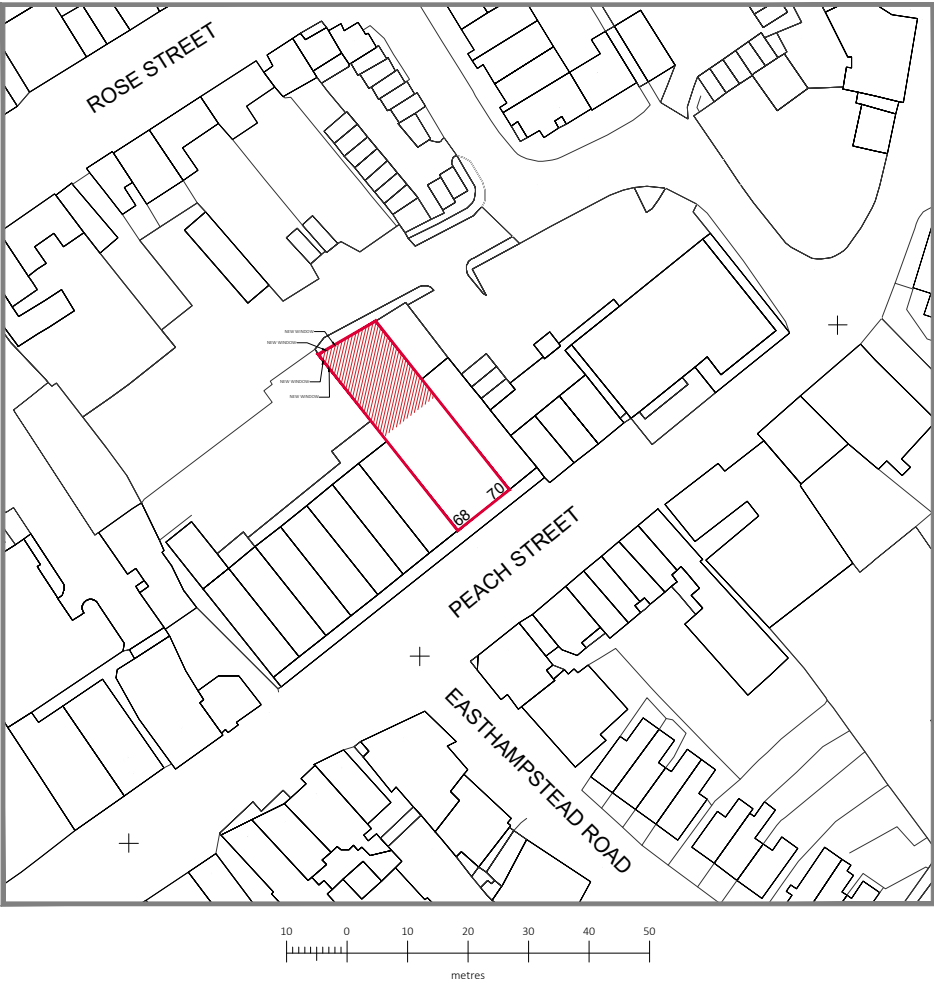

© Crown copyright 2022 Ordnance Survey 100053143



Amico Design Limited
Grange Park Court, 3 Roman Way,
Northampton, NN4 5EA
01604 871809
hello@amicodesign.co.uk
www.amicodesign.co.uk

BLOCK PLAN - SCALE 1:500



B	NEW WINDOWS ANNOTATED	QR	26/11/24
A	MAP AMENDED	QR	14/08/24
-	FIRST ISSUE	QR	04/07/24
REV:	DESCRIPTION:	BY:	DATE:

STATUS: **PLANNING**

CLIENT: **BLACK INVESTMENT LIMITED**

PROJECT: **68-70 PEACH STREET,
WOKINGHAM, RG40 1XH**

DRAWING
TITLE: **OS MAP**

SCALE AT A4: 1:1250/1:500	DATE: 04/07/24	DRAWN: QR	CHECKED: GB
PROJECT NO: 24085	DRAWING NO: AD-OS	REVISION: B	