
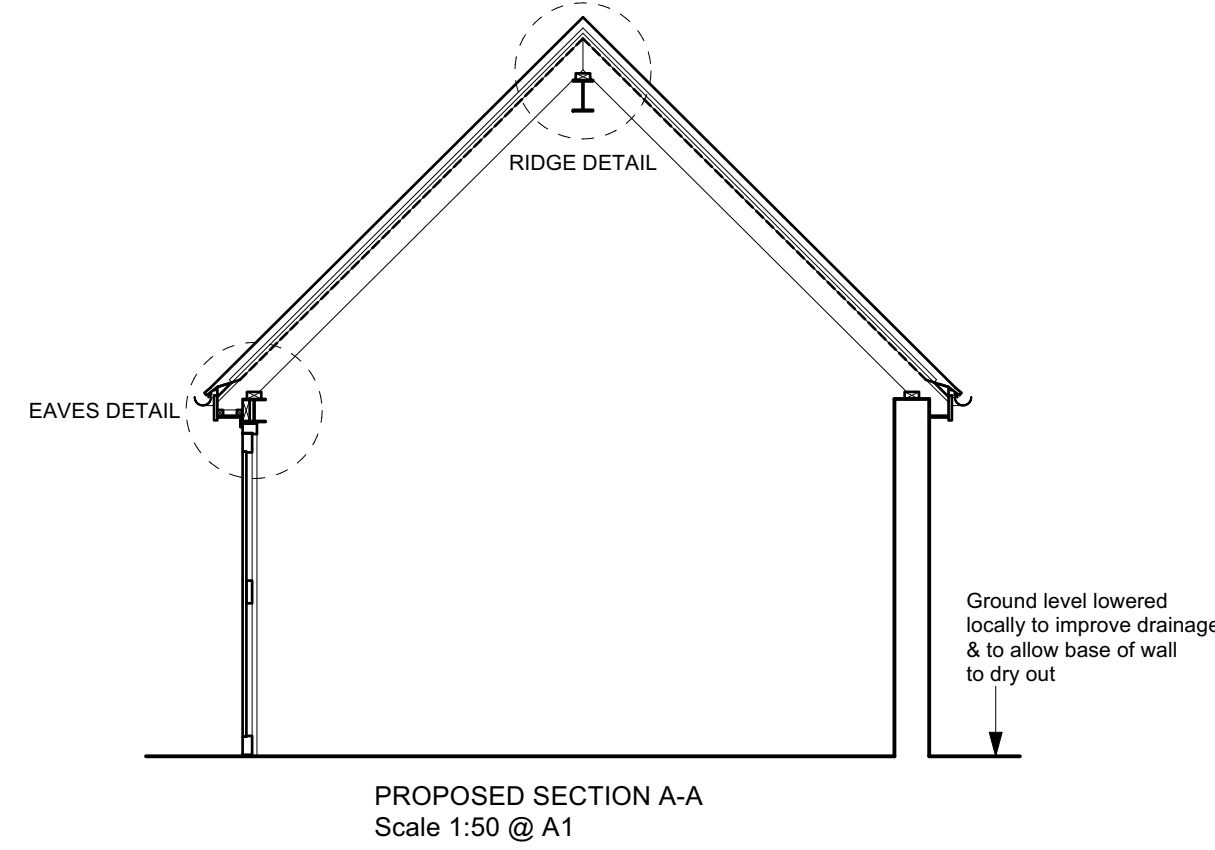
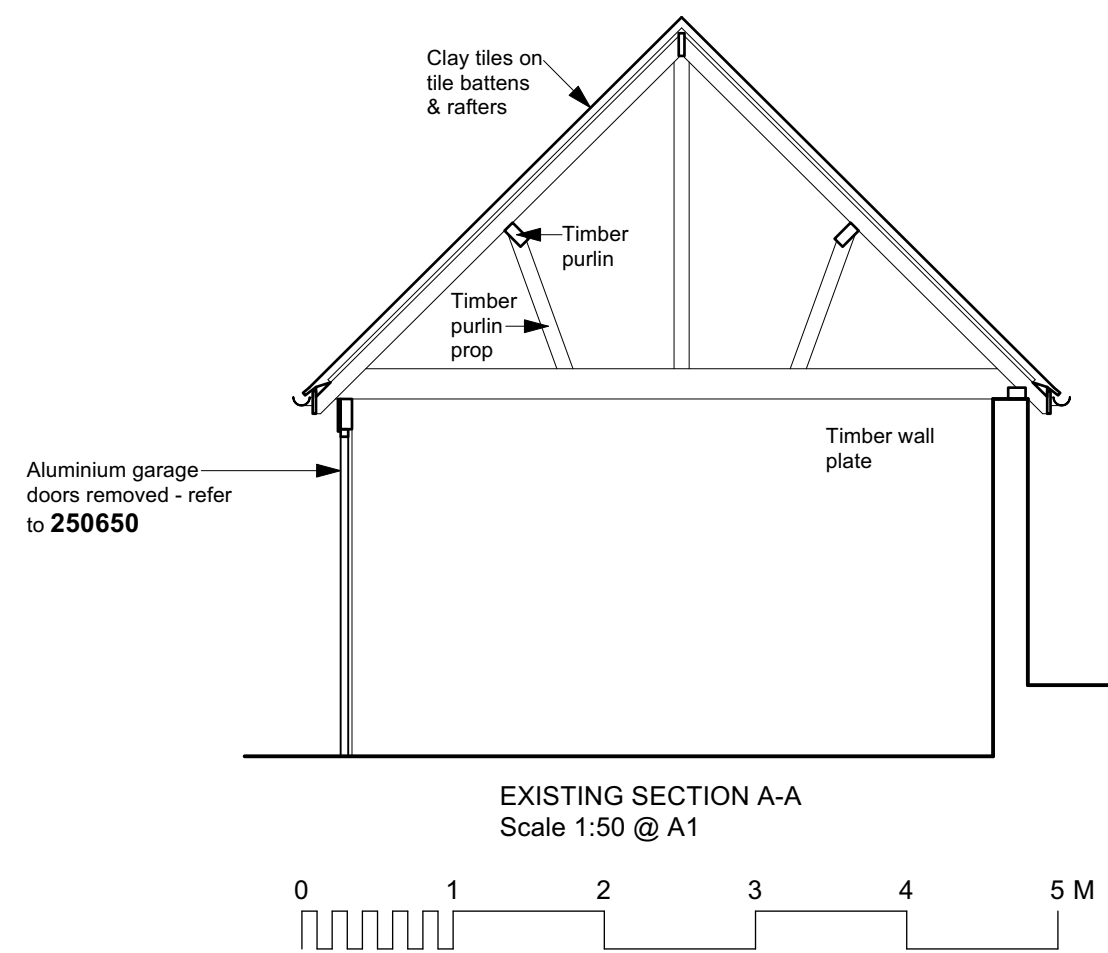
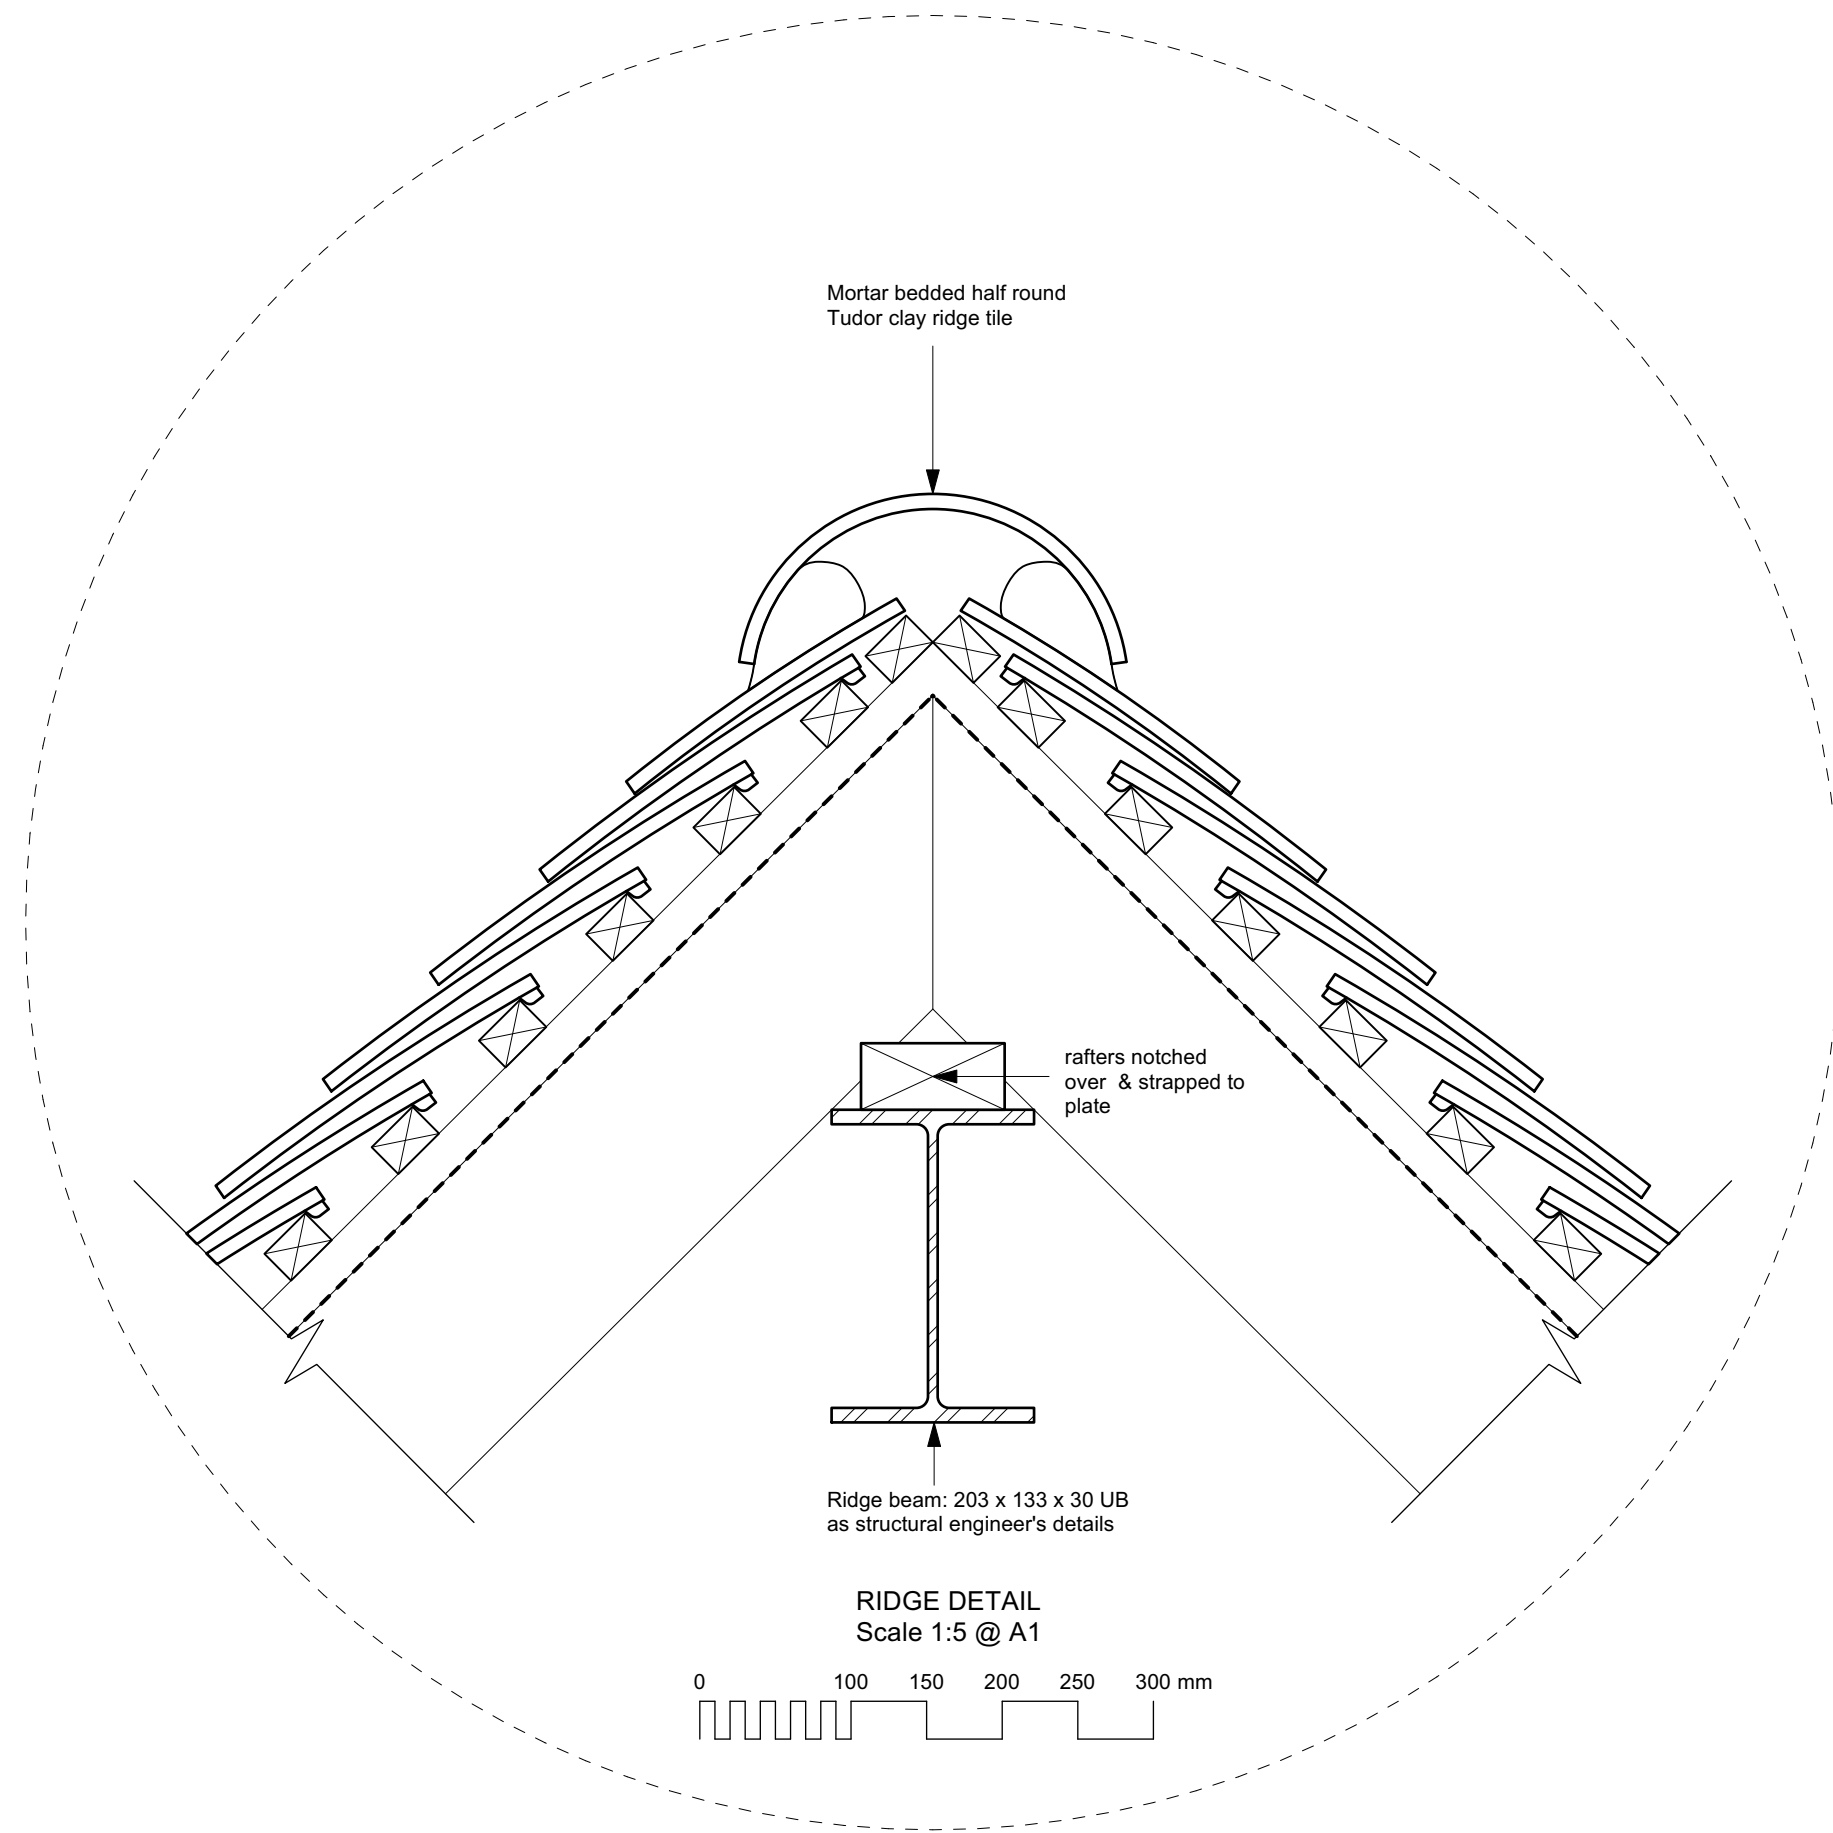


Please do NOT scale this drawing
All dimensions to be checked on site

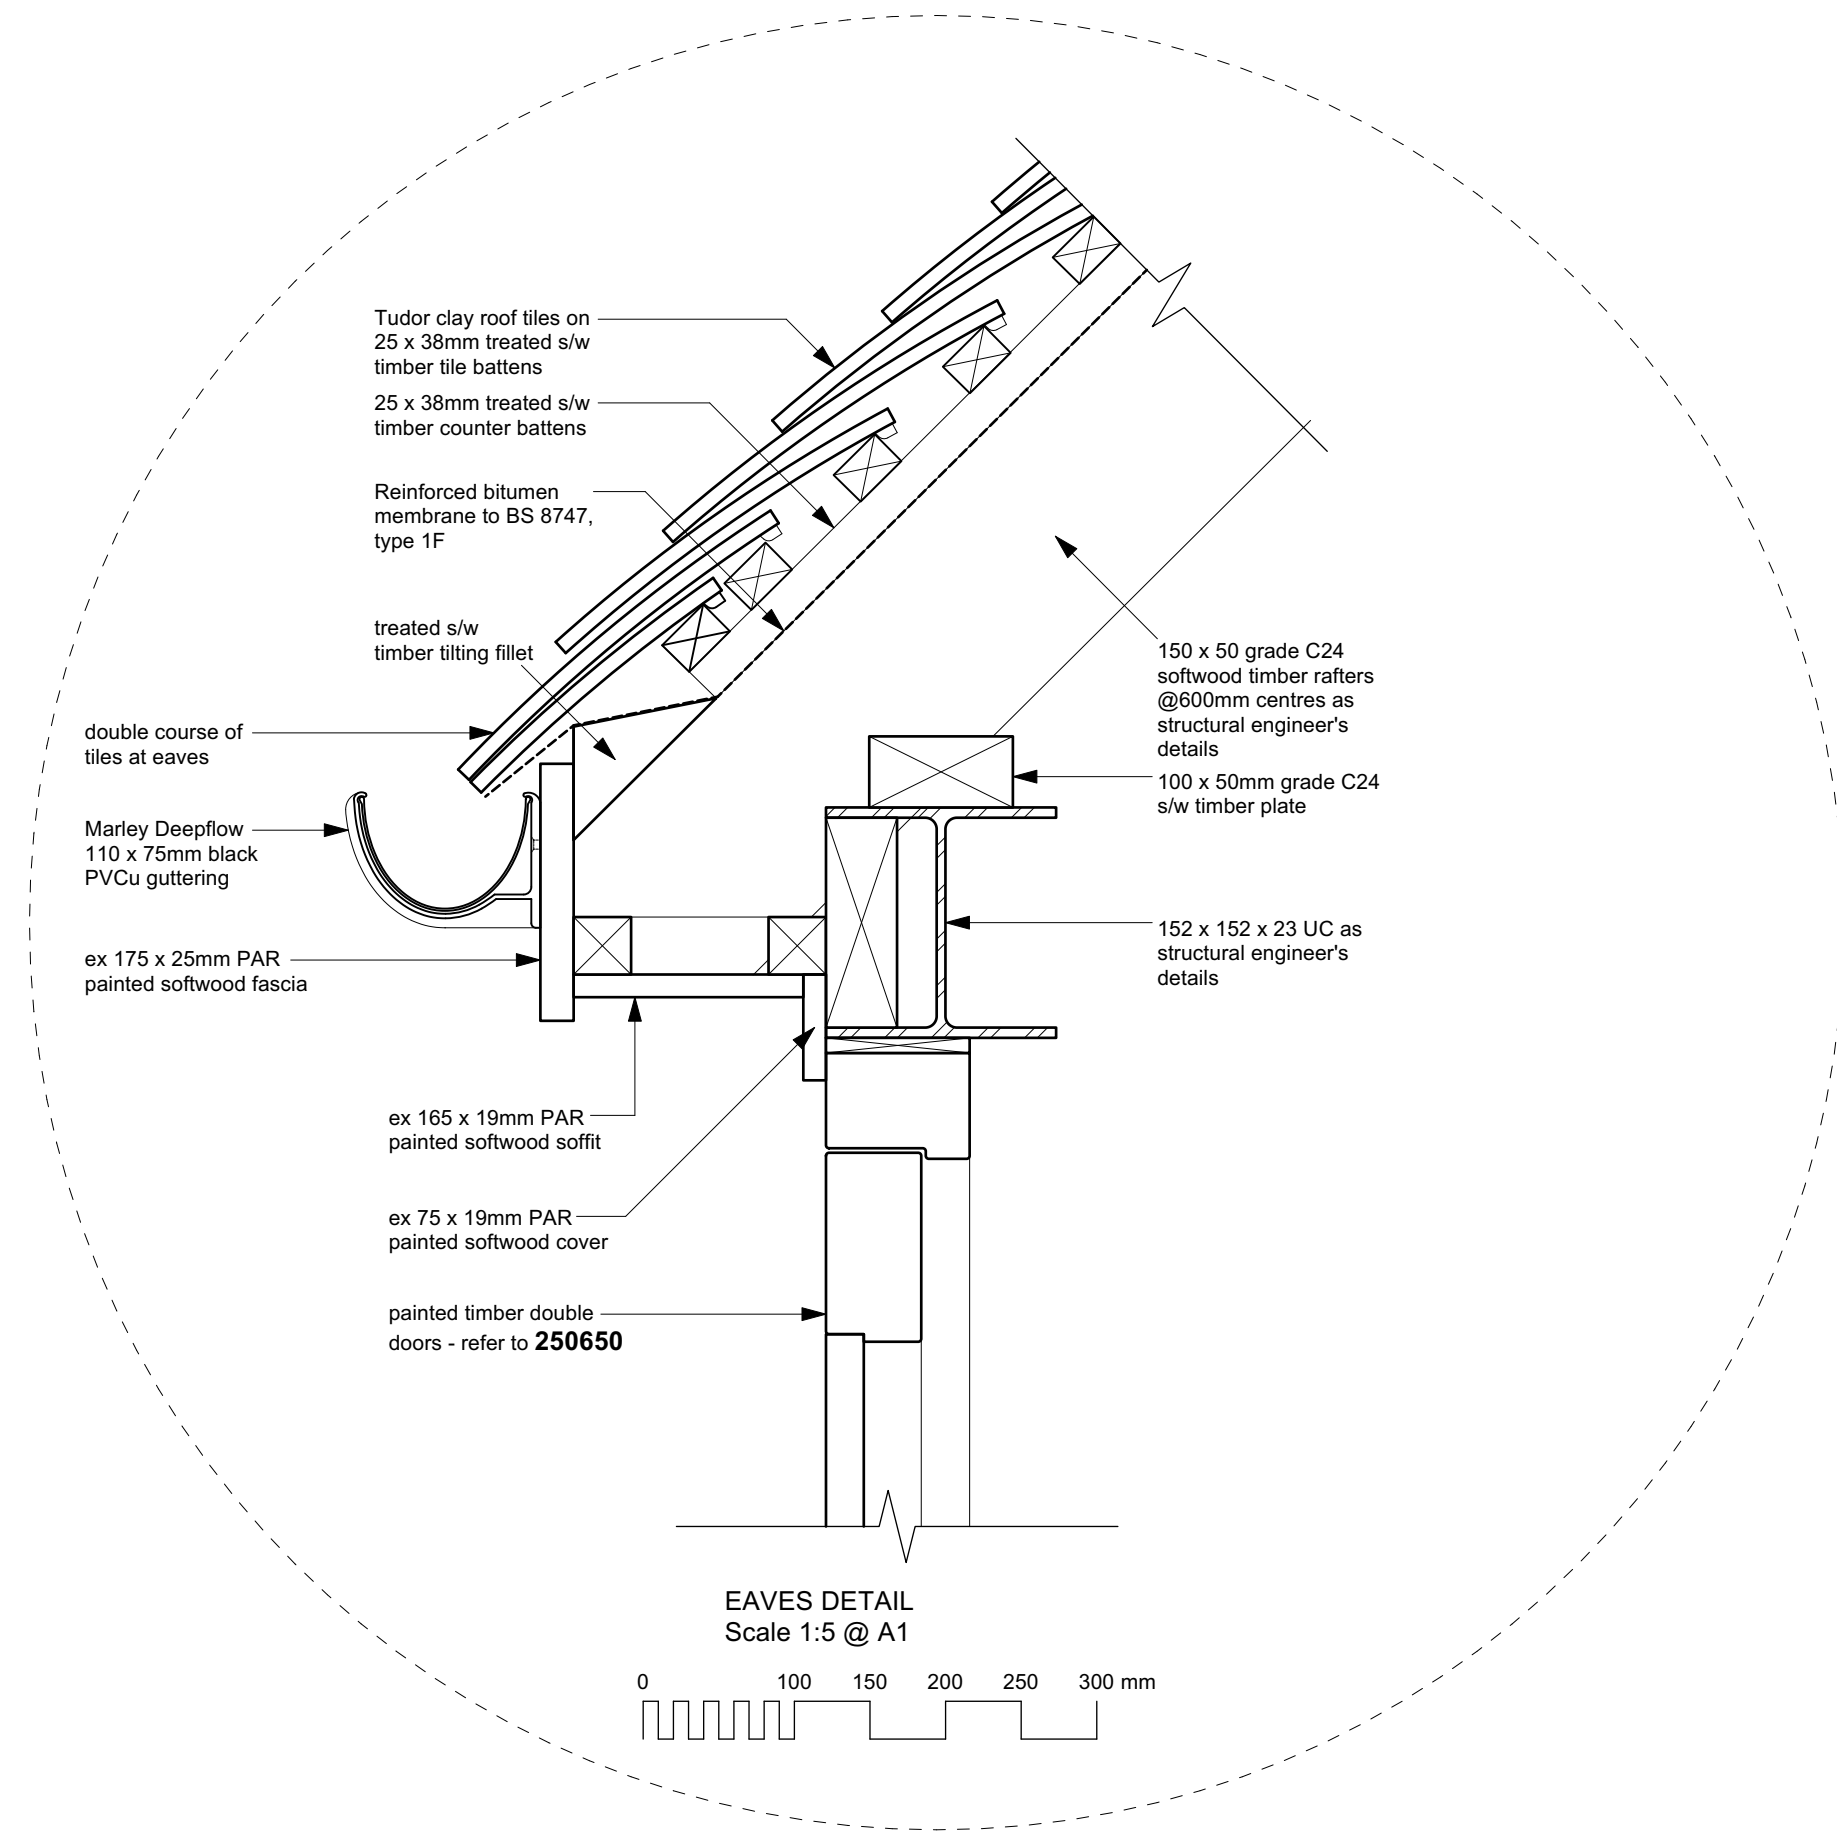

207/25 Planning issue

EAST COURT, FINCHAMPSTEAD
STORE OUTBUILDING REPAIRS

EXISTING/PROPOSED SECTIONS
& ROOF DETAILS

Check all dimensions and verify on site.
Report any errors or omissions

first issued JUL 25	drawn by BT	drawing sheet size A1	scale 1:50 & 1:5 @ A1	revision
job code 2203	drawing number prefix D	drawing number 115		

Andy Paterson Architects

telephone 07871 420368
email ben@andypatersonarchitects.co.uk