

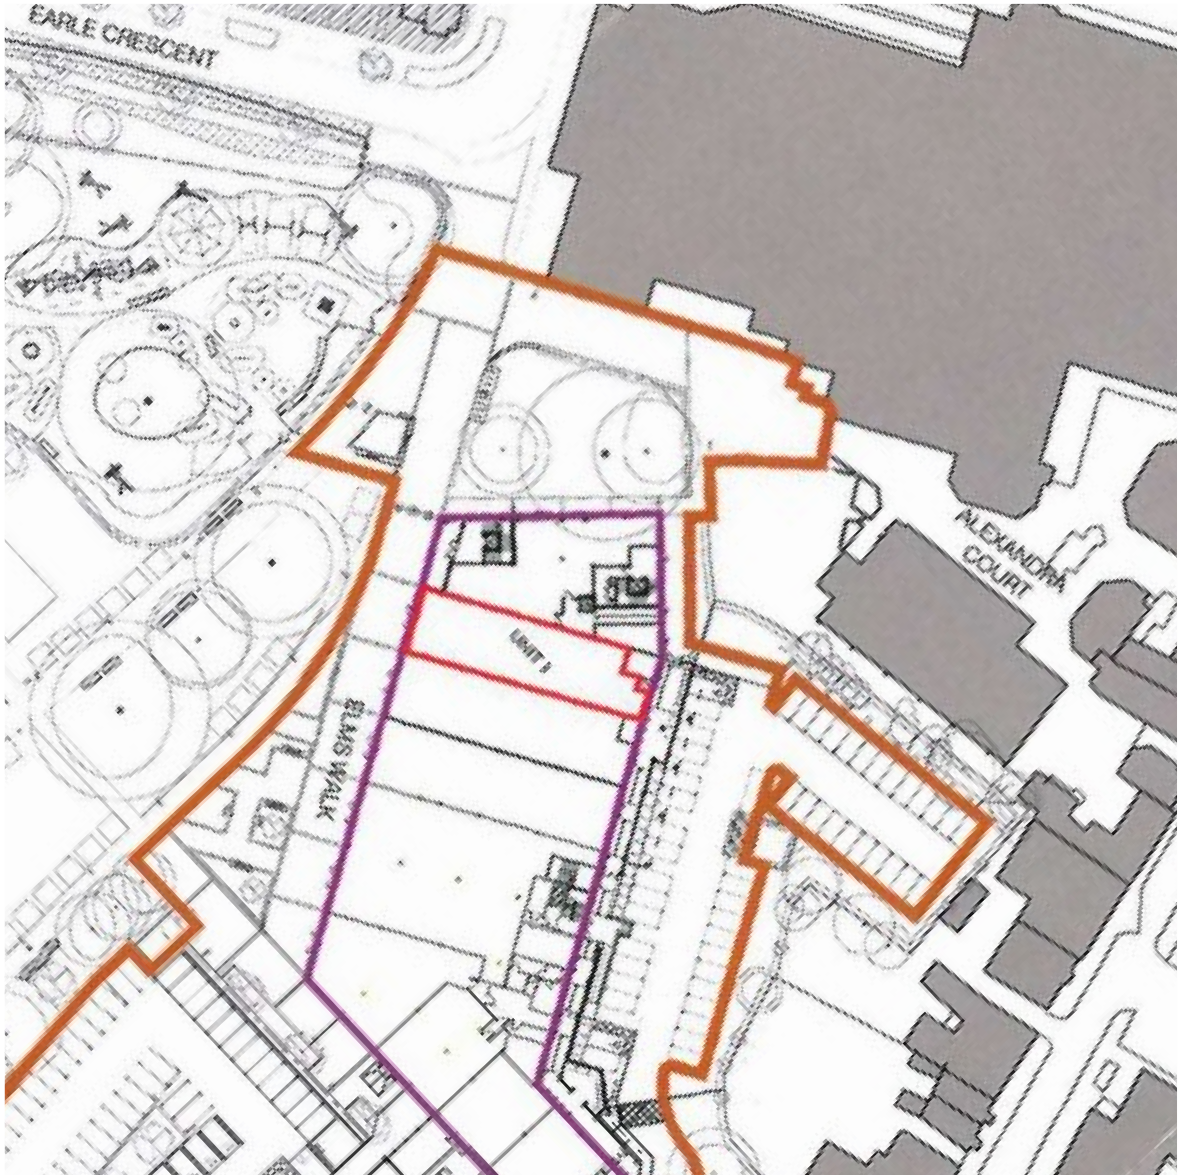


No.	Description	Date

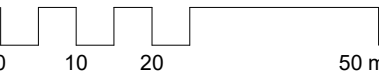

1 Existing Block Plan
1 : 500

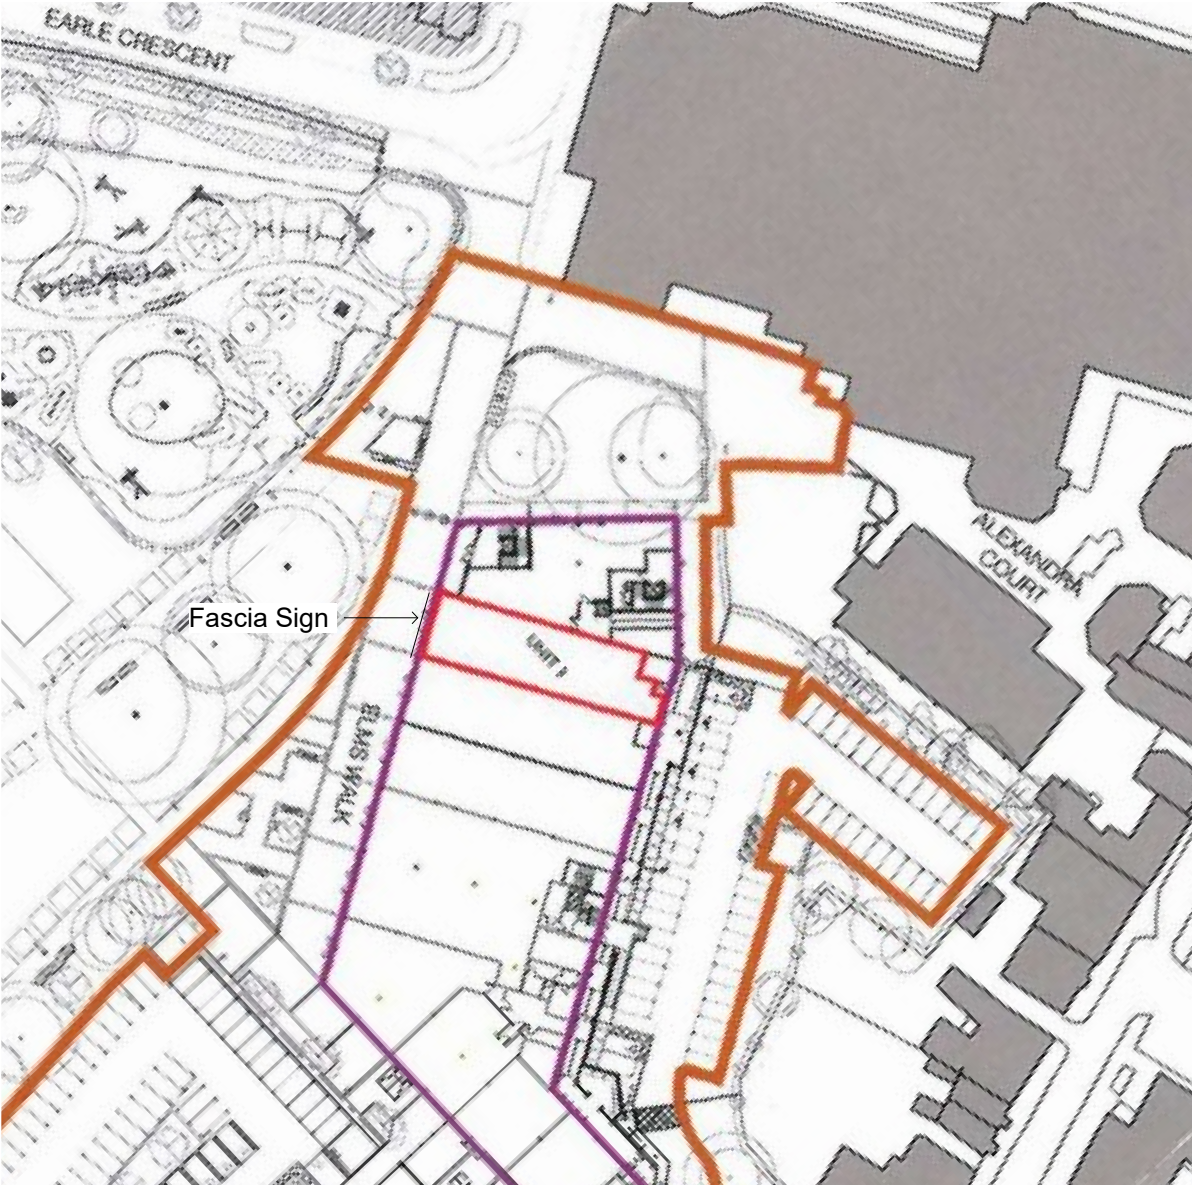

2 Proposed Block Plan
1 : 500



info@studioruumplanning.co.uk

PROJECT : Unit 3 Elms Walk Wokingham RG40 2FE

TITLE : Existing and Proposed Block Plan

CLIENT : Ibrahim Opuz	PROJECT STATUS : Planning
-----------------------	---------------------------

DRAWN BY Author	CHECKED BY Checker	DATE April 2025
-----------------	--------------------	-----------------

SCALE 1 : 1000 @ A3 1 : 500 @ A1	REVISION NUMBER
-------------------------------------	-----------------

DRAWING NUMBER A000