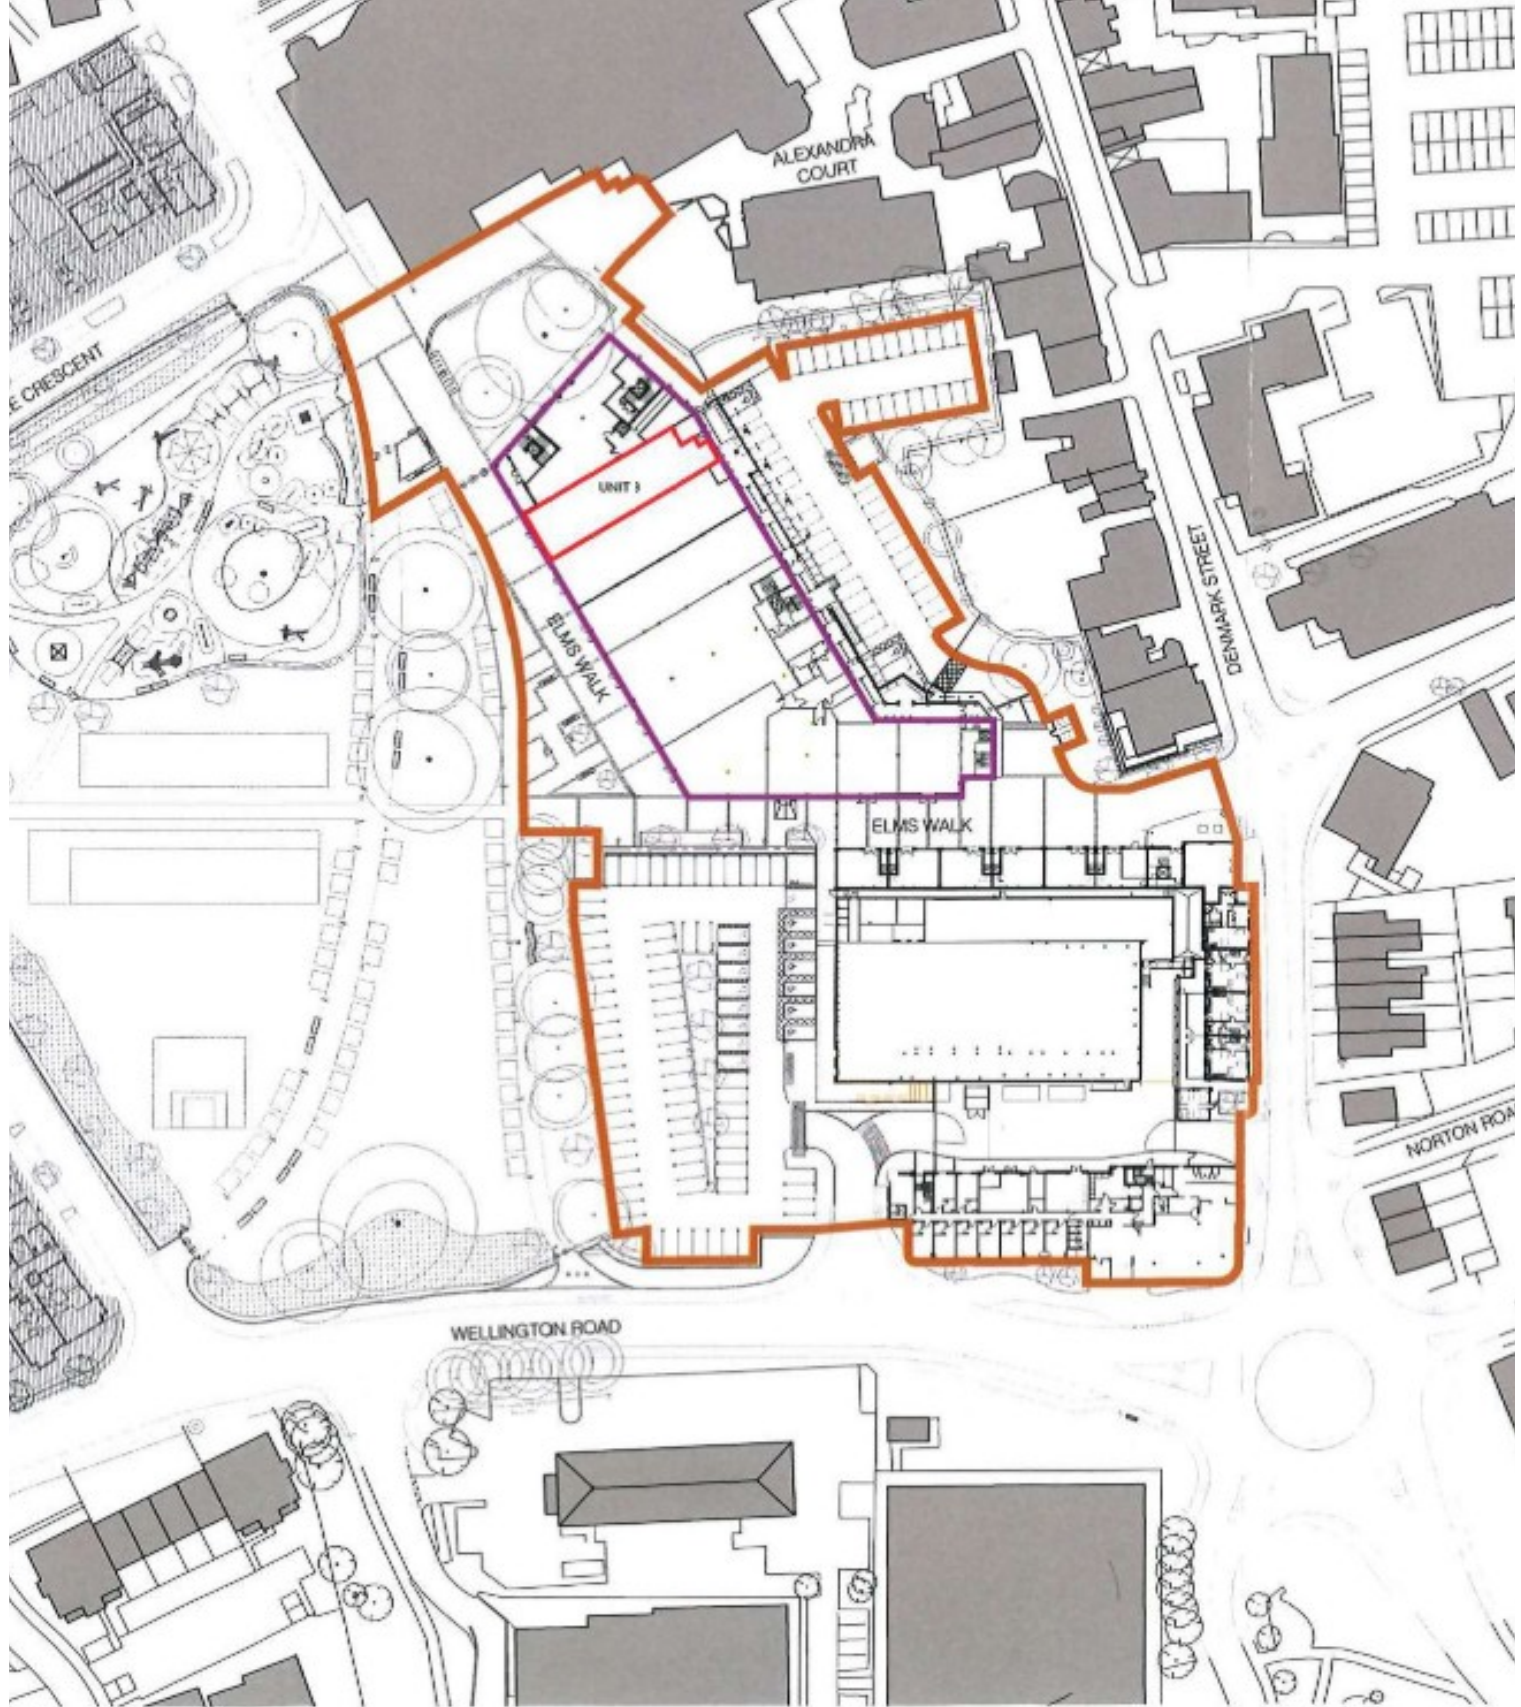


Site Location Plan Scale @A4 1/1250

Site Address : Unit 3. Elms Walk,
Wokingham, Berkshire, RG40 2FE