



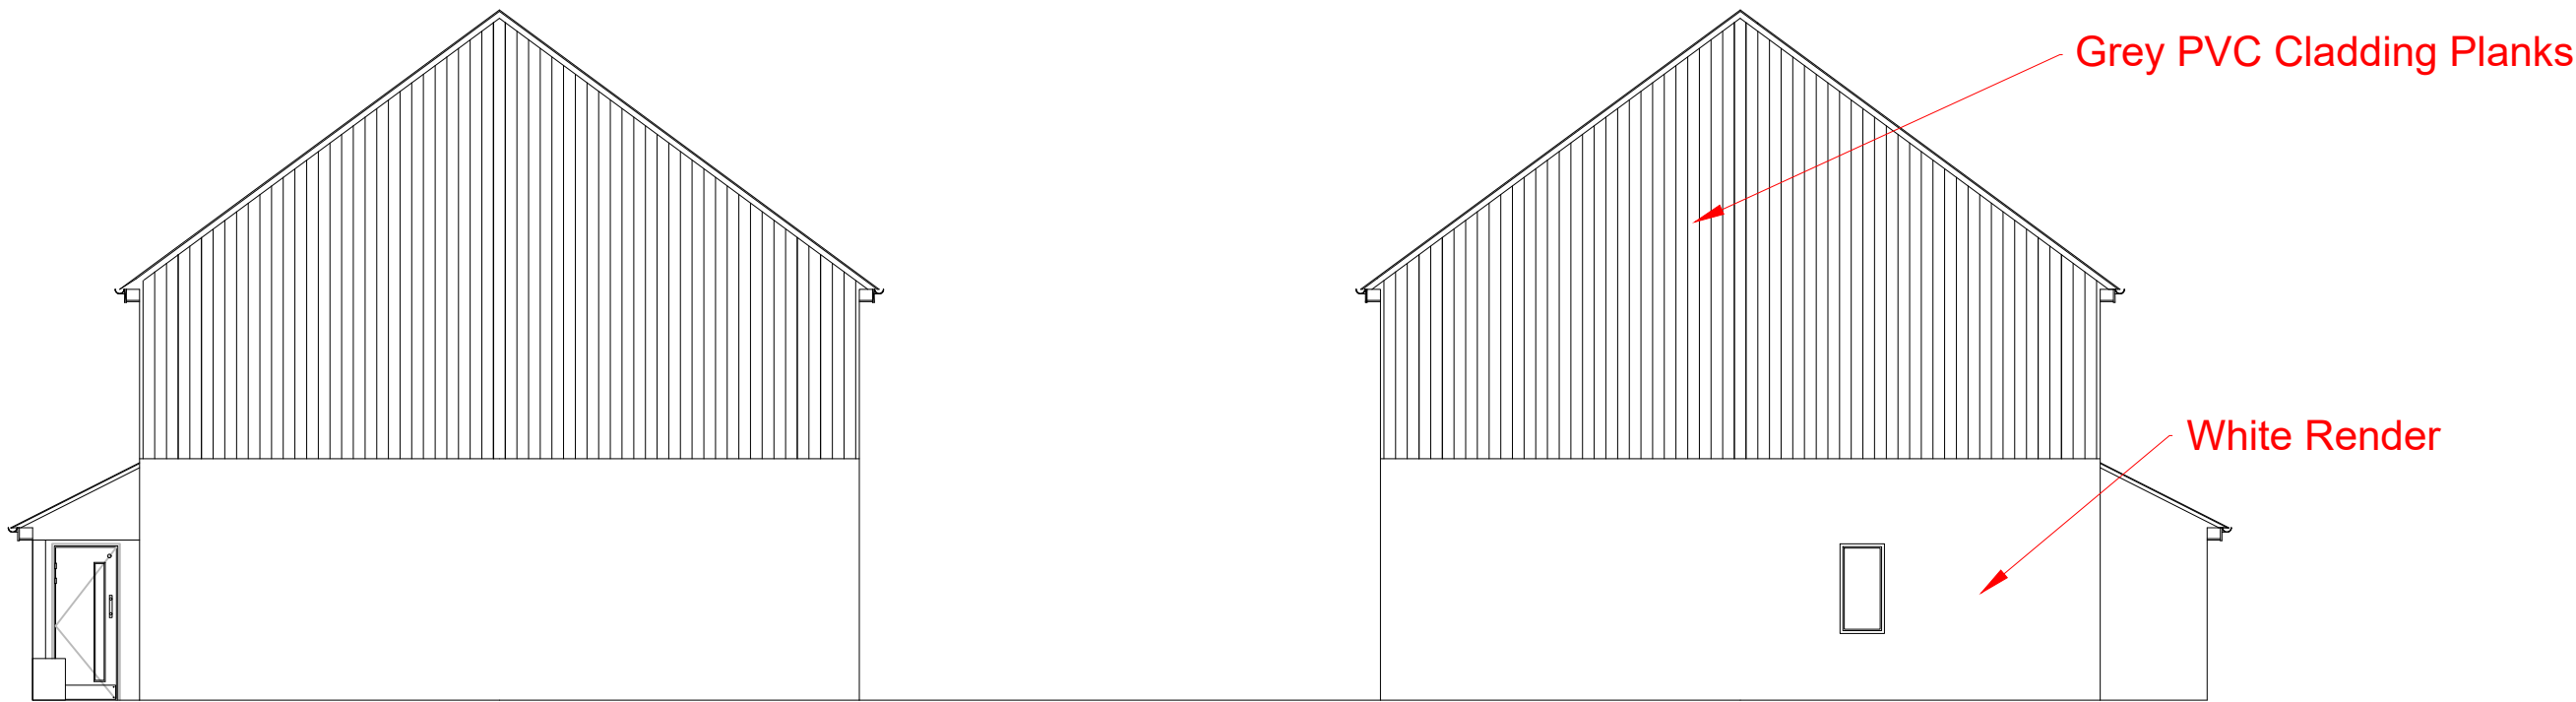

SIDE ELEVATIONS

SCALE 1:100

 

ROOFPLAN

SCALE 1:100



|                                                                     |             |       |                 |         |
|---------------------------------------------------------------------|-------------|-------|-----------------|---------|
| 08                                                                  | Description |       | 03.09.2025      |         |
| Drawing Status:                                                     |             |       |                 |         |
| PLANNING                                                            |             |       |                 |         |
|                                                                     |             |       |                 |         |
| Client: MR.KEITH ANDREWS                                            |             |       |                 |         |
| Project: 1B_OLD_SAWMILL_LANE<br>CROWTHORNE<br>BERKSHIRE<br>RG45_6LN |             |       |                 |         |
| PROPOSED<br>SIDE_ELEVATIONS_AND<br>ROOFPLAN                         |             |       |                 |         |
| Engr:                                                               | Chkd:       | Appd: | Date 03.09.2025 |         |
| Cad File: X                                                         |             |       | Scale 1/100     | Size A3 |
| Drawing Number X                                                    |             |       | Revision        |         |
|                                                                     |             |       | 08              |         |