



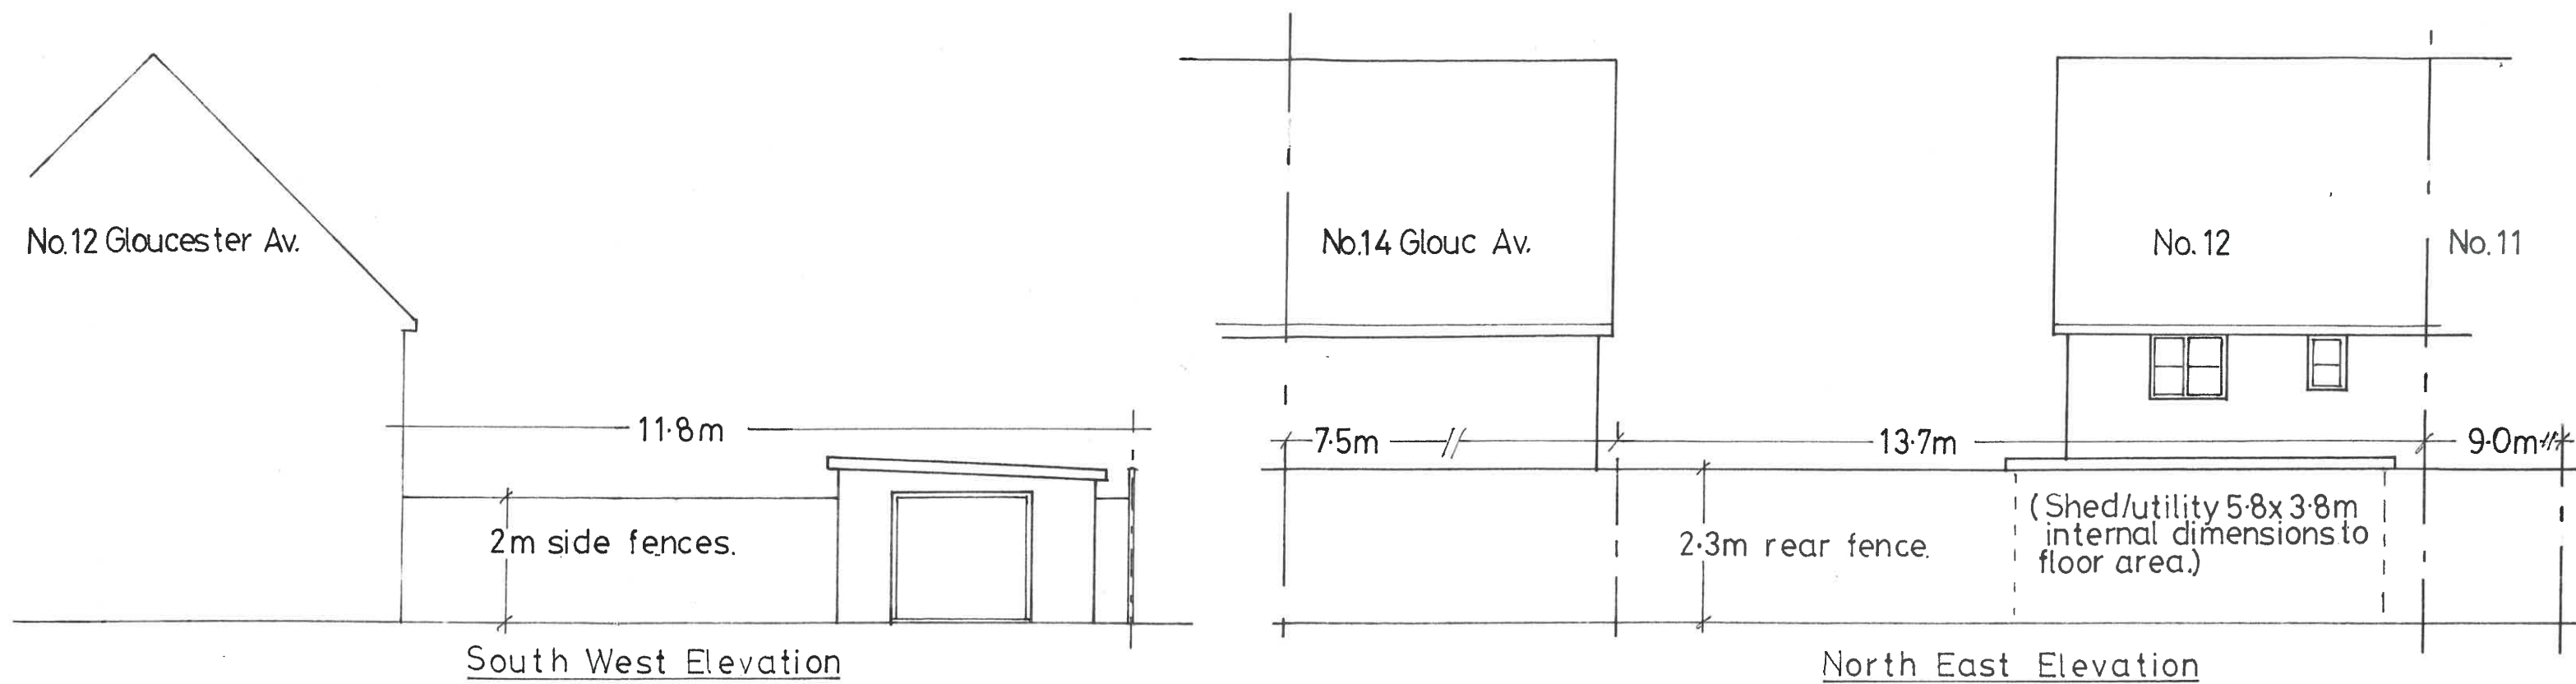

RECEIVED

01 MAY 2025

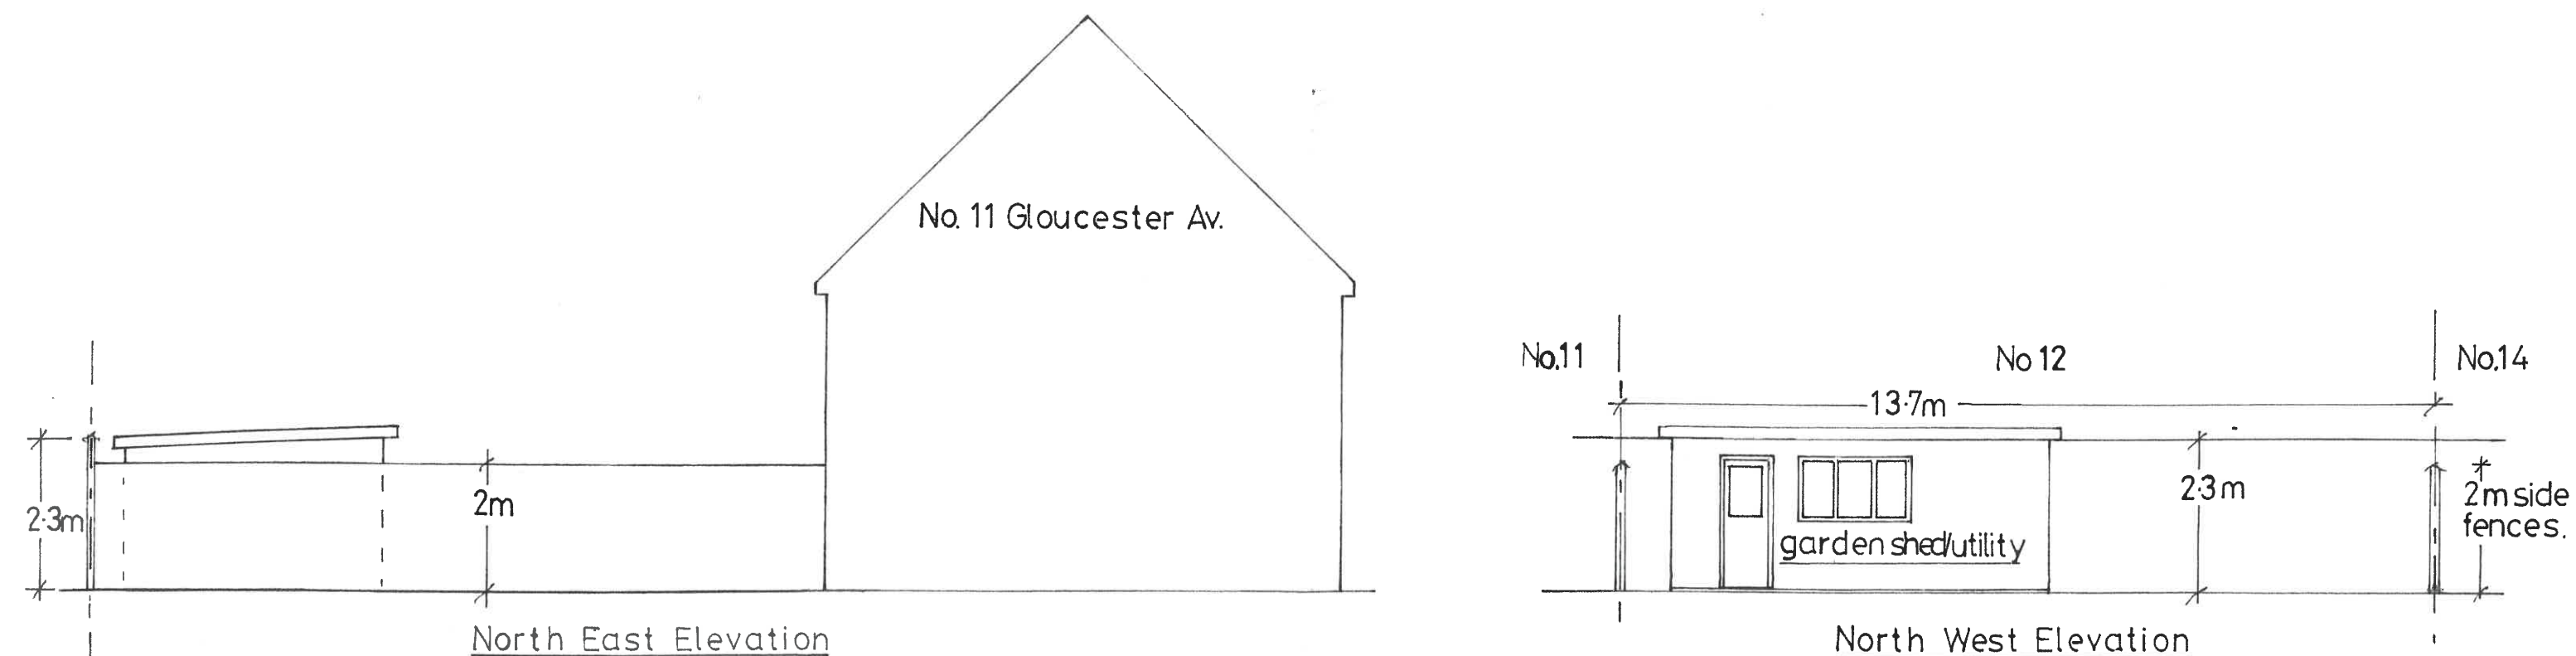

Garden shed/utility room at
12 Gloucester Avenue, Shinfield
For Mr. Balsillie
Dwg. No:- SB/01
Scale:- 1:100

