



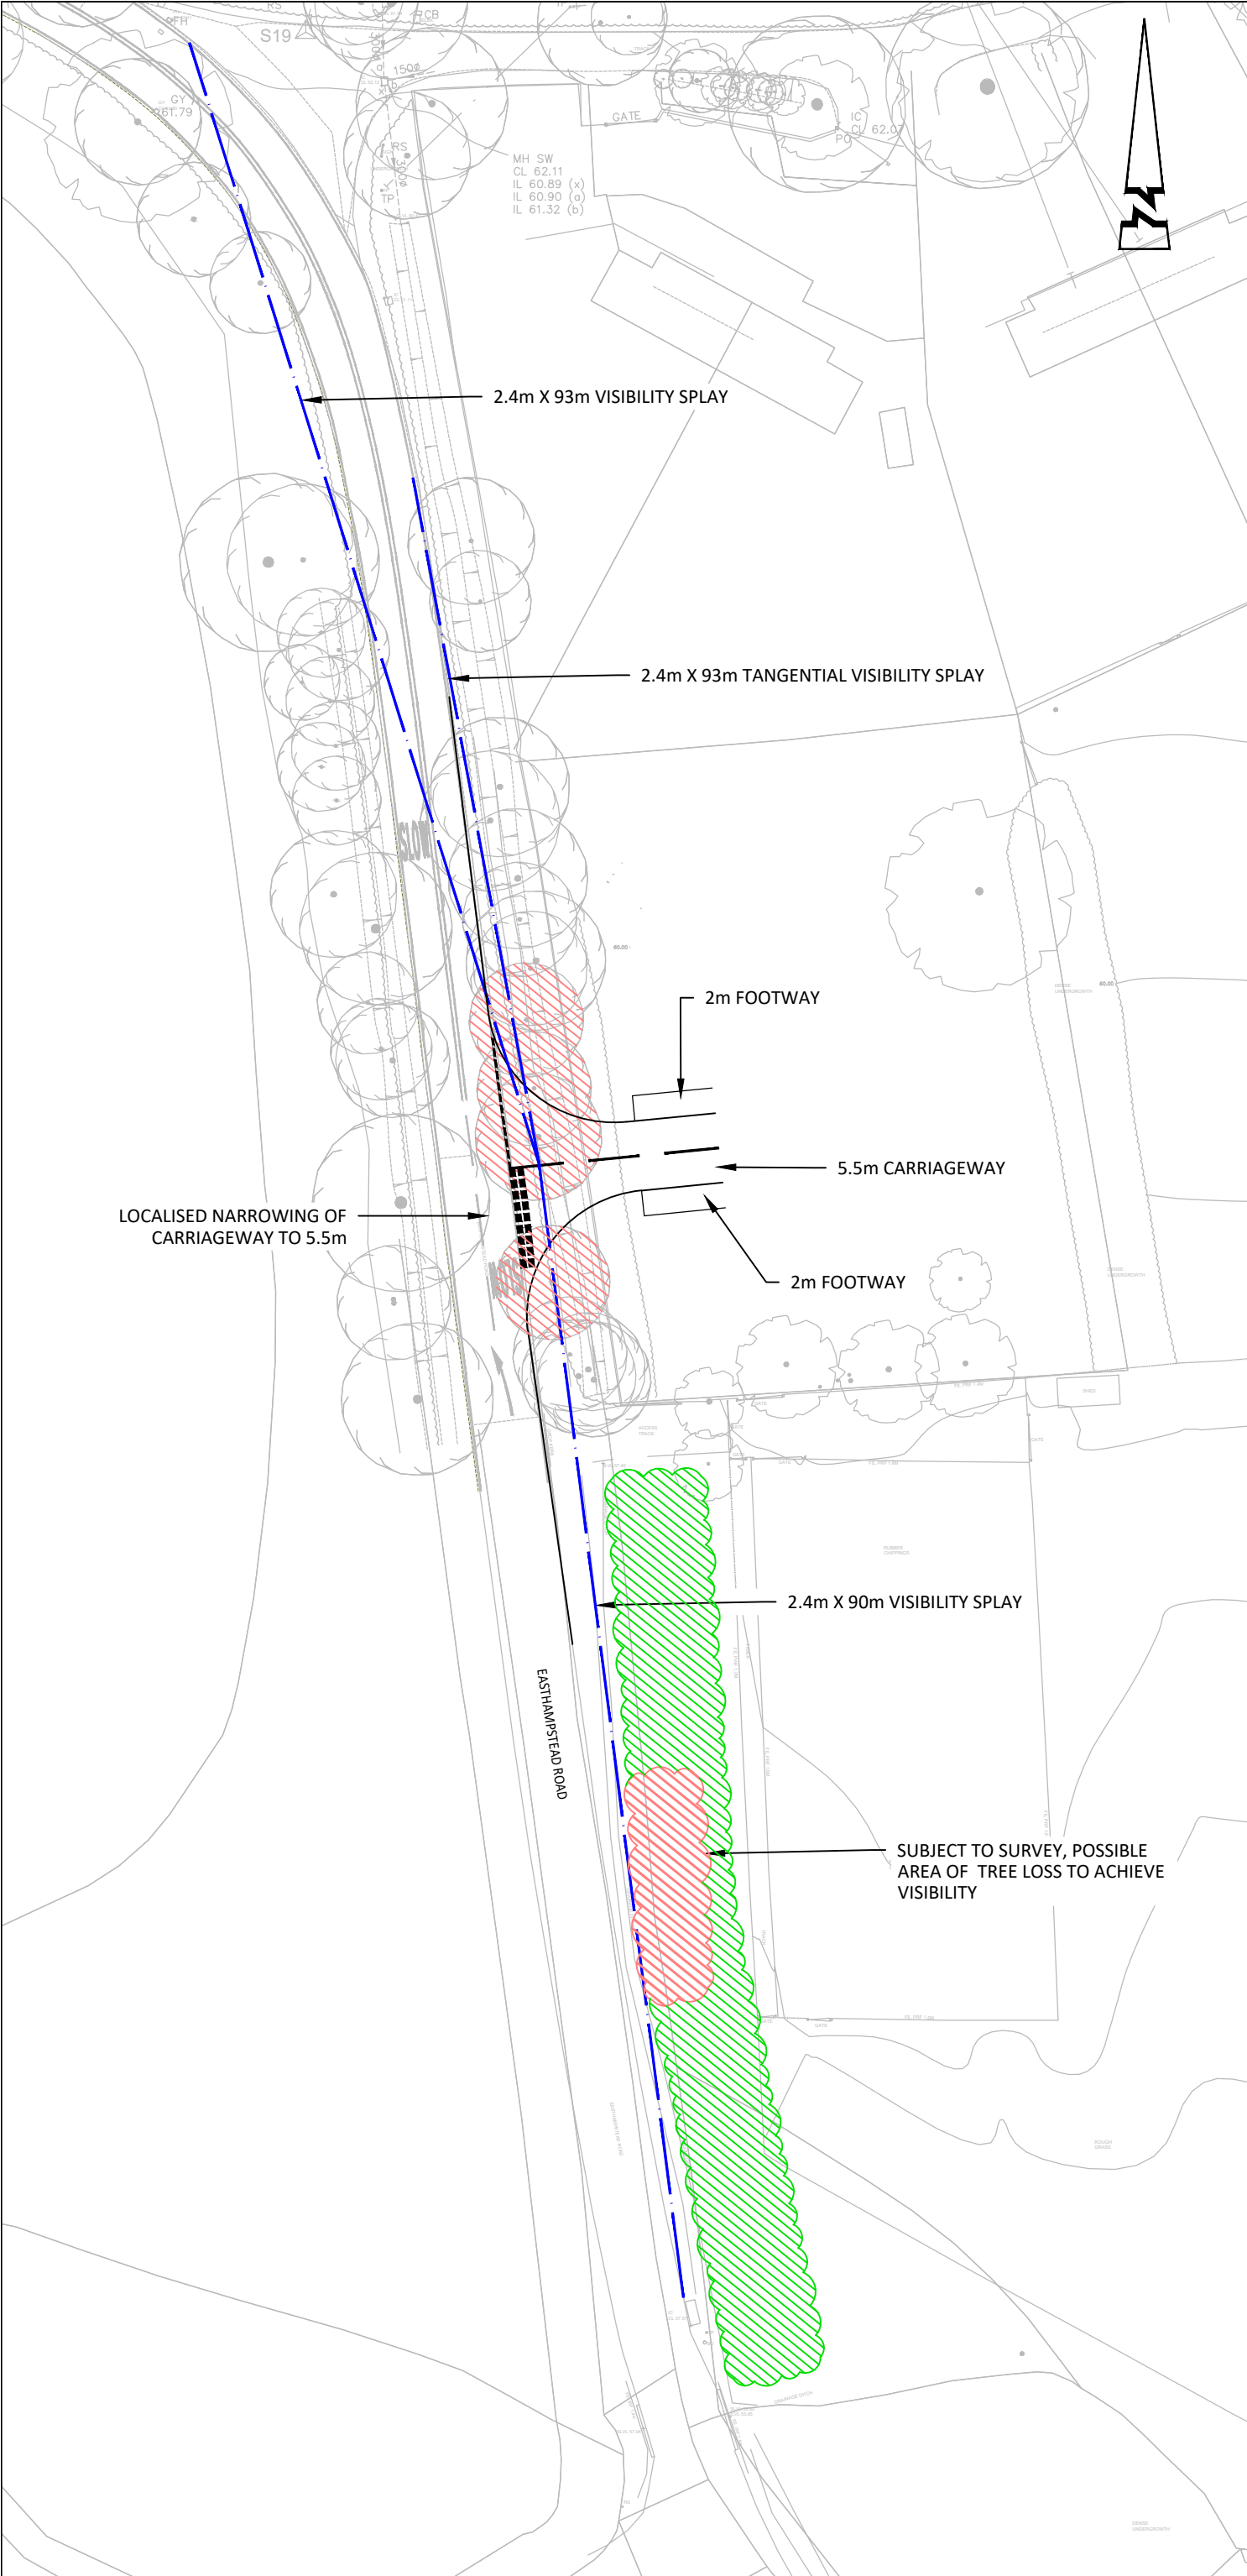

© ABLEY LETCHFORD PARTNERSHIP LTD.
This drawing should not be reproduced without consent.

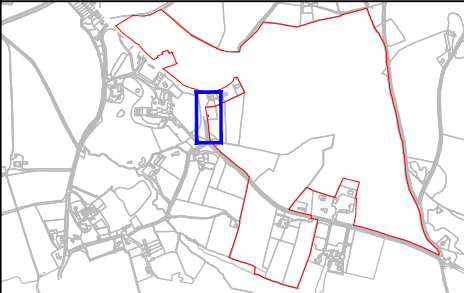

KEY

- SITE BOUNDARY
- VISIBILITY SPLAY
- UNSURVEYED VEGETATION / TREES
- LIKELY AREA OF TREE LOSS

P2	07.23	FRAME AMENDMENTS	TDM	PJ
P1	06.23	FIRST ISSUE	TDM	PJ
Rev	Date	Description	Drawn	Checked



3 Tealgate, Charnham Park
Hungerford, Berkshire RG17 0YT
www.alpce.co.uk Tel: 01488 684390

Client
LIGHTWOOD STRATEGIC /
NICHOLAS KING HOMES

Project
SOUTH WOKINGHAM
SDL EXTENSION

Title
SECONDARY ACCESS
EASTHAMPS TEAD ROAD
(WESTERN LOCATION)

Status
PRELIMINARY

Scale	Date	Drawn	Checked
1:500 @ A3	JUNE 2023	TDM	PJ

Drawing No	Revision
A218-022	P2