



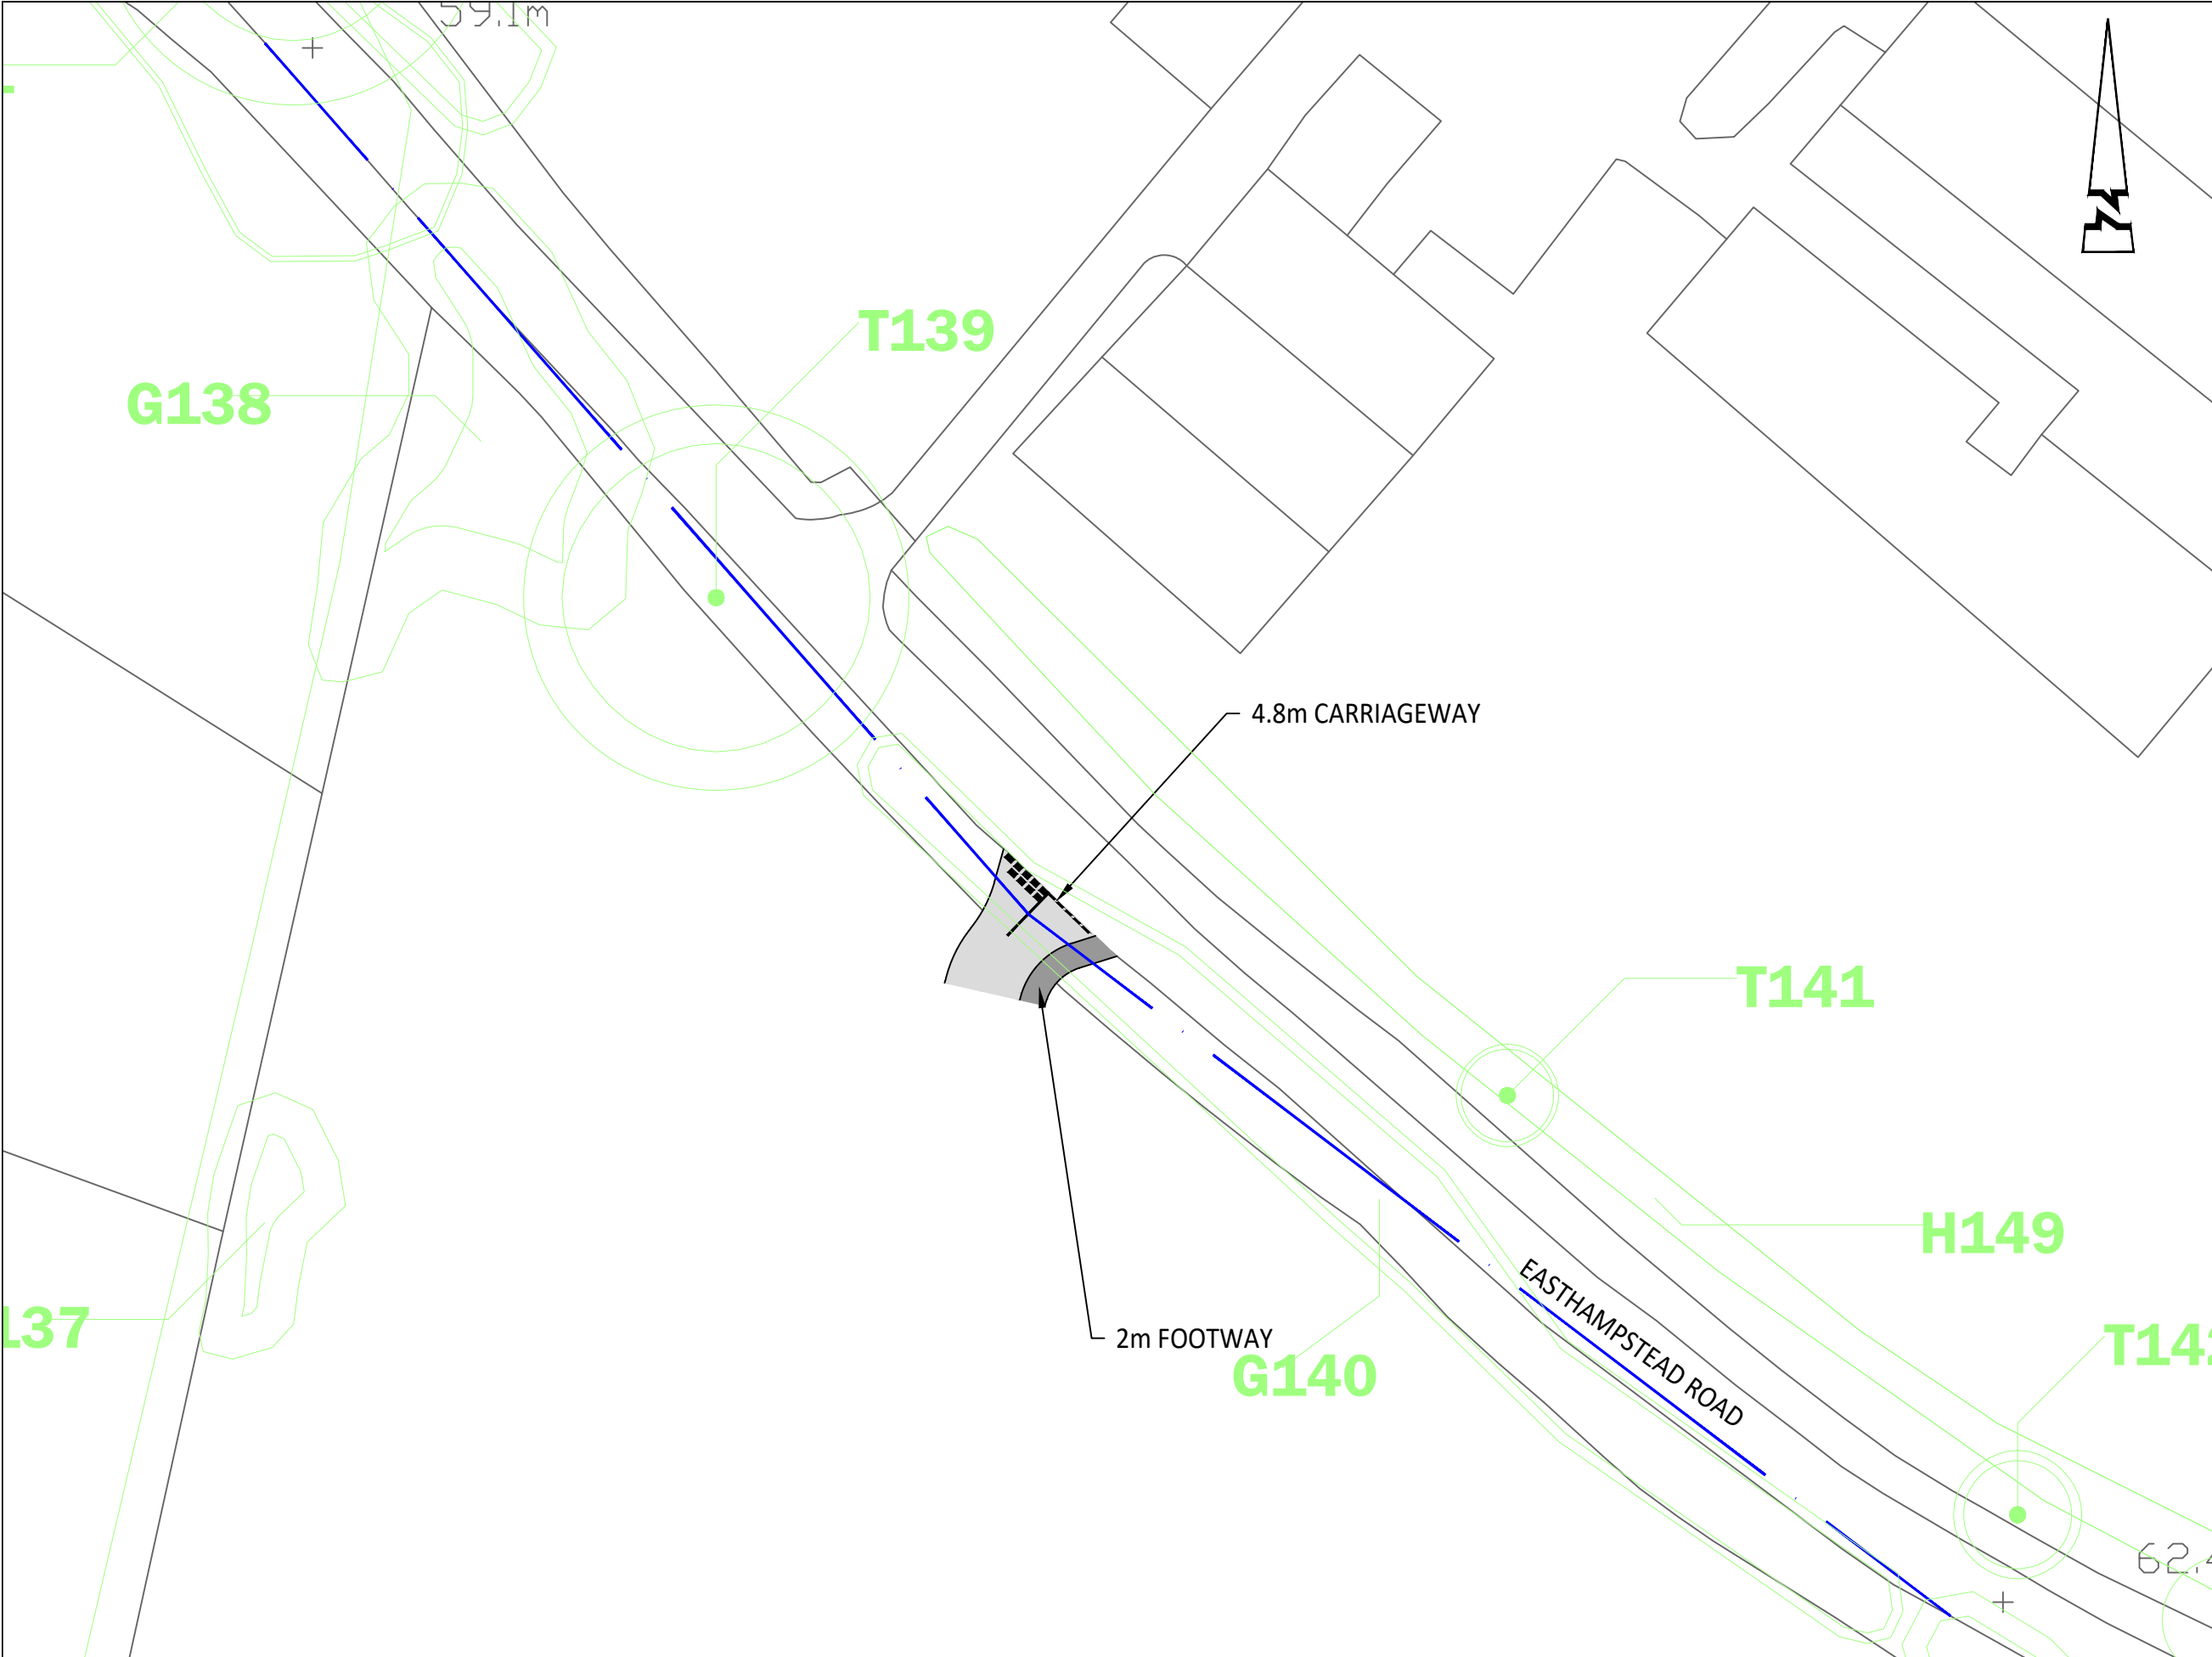

© ABLE LETCHFORD PARTNERSHIP LTD.
This drawing should not be reproduced without
consent.

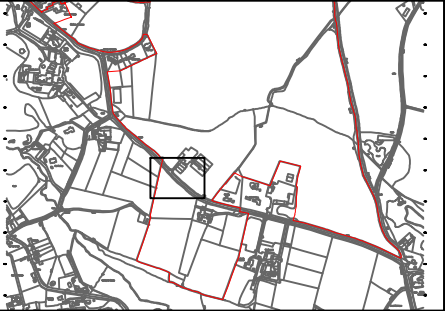

KEY	
	CARRIAGEWAY
	FOOTWAY
	2.4m X 90m VISIBILITY SPLAY

P1	01.24	FIRST ISSUE	TDM	NB
Rev	Date	Description	Drawn	Checked

AL

P

ABLE LETCHFORD

PARTNERSHIP

Consulting Engineers

3 Tealgate, Charnham Park
Hungerford, Berkshire RG17 0YT
www.alpce.co.uk Tel: 01488 684390

Client
**NICOLAS KING
LIGHTWOOD STRATEGIC**

Project
**SOUTHERN WOKINGHAM
SDL EXTENSION**

Title
**PROPOSED SANG ACCESS
SOUTH OF EASTHAMPSTEAD
ROAD**

Status
PRELIMINARY

Scale 1:500 @ A3	Date JAN 2024	Drawn TDM	Checked NB
Drawing No A218-031			Revision P1