


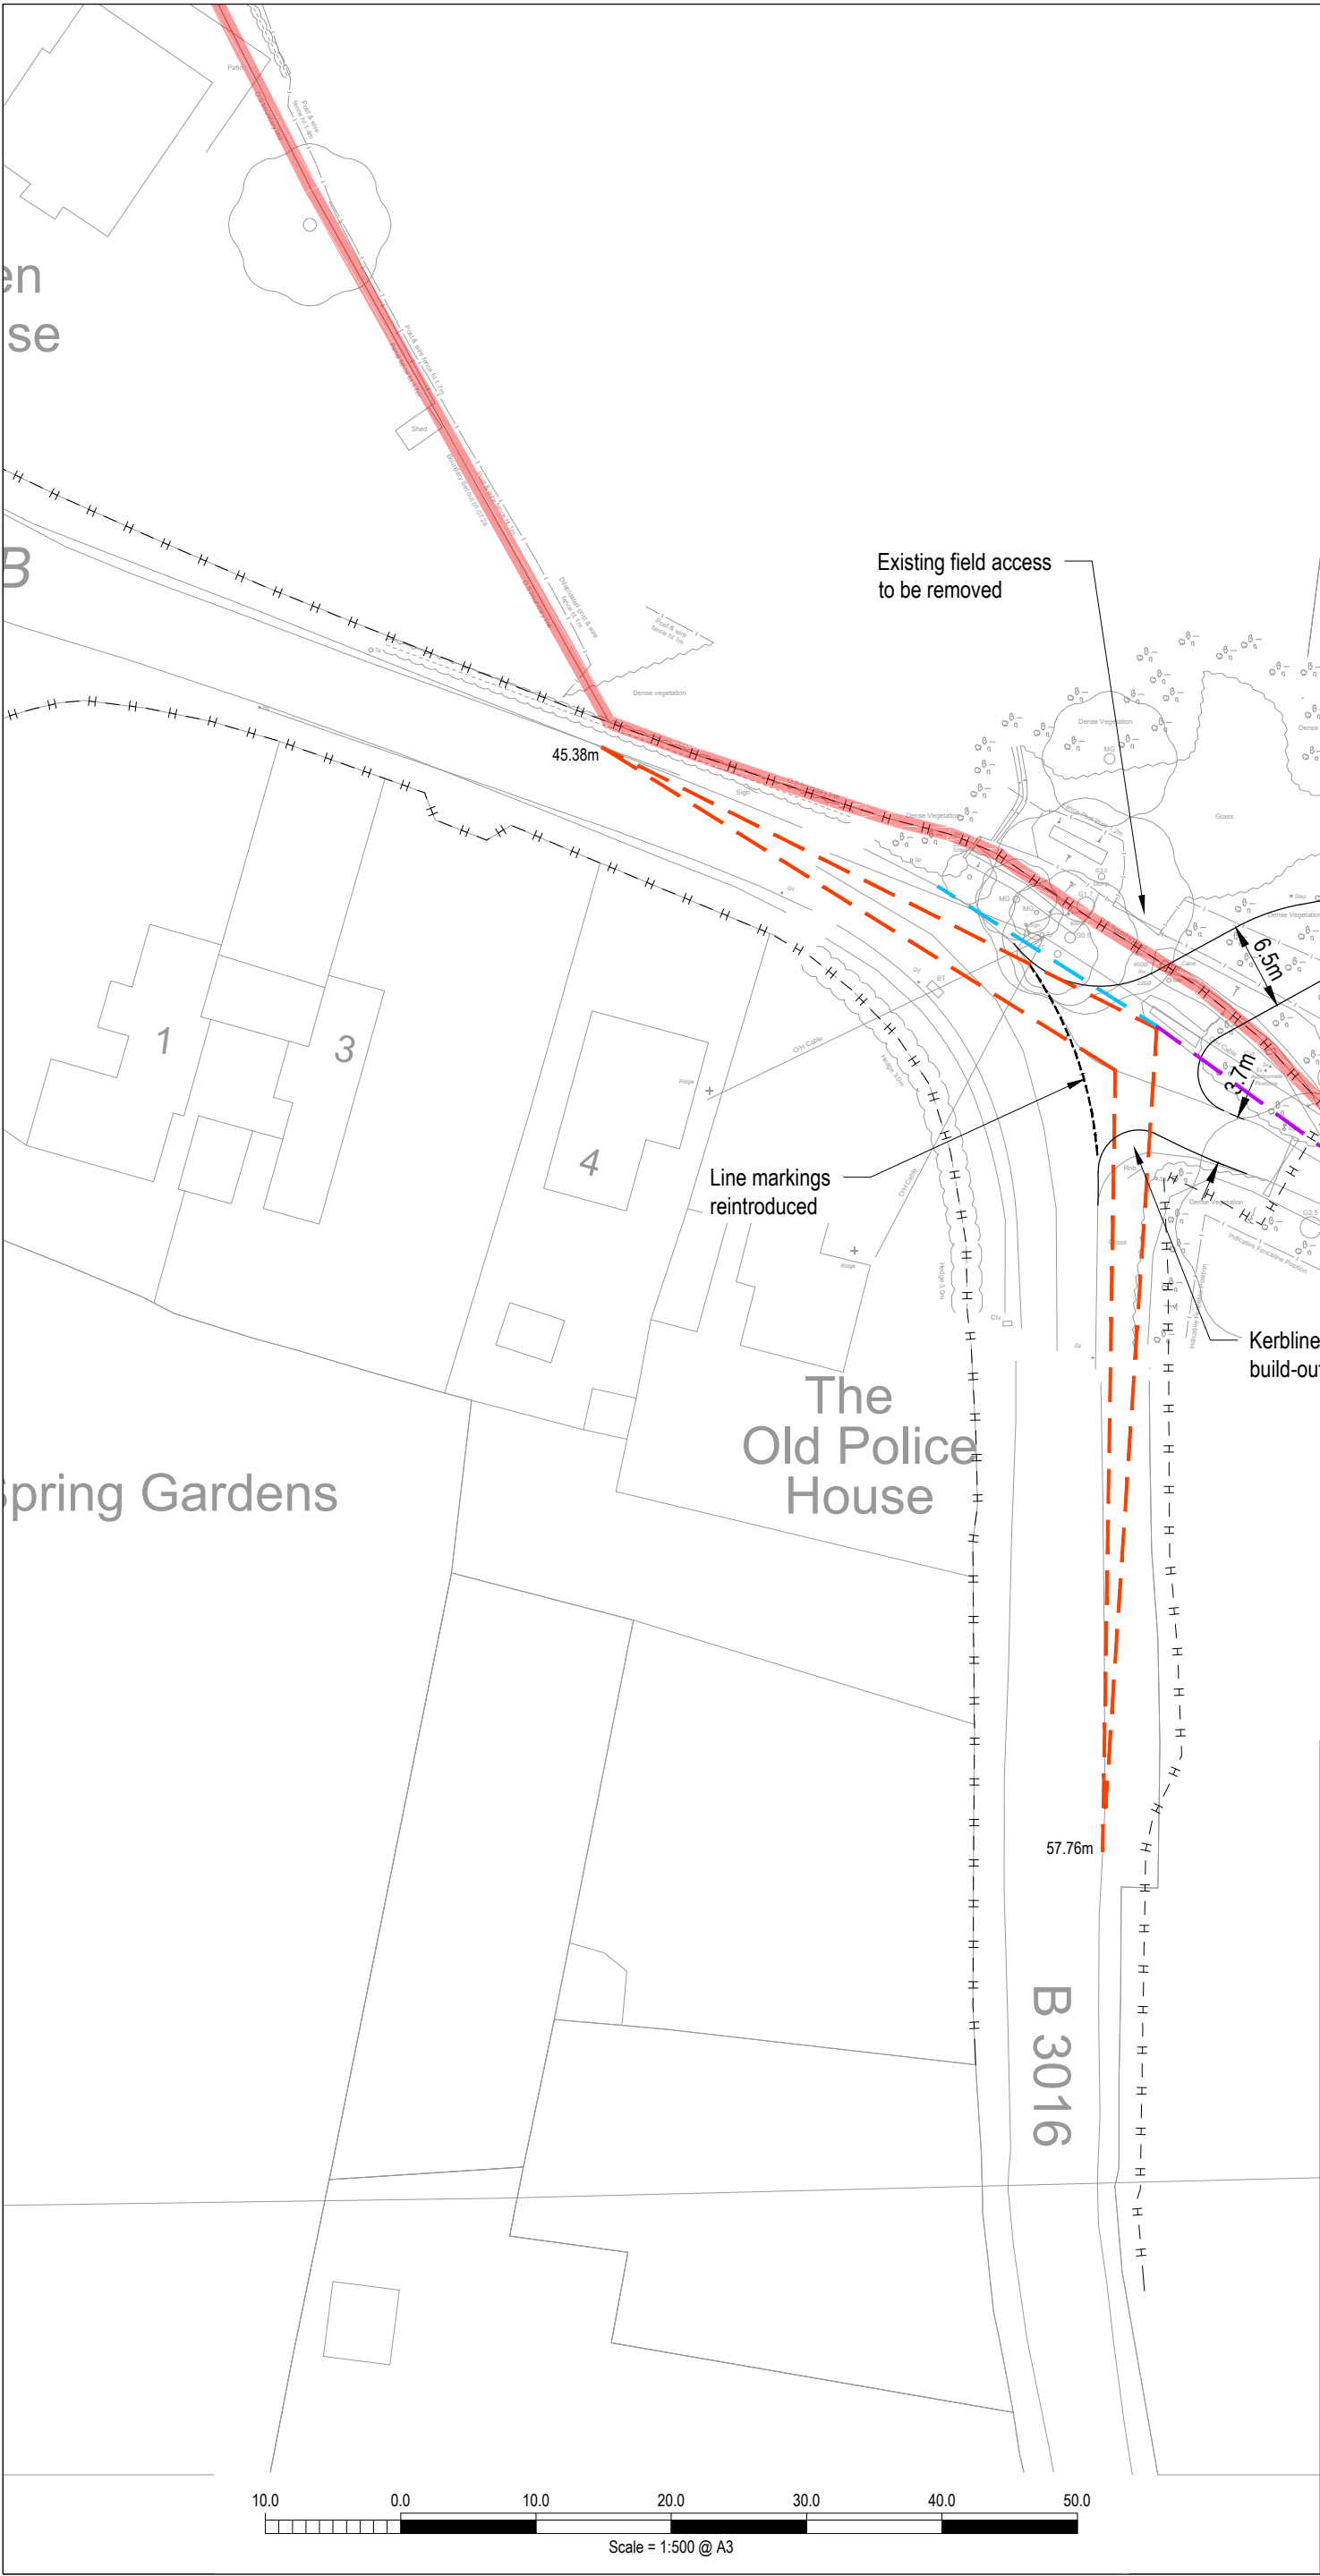

NOTES

1. This drawing is to be read in conjunction with all relevant documents and specifications.

2. Dimensions are not to be scaled.

Source: Mapmatic's drawing number 6246 001 Rev 2
AndersonOrr drawing number 23046-SKP1013-D

© Crown copyright and database rights 2024 OS 100018363.

KEY

- 2.4m x 43m visibility splays
- Tangential visibility splay
- 2.4m x 43m visibility splay
- Highway boundary interpreted from WBC records
- Site boundary

N

A	Gate location added.	28/01/24	TH	TF
---	----------------------	----------	----	----

Rev.	Description	Date	By	Chkd
------	-------------	------	----	------



Glanville
Survey > Plan > Engineer

 Civil Engineering

 Structural Engineering

 Transport Planning

 Highways Engineering

 Building Surveying

 Geomatics

Hertfordshire | Oxfordshire | Cambridgeshire | Bristol

Client: Tony and Rosaline Nasser

Project: Warren Crest Farm, Wick Hill Lane Wokingham RG40 3PY

Title: Site Access and Visibility Splays

Engineer: J. Cooper Date: December 2024

Director: T. Foxall Scale: 1:500 @ A3

Status: PRELIMINARY

Drawing No.	8240747/6101	Rev	A
-------------	--------------	-----	---