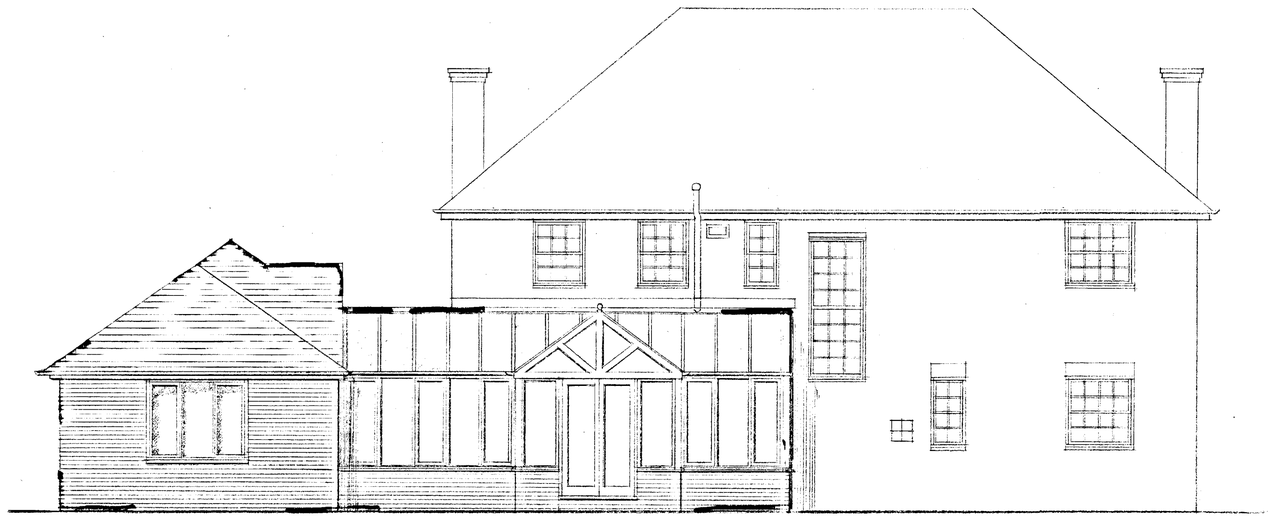

NORTH

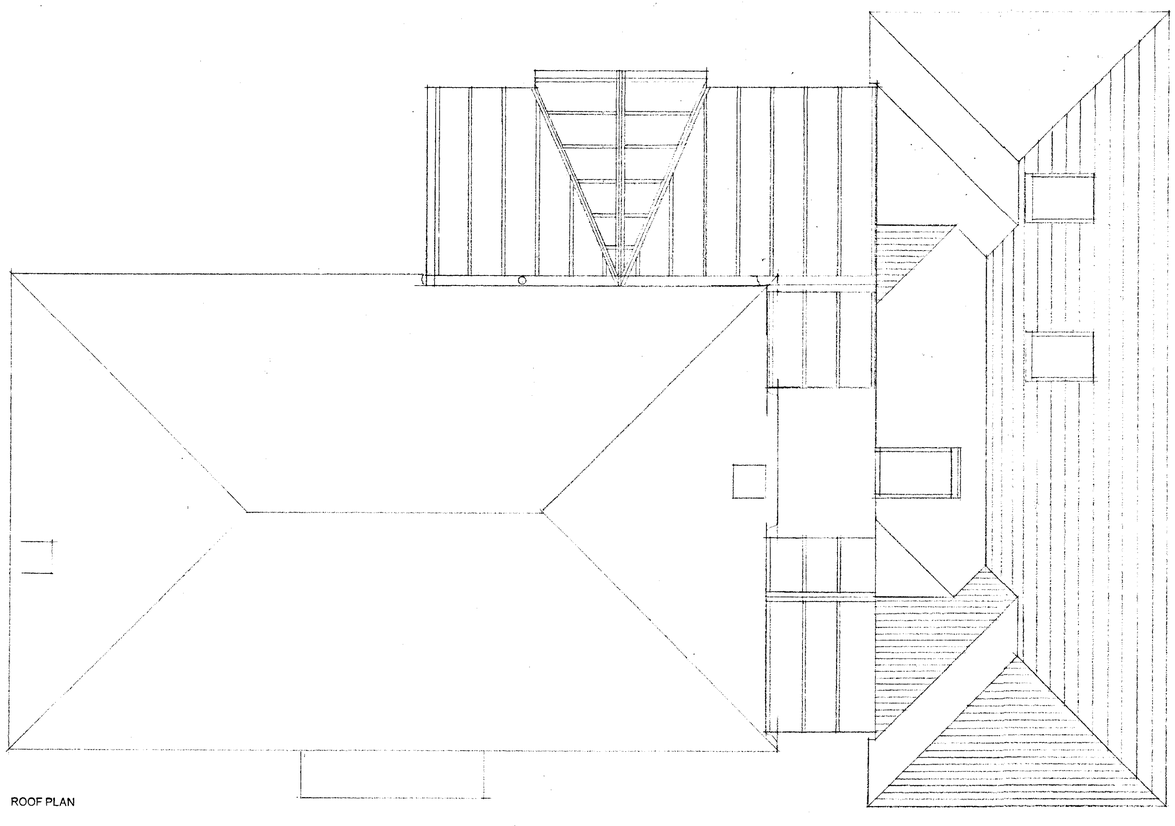

ROOF PLAN

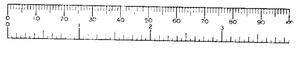

APPROVED
30.NOV.2001 5427

COPPER BEECHES
24A MURDOCH ROAD - ALTERATION & EXTENSION
ROOF PLAN & ELEVATION

drg.no. 303/2 A
scale: 1:50
date: 20.11.01
drawn: GB

Glen Beard CHARTERED ARCHITECT
Studio Gate, Pearson Road, Sonning, Berkshire RG4 6UL Tel: 0118 9577712

CD 5/12/02

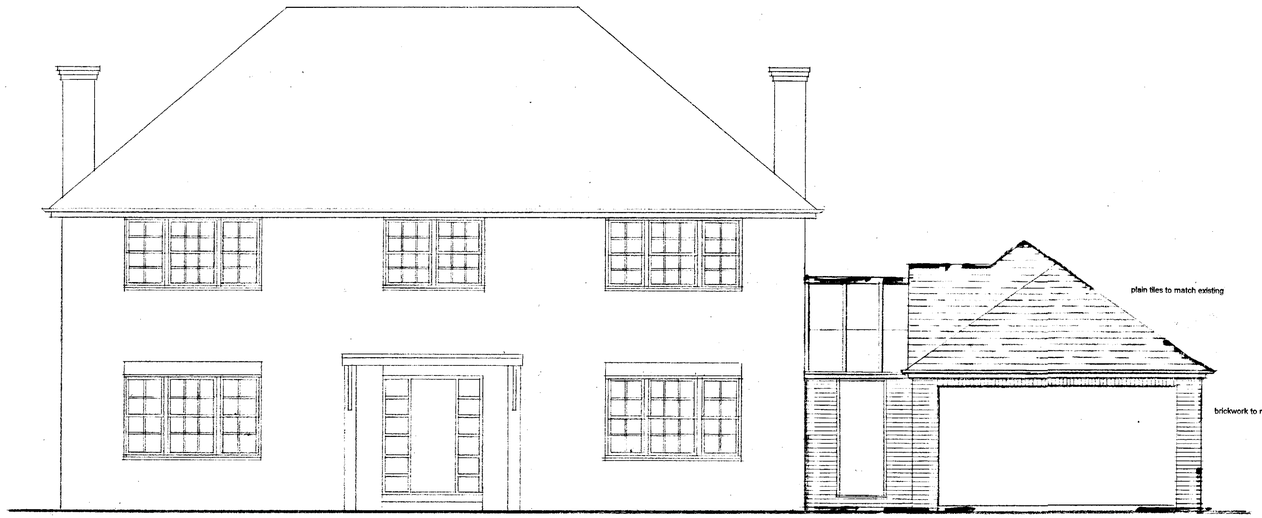


SOUTH

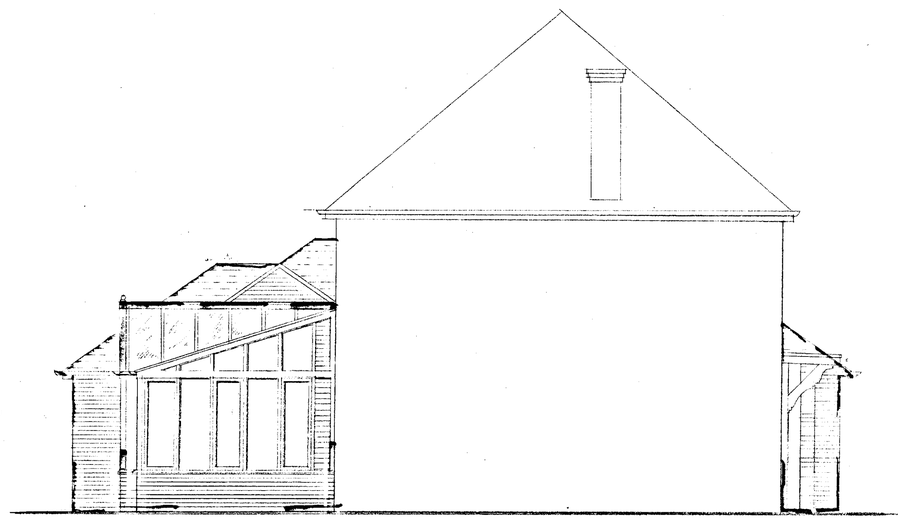

WEST

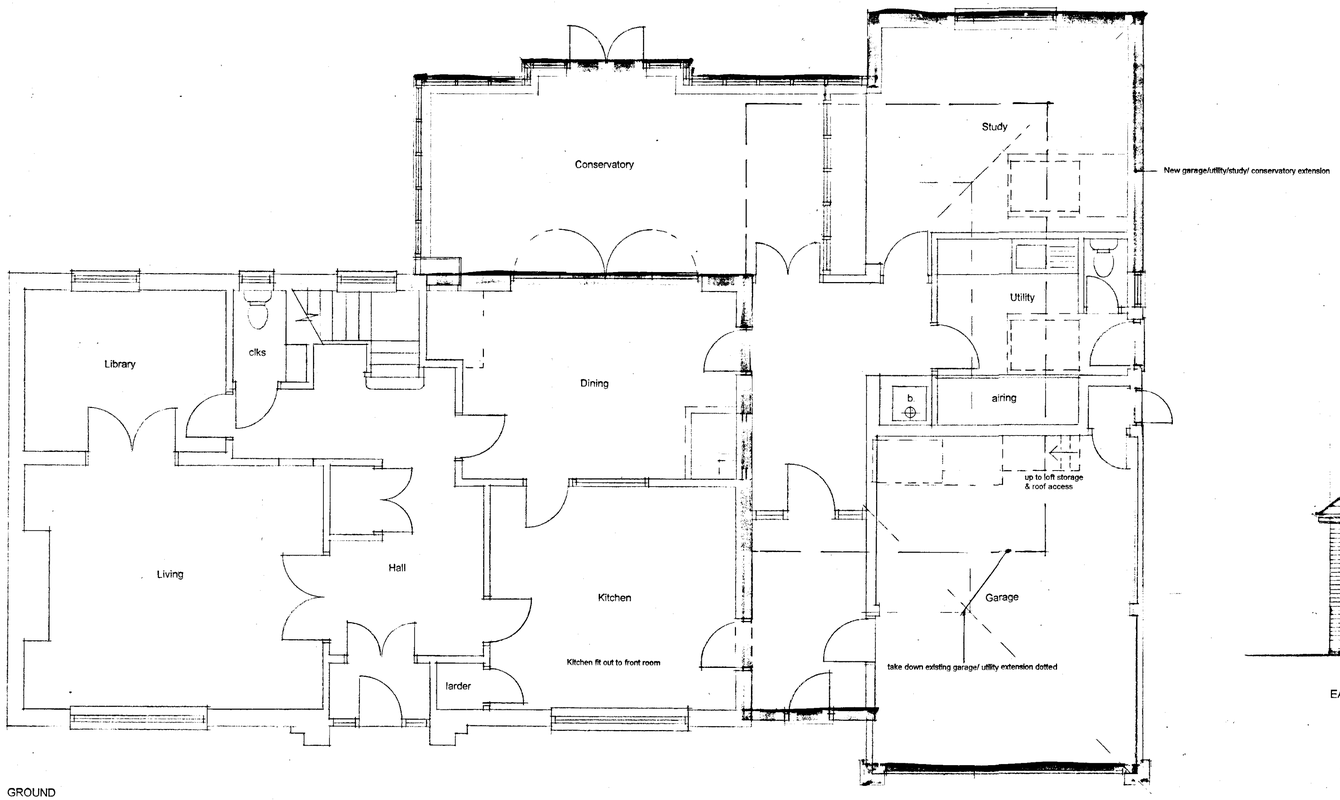


GROUND

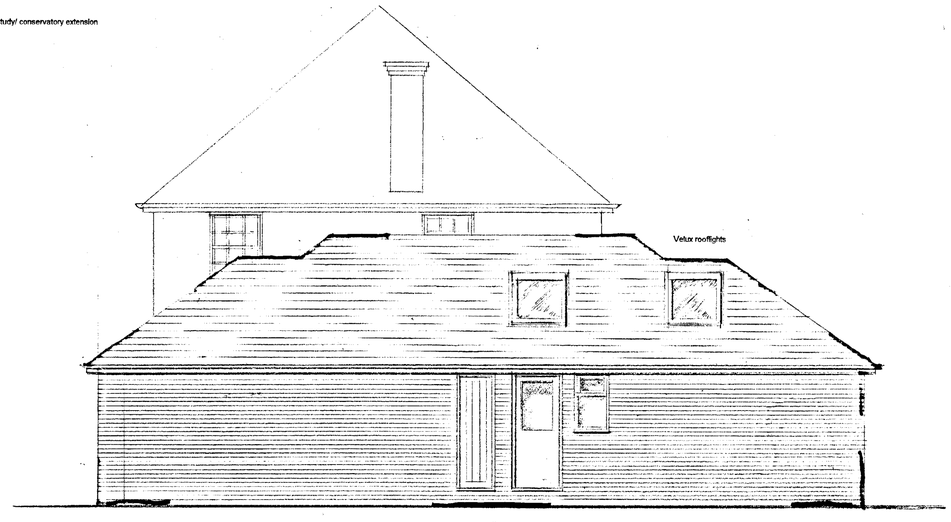


EAST

APPROVED

30.NOV.2001 5427

| | | |
|---|---|---|
| COPPER BEECHES<br>24A MURDOCH ROAD - ALTERATION & EXTENSION<br>GROUND PLAN & ELEVATIONS | drg.no. 303/1A<br>scale: 1:50<br>date: 20.11.01<br>drawn: GB | Glen Beard CHARTERED ARCHITECT<br>Studio Gate, Pearson Road, Sonning, Berkshire RG4 6UL Tel 0118 9272712 |