



Notes

All dimensions and levels on site are to be checked prior to commencement of work.

This drawing is the copyright of Paul Edwards Architecture

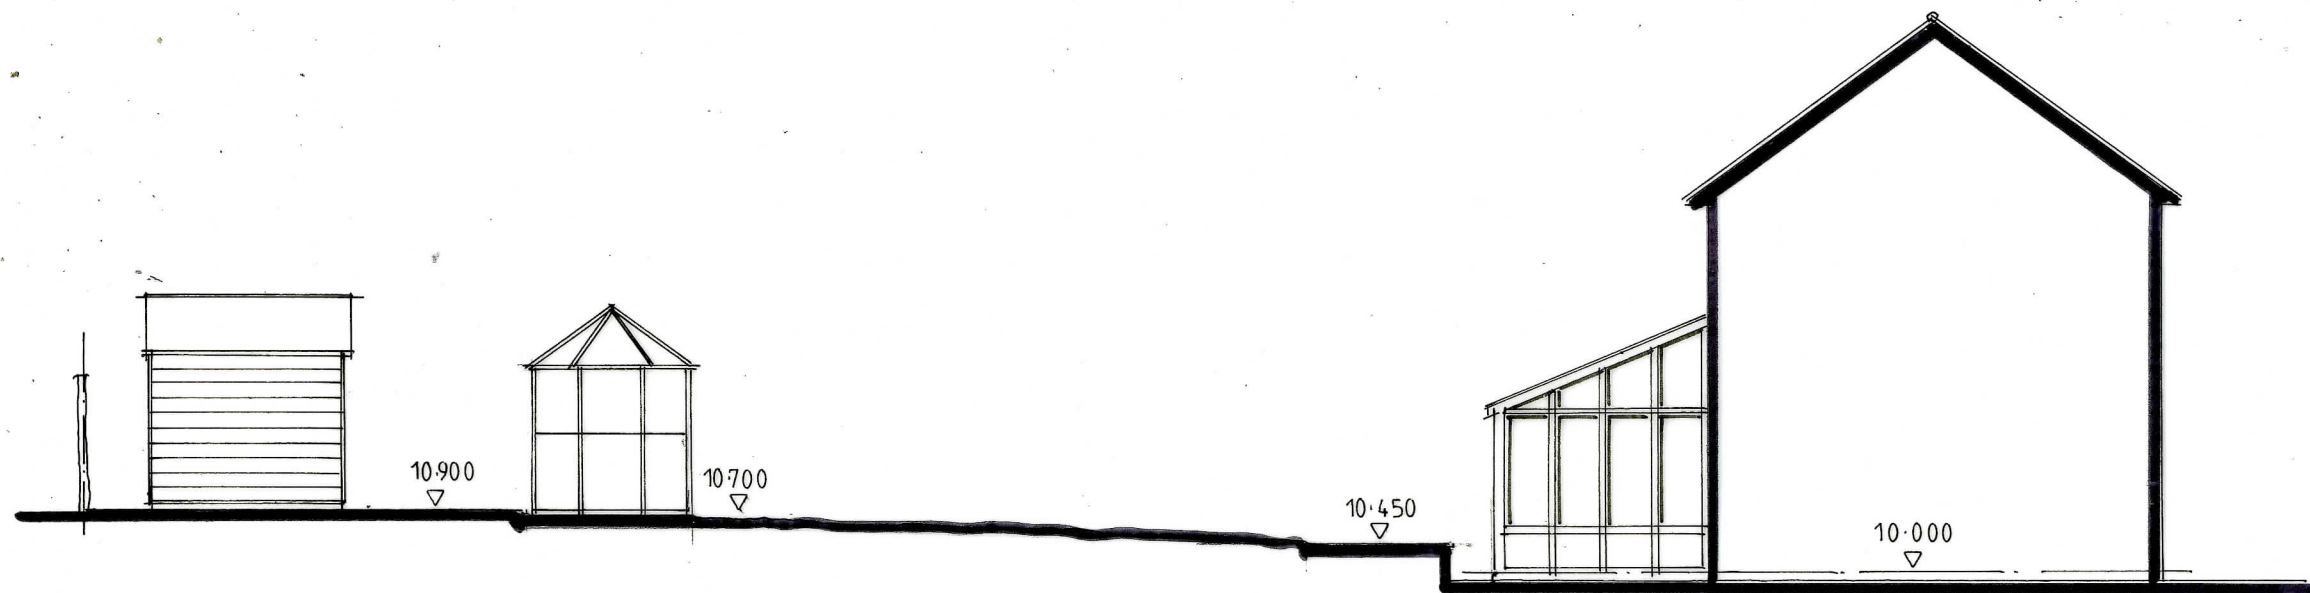

SECTION A-A

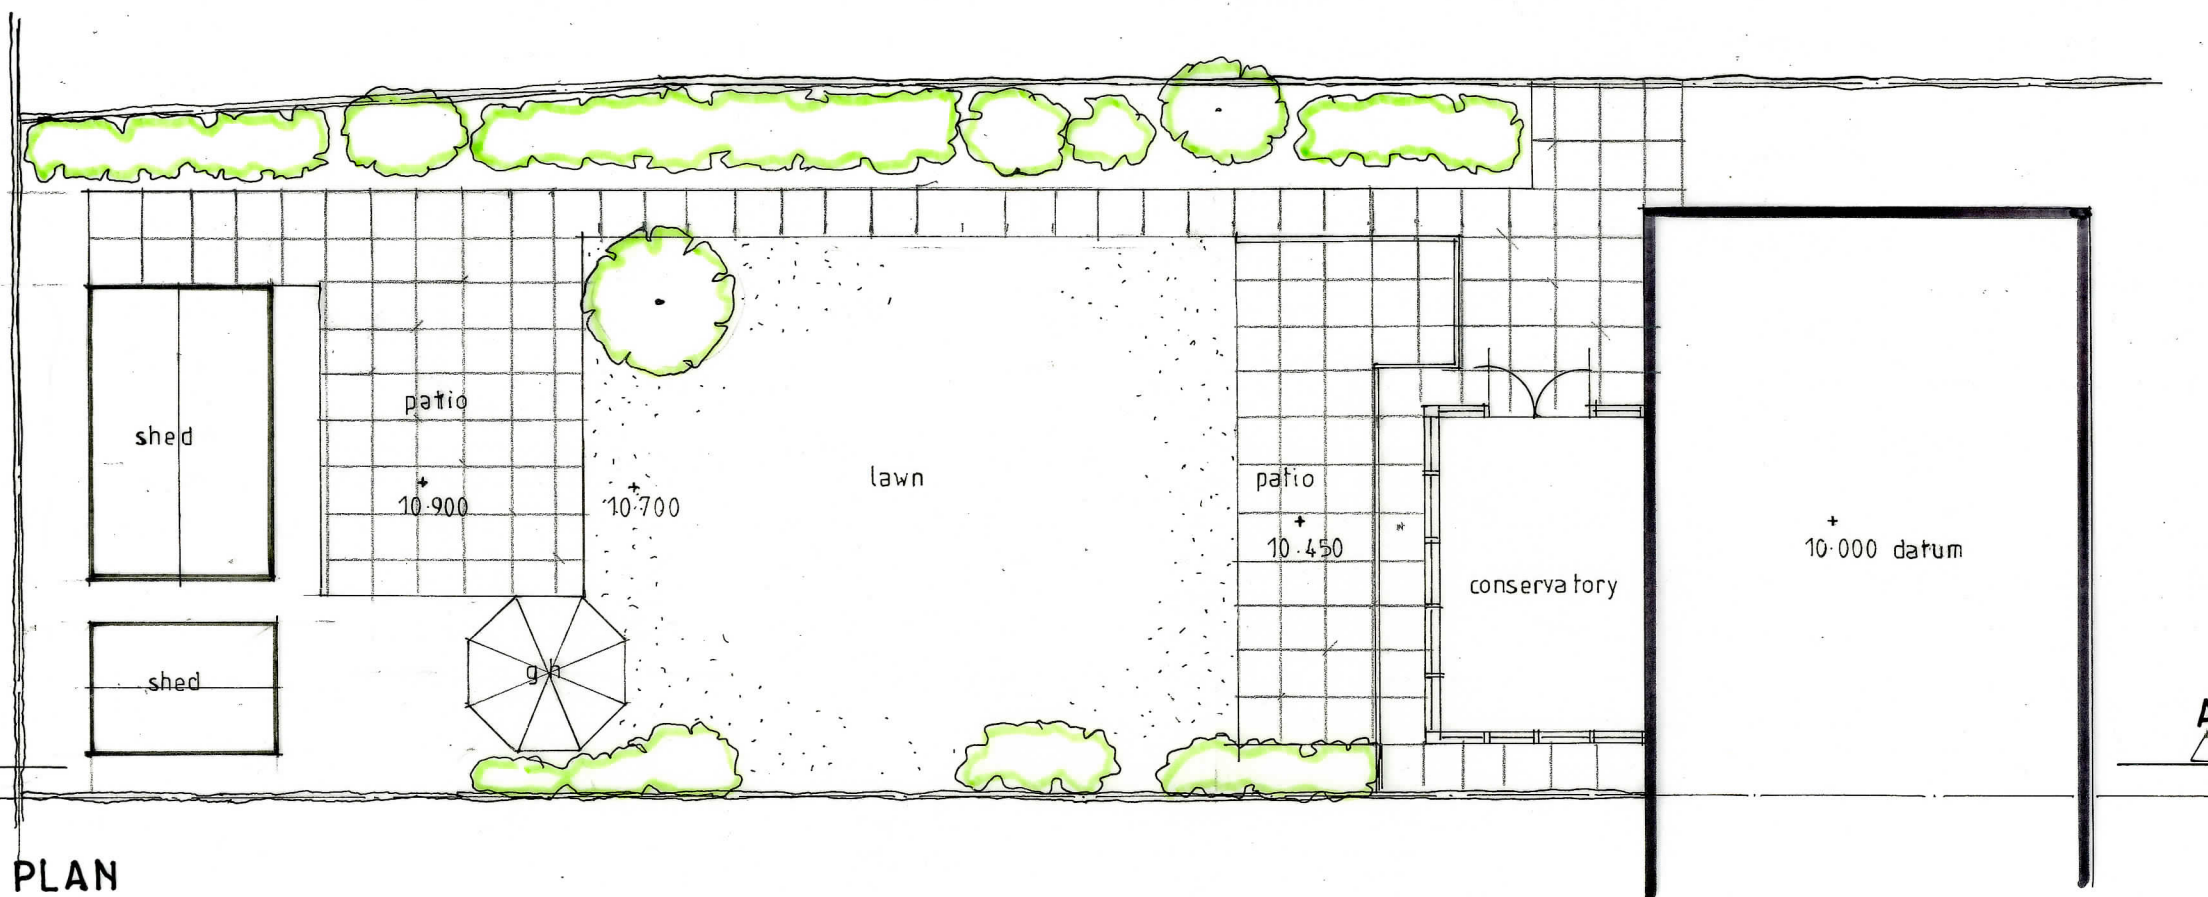

PLAN

SCALE



Project	Garden room - landscaping 38 Elizabeth Road WOKINGHAM Berks
Client	Ms J Sturgeon

Drawing	PLAN and SECTION as PRE-EXISTING
Scale	1:100 at A3
Date	April 2026



Paul Edwards Architecture

12 Sandy Lane, Barkham, Wokingham, Berks RG41 4DB
Tel: 0118972925 Mob: 07831837415 E-mail: paul@paulwardarchitecture.co.uk
VAT Registration Number: 334411619

Job	2717	Dwg.	01
-----	------	------	----