



Notes

All dimensions and levels on site are to be checked prior to commencement of work

This drawing is the copyright of Paul Edwards Architecture

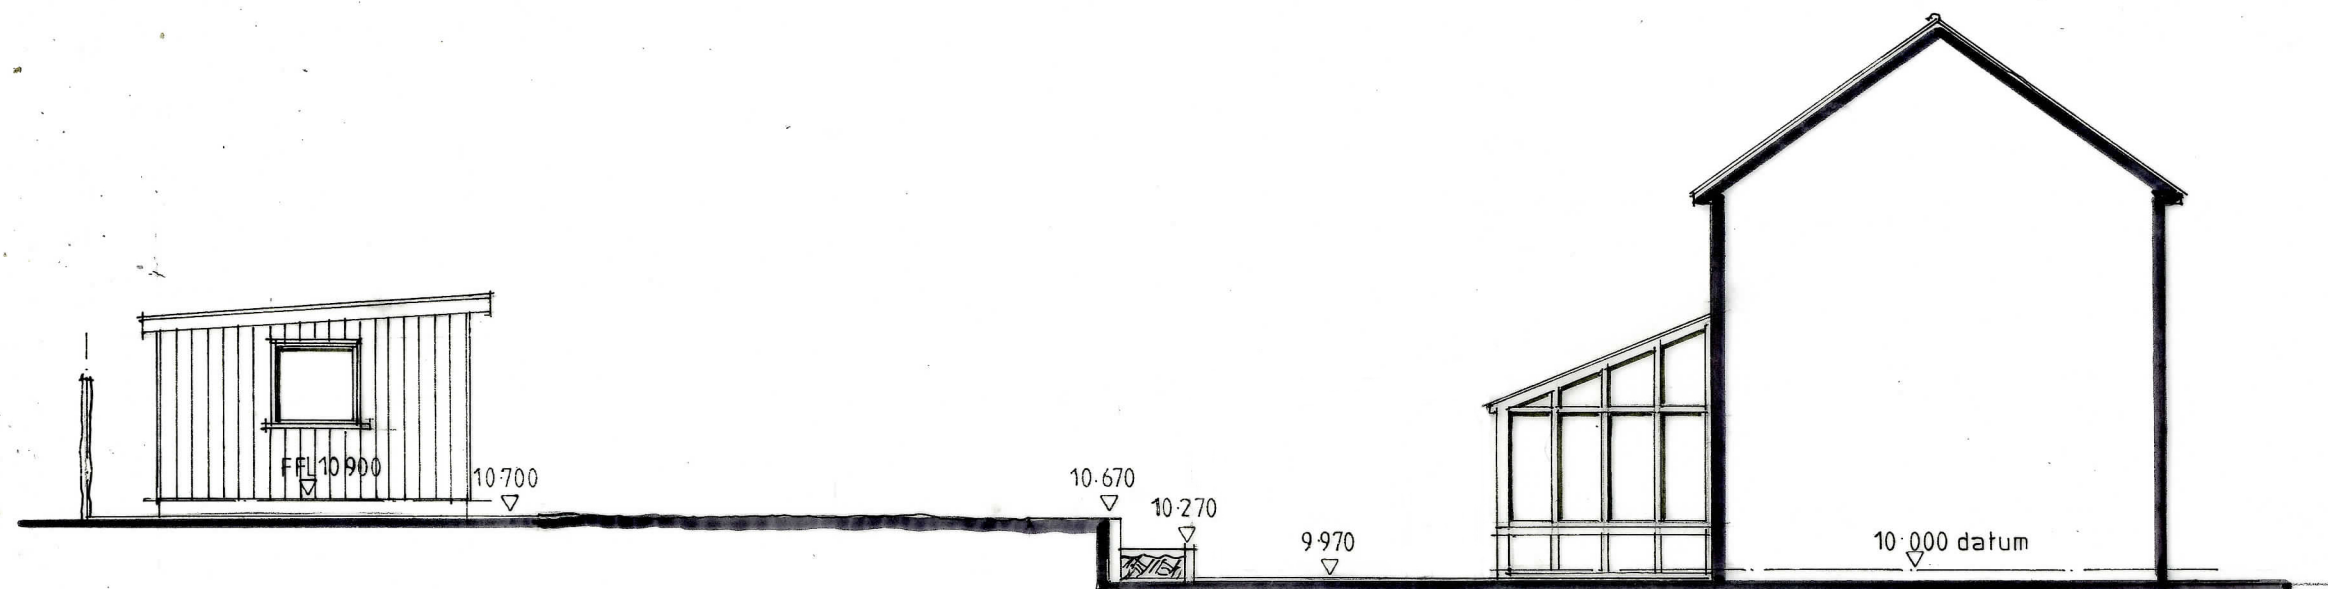


SECTION A A

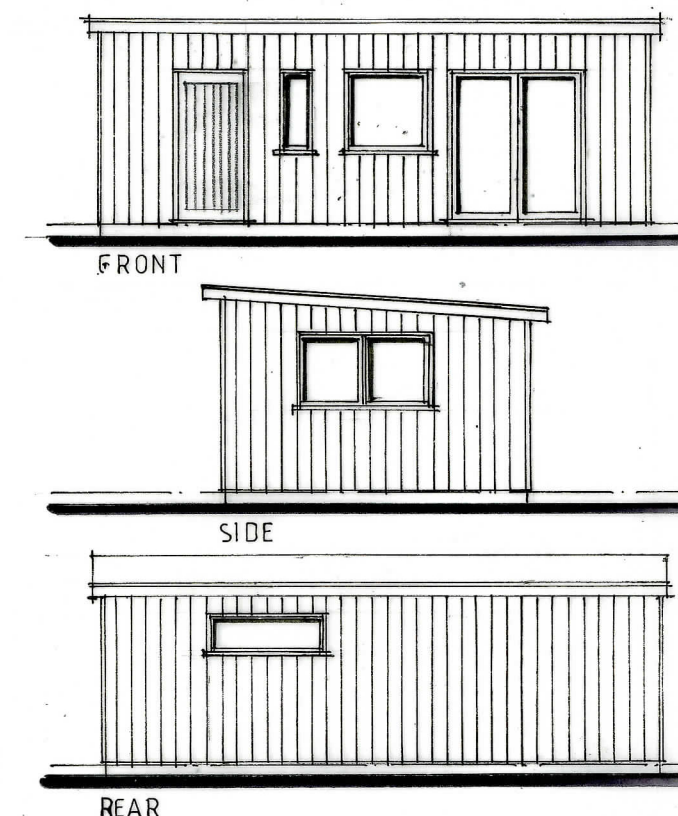

REAR

GARDEN ROOM ELEVATIONS

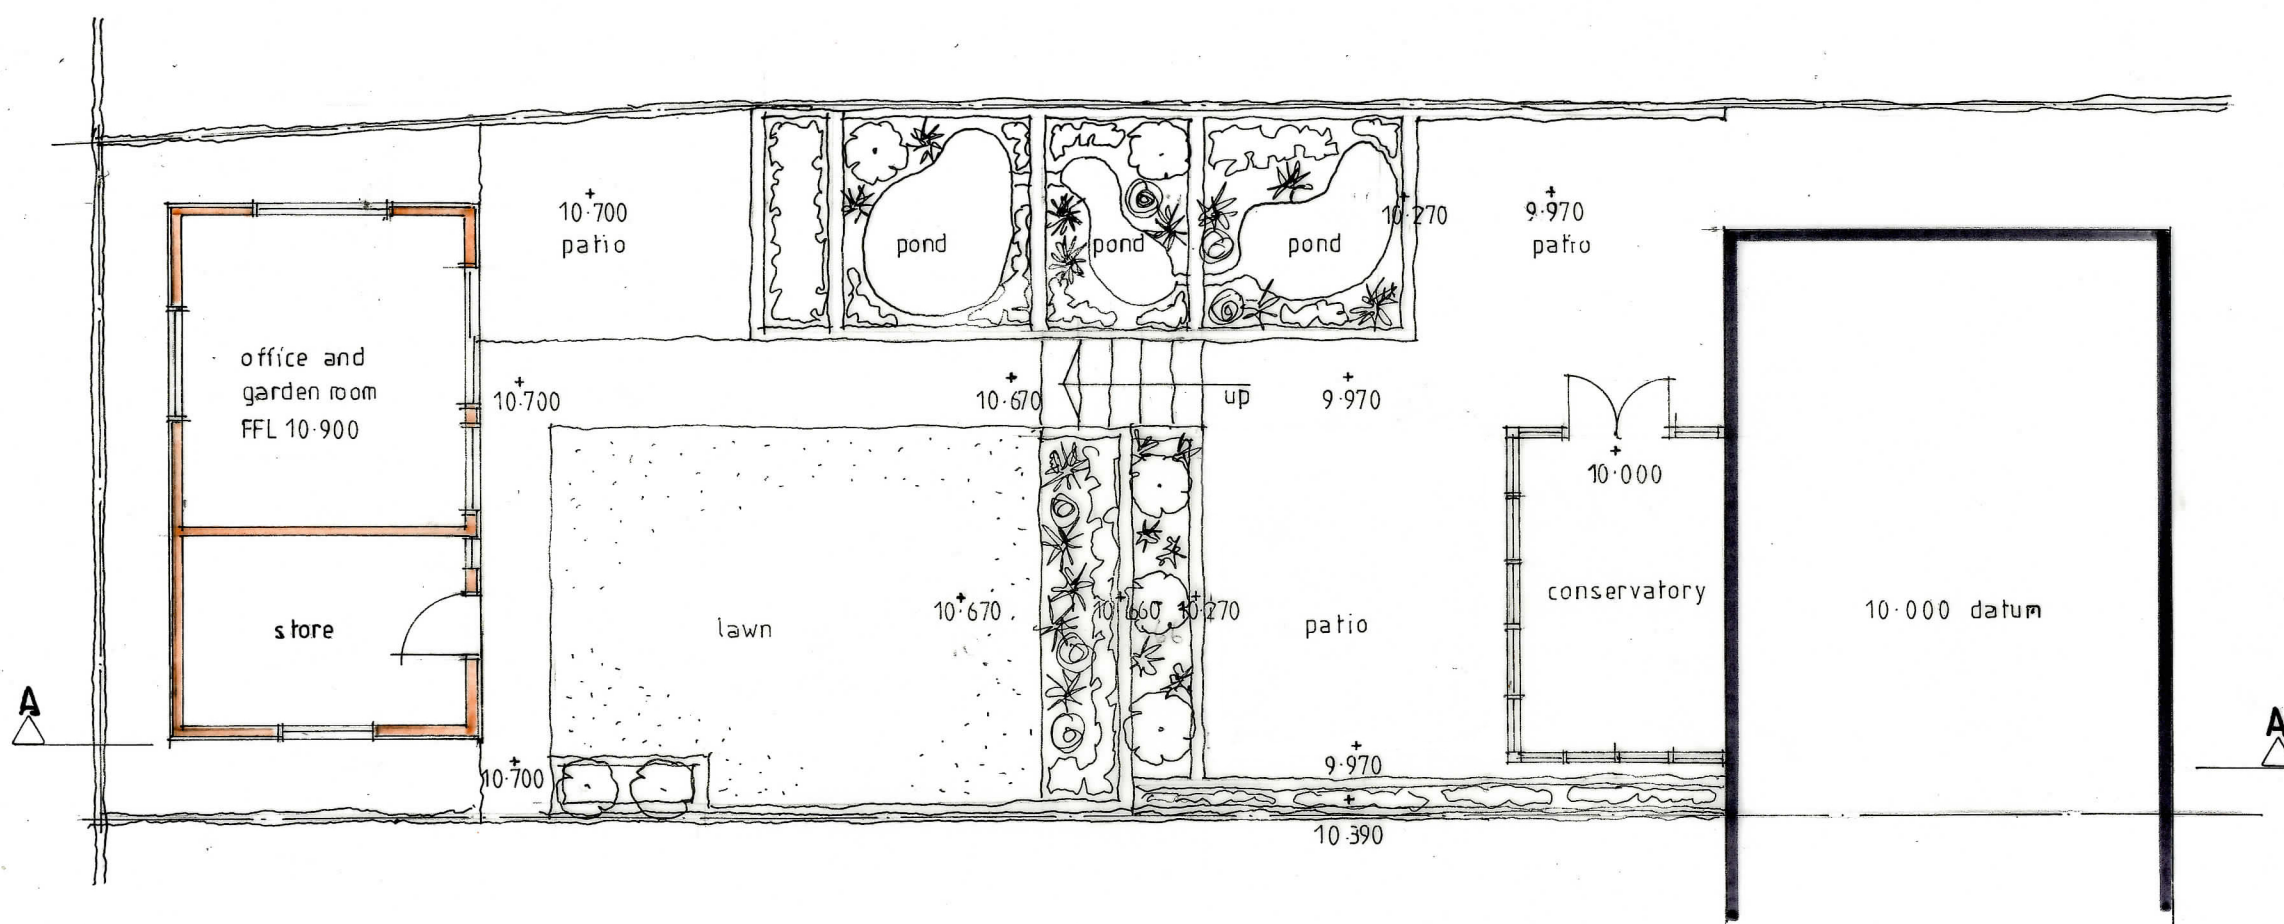

SCALE



Project	Garden room-landscaping 38 Elizabeth Road WOKINGHAM Berks
Client	Ms J Sturgeon
Drawing	

PLAN and SECTION
as PROPOSED

Scale	1:100 at A3	Date	April 2026
-------	-------------	------	------------



Paul Edwards Architecture

12 Sandy Lane, Barkham, Wokingham, Berks RG41 4DB
Tel: 0118972925 Mob: 07831837415 E-mail: paul@paulwardarchitecture.co.uk
VAT Registration Number: 33441619

Job 2717 Dwg. 02