


NOTES

CONTRACTORS MUST VERIFY ALL DIMENSIONS ON SITE BEFORE COMMENCING ANY WORK ON SHOP DRAWINGS

DO NOT SCALE FROM THIS DRAWING

RCD CONSULTANTS LTD COPYRIGHT

1. ALL DIMENSIONS IN MILLIMETERS UNLESS NOTED OTHERWISE.
2. THIS DRAWING TO BE READ IN CONJUNCTION WITH ALL OTHER ENGINEERING DRAWINGS AND CALCULATIONS ASSOCIATED WITH THIS PROJECT.
3. ALL ADOPTABLE HIGHWAY WORKS ARE TO BE CARRIED OUT TO THE REQUIREMENTS AND FULL SATISFACTION OF WOKINGHAM BOROUGH COUNCIL.
4. ALL COMPONENTS AND MATERIALS ARE TO BE MANUFACTURED AND SUPPLIED IN ACCORDANCE WITH THE RELEVANT BRITISH STANDARDS, AND LAID AND BACKFILLED IN ACCORDANCE WITH MANUFACTURERS INSTRUCTIONS AND THE RELEVANT BRITISH STANDARDS.
5. THE CONTRACTOR SHALL, BEFORE COMMENCING THE WORKS, VERIFY ALL SITE AND SETTING OUT DIMENSIONS. THE CONTRACTOR SHALL BE RESPONSIBLE FOR THE TRUE AND PROPER SETTING OUT OF THE WORKS AND FOR THE CORRECTNESS OF THE POSITION, LEVELS, DIMENSIONS, AND ALIGNMENT OF ALL PARTS OF THE WORKS.
6. FOR LANDSCAPING SURFACE MATERIAL FINISHES REFER TO ARCHITECT'S CURRENT WORKING DRAWINGS.

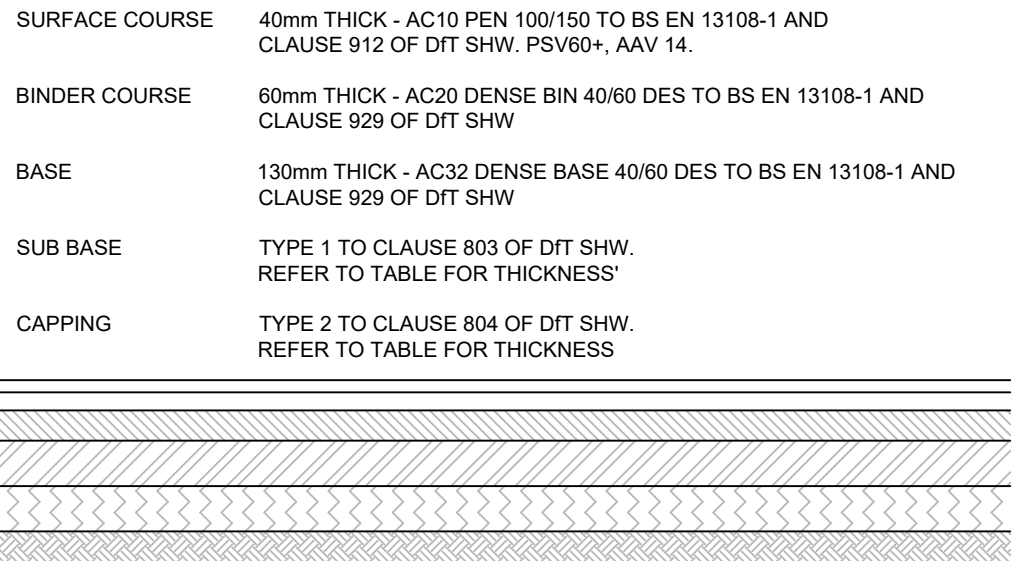


DETAIL 2
TYPICAL ASPHALT CARRIAGEWAY SECTION

CARRIAGEWAY SUB-BASE ON CAPPING


CBR (%)	Subbase on Capping (mm)		Subbase Only (mm)
	Subbase	Capping	
≥2.5	Ground Stabilisation		Ground Stabilisation
2.6 – 2.9	350	250	450
3.0 – 3.9	320	240	400
4.0 – 4.9	270	220	360
5.0 – 5.9	240	210	320
6.0 – 7.9	210	200	300
8.0 – 9.9	200	180	270
10 – 11.9	180	180	250
12.0 – 14.9	170	160	230
15.0+	150	150	200

(figures used in the table above have been extracted from figures 3.1 and 3.2 of IAN 73/96 Rev 1)

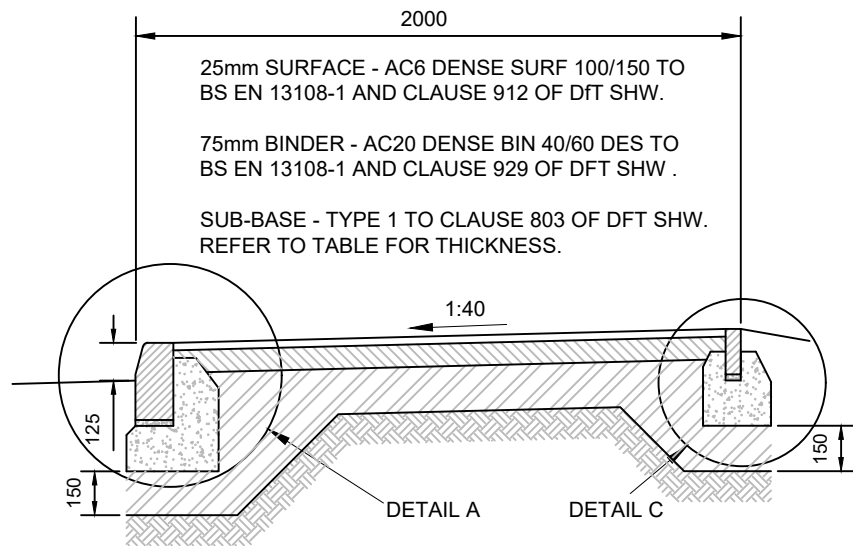


DETAIL 3
ASPHALT FOOTPATH DETAIL
(MAIN CARRIAGEWAY)

SCALE 1:25

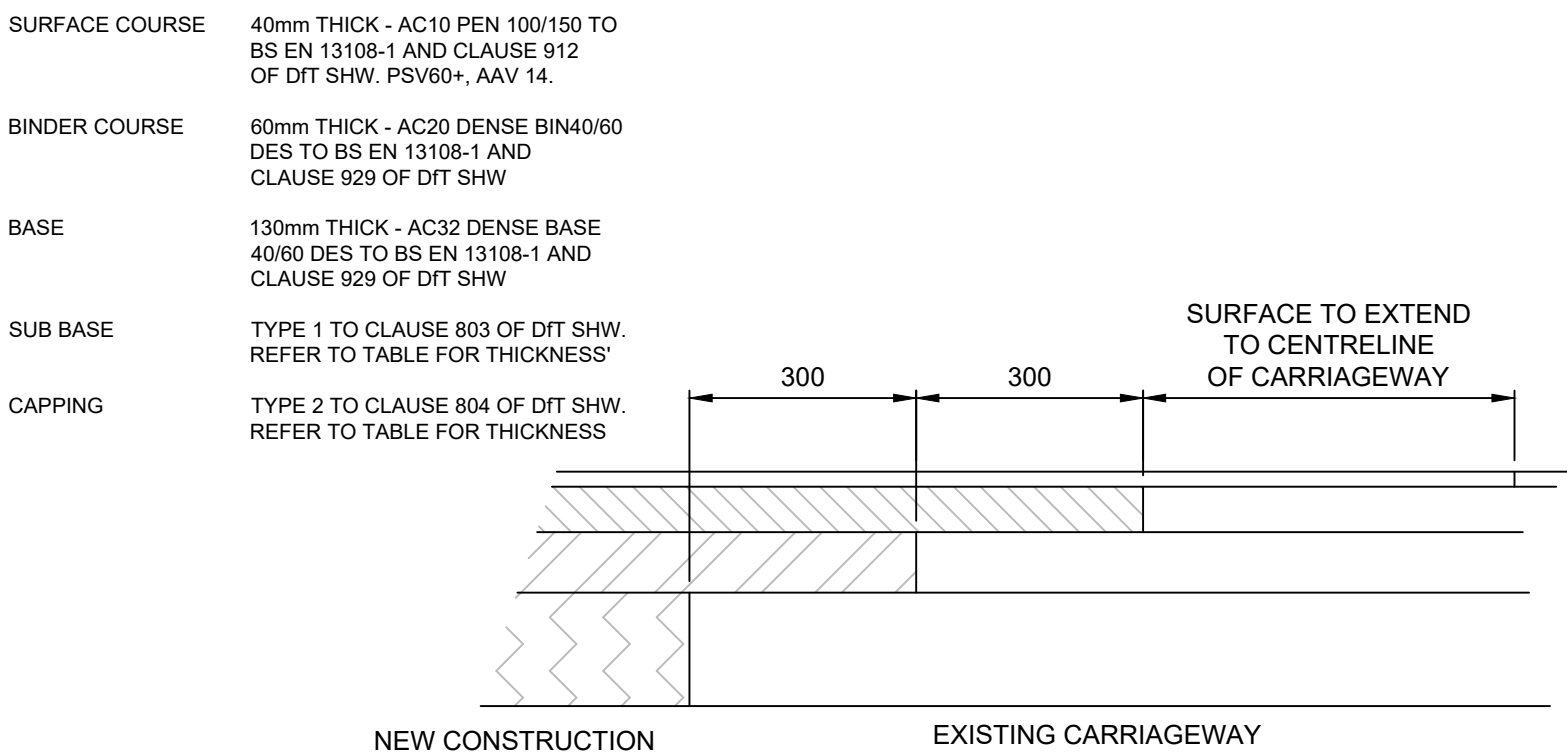

DETAIL 5
CARRIAGEWAY MAKING GOOD DETAIL


SCALE 1:10

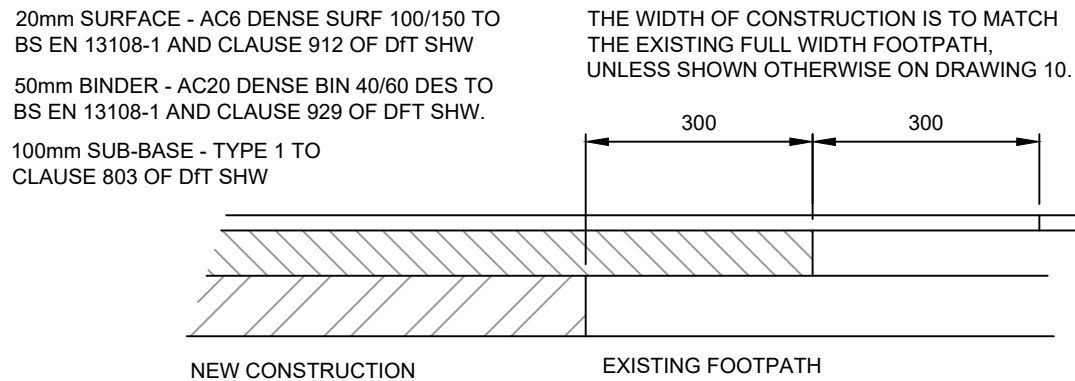

DETAIL 4
FOOTPATH MAKING GOOD DETAIL

SCALE 1:10


255mm x 125mm HB2 PCC KERB TO BE BEDDED IN 20mm 1:3 CEMENT/SAND MORTAR. CONCRETE BED AND HAUNCH GRADE ST.2

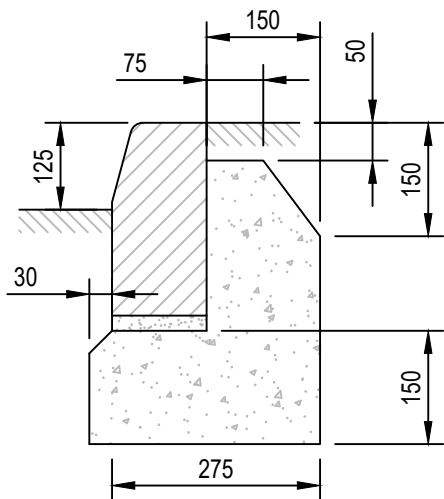

DETAIL A

SCALE 1:10


150mm x 125mm PCC BN KERB TO BE BEDDED IN 20mm 1:3 CEMENT/SAND MORTAR. CONCRETE BED AND HAUNCH GRADE ST.2

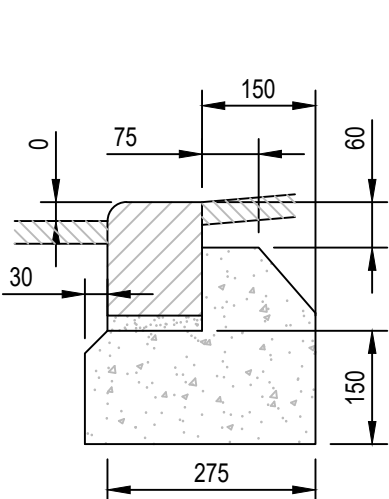

DETAIL B


SCALE 1:10

150mm x 50mm EDGING KERB TO BE BEDDED IN 20mm 1:3 CEMENT/SAND MORTAR. CONCRETE BED AND HAUNCH GRADE ST.2

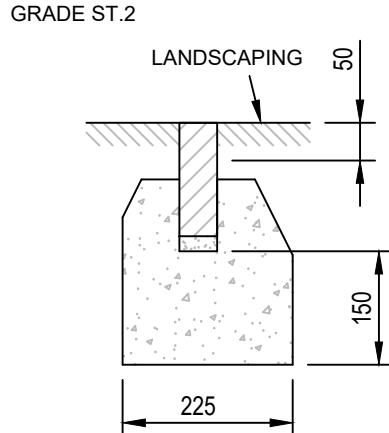

DETAIL C

SCALE 1:10

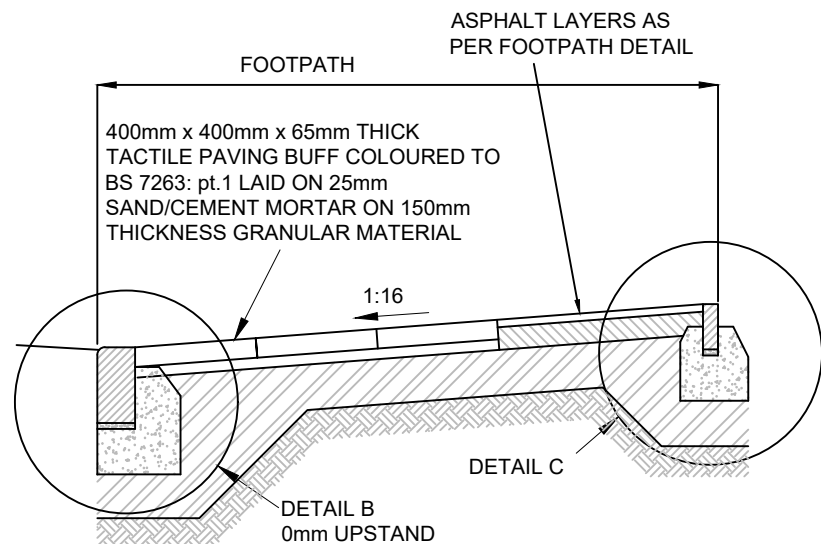

PEDESTRIAN CROSSING DETAIL

SCALE 1:25