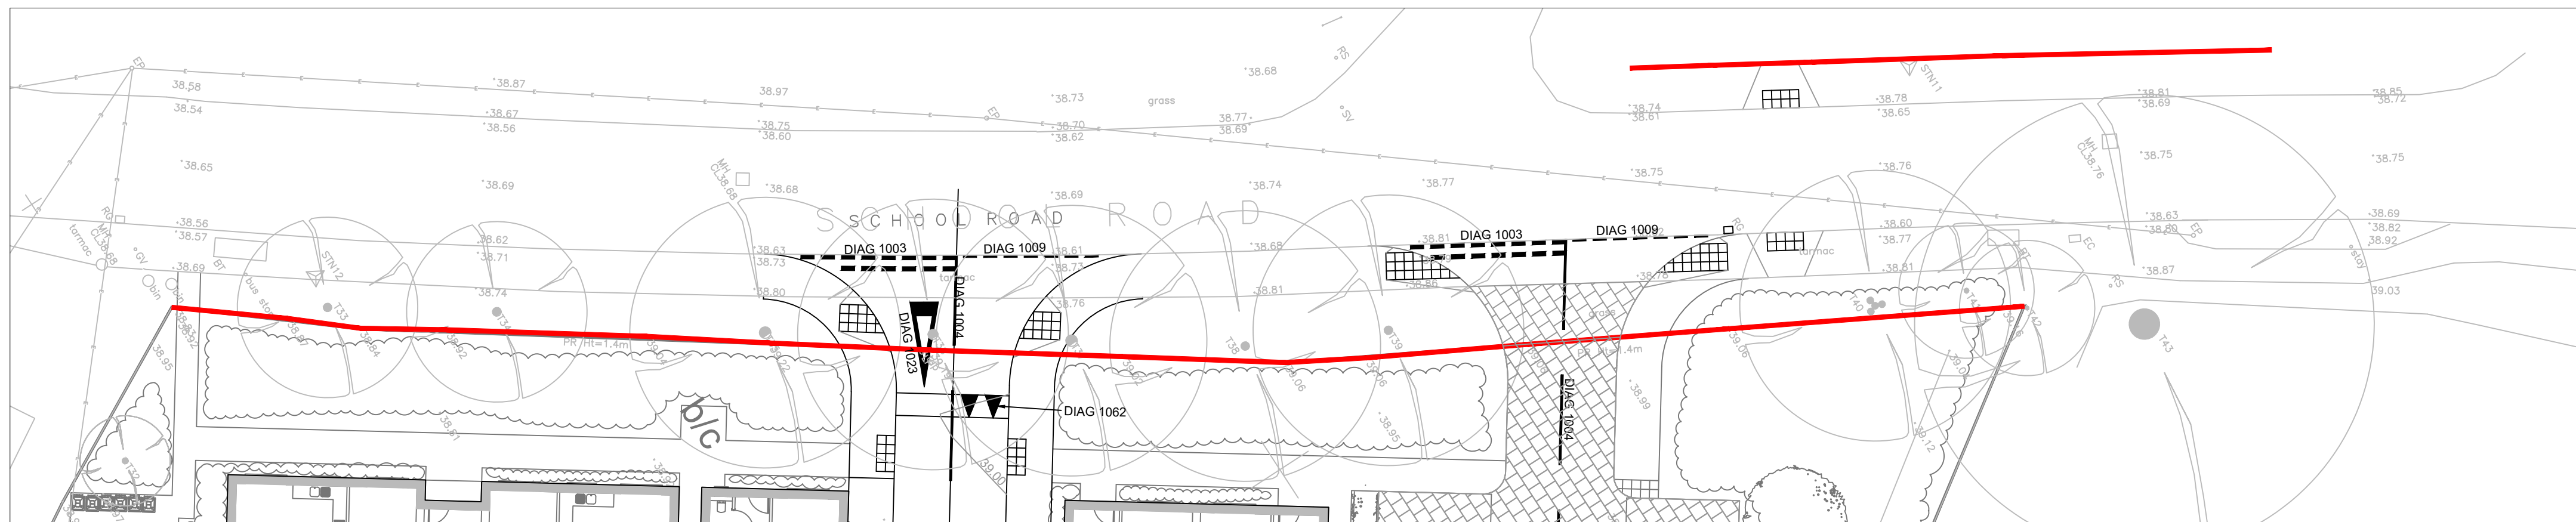
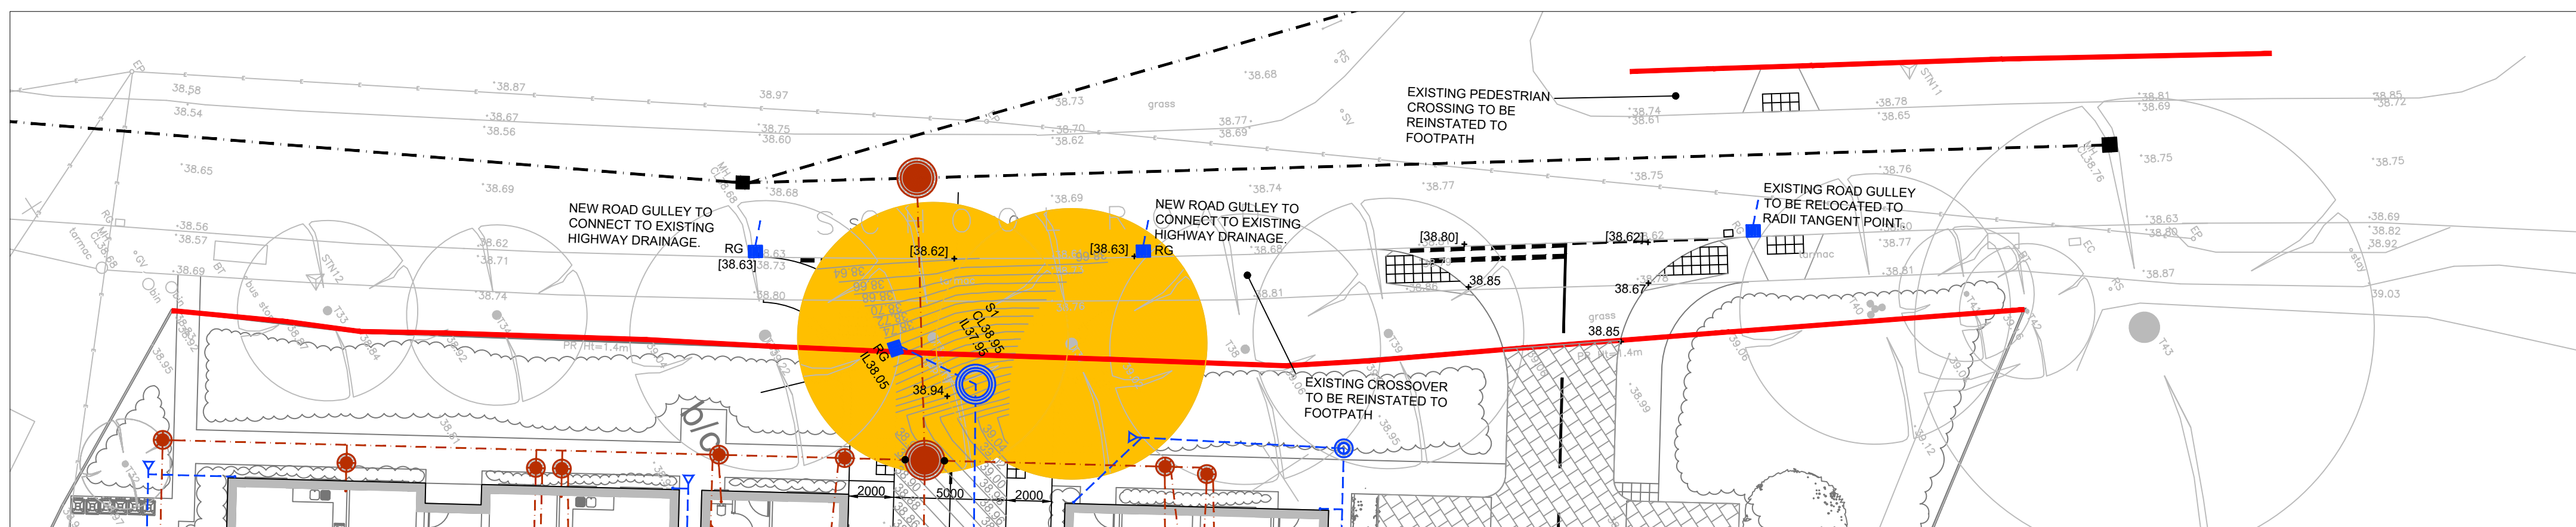
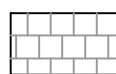
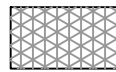
 
 
 
 
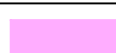
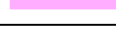
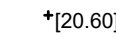
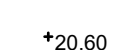
 
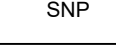


S278 DRAWING LEGEND		NOTES
	DETAIL 1 POROUS PAVED CARPAK CONSTRUCTION	CONTRACTORS MUST VERIFY ALL DIMENSIONS ON SITE BEFORE COMMENCING ANY WORK ON SHOP DRAWINGS DO NOT SCALE FROM THIS DRAWING RCD CONSULTANTS LTD COPYRIGHT
	DETAIL 2 ASPHALT ACCESS ROAD CONSTRUCTION	
	DETAIL 3 ASPHALT FOOTPATH CONSTRUCTION	
	DETAIL 4 & 5 CARRIAGEWAY TIE-IN CONSTRUCTION	NOTES 1. ALL DIMENSIONS IN MILLIMETERS UNLESS NOTED OTHERWISE. 2. THIS DRAWING TO BE READ IN CONJUNCTION WITH ALL OTHER ENGINEERING DRAWINGS AND CALCULATIONS ASSOCIATED WITH THIS PROJECT.
	DETAIL 6 SOFT LANDSCAPING CONSTRUCTION	3. ALL COMPONENTS AND MATERIALS ARE TO BE MANUFACTURED AND SUPPLIED IN ACCORDANCE WITH THE RELEVANT BRITISH STANDARDS, AND LAID AND BACKFILLED IN ACCORDANCE WITH MANUFACTURER'S INSTRUCTIONS AND THE RELEVANT BRITISH STANDARDS. 4. THE CONTRACTOR SHALL, BEFORE COMMENCING THE WORKS, VERIFY ALL SITE AND SETTING OUT DIMENSIONS. THE CONTRACTOR SHALL BE RESPONSIBLE FOR THE TRUE AND PROPER SETTING OUT OF THE WORKS AND FOR THE CORRECTNESS OF THE POSITION, LEVELS, DIMENSIONS, AND ALIGNMENT OF ALL PARTS OF THE WORKS.
	255x125 HB2 HALF BATTERED KERB	
	150x125 BN DROPPED KERB	5. ALL ADOPTABLE HIGHWAY WORKS ARE TO BE CARRIED OUT TO THE REQUIREMENTS AND FULL SATISFACTION OF WOKINGHAM BOROUGH COUNCIL. 6. ALL VEGETATION AND OBSTRUCTIONS ABOVE A HEIGHT OF 600mm OBSCURING THE VISIBILITY SPLAYS ARE TO BE TRIMMED BACK OR REMOVED AND MAINTAINED FOR PERPETUITY.
	TRANSITION KERB	
	150x50 EF EDGING KERB	
	MARSHALL'S SPEED CHECK KERB	
	INVERTED FLUSH 255x125 BN KERB	
	EXISTING HIGHWAY BOUNDARY	
	AREA OF S278 WORKS	
	EXTENT OF S278 WORKS	
	*[20.60]	
	*20.60	
	STREET NAME PLATE.	
	TACTILE PAVING	
	TREES TO BE REMOVED	
	ROAD GULLY AND LEAD.	
	SURFACE WATER MANHOLE	
	SURFACE WATER SEWER	
	FOUL WATER MANHOLE	
	FOUL WATER SEWER	

P2	AMENDED TO SUIT RSA COMMENTS.	31.03.2026	RAC
P1	PRELIMINARY ISSUE	27.05.2025	RAC
REV	AMENDMENT	DATE	CHKD

PRELIMINARY

RCD

RCD CONSULTANTS LTD
EMAIL: ray@rcd-consultants.com

CLIENT

PROJECT
PROPOSED RESIDENTIAL DEVELOPMENT
SCHOOL ROAD
HURST

DRAWING TITLE
SECTION 27
LAYOUTS

CIVILS

SCALE	DRAWN BY	CHECKED	DATE
1:200 @ A1 1:400 @ A3	STC	RAC	MAY 2025

DRAWING NUMBER	REVISION
1111-2530-CIV-S278	P2

