

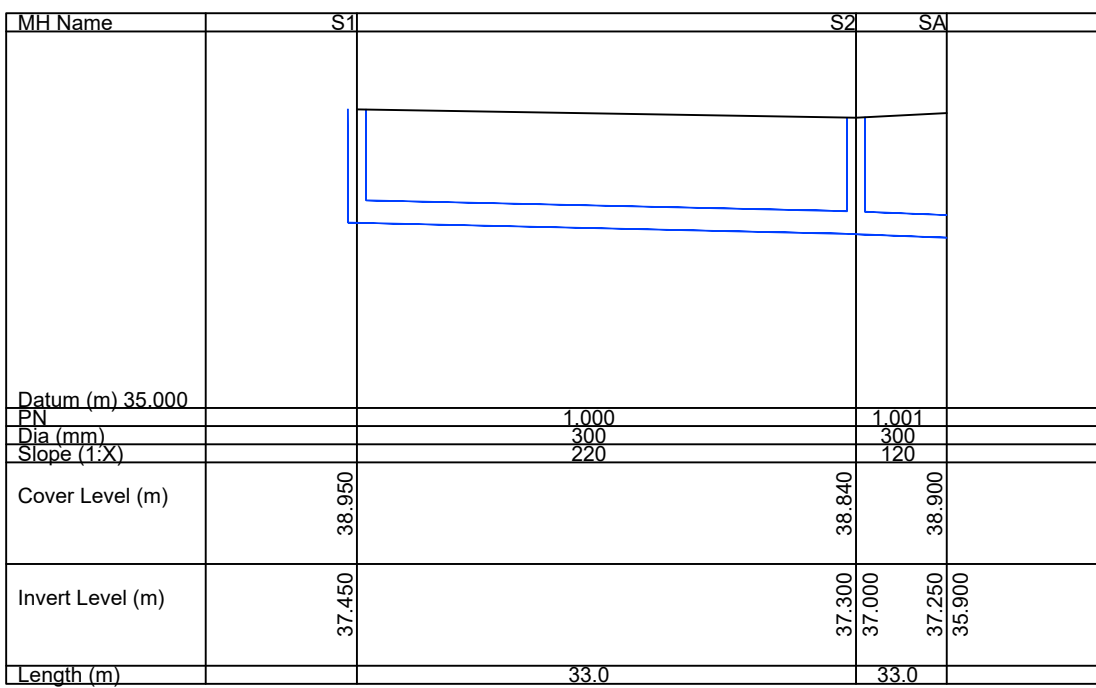
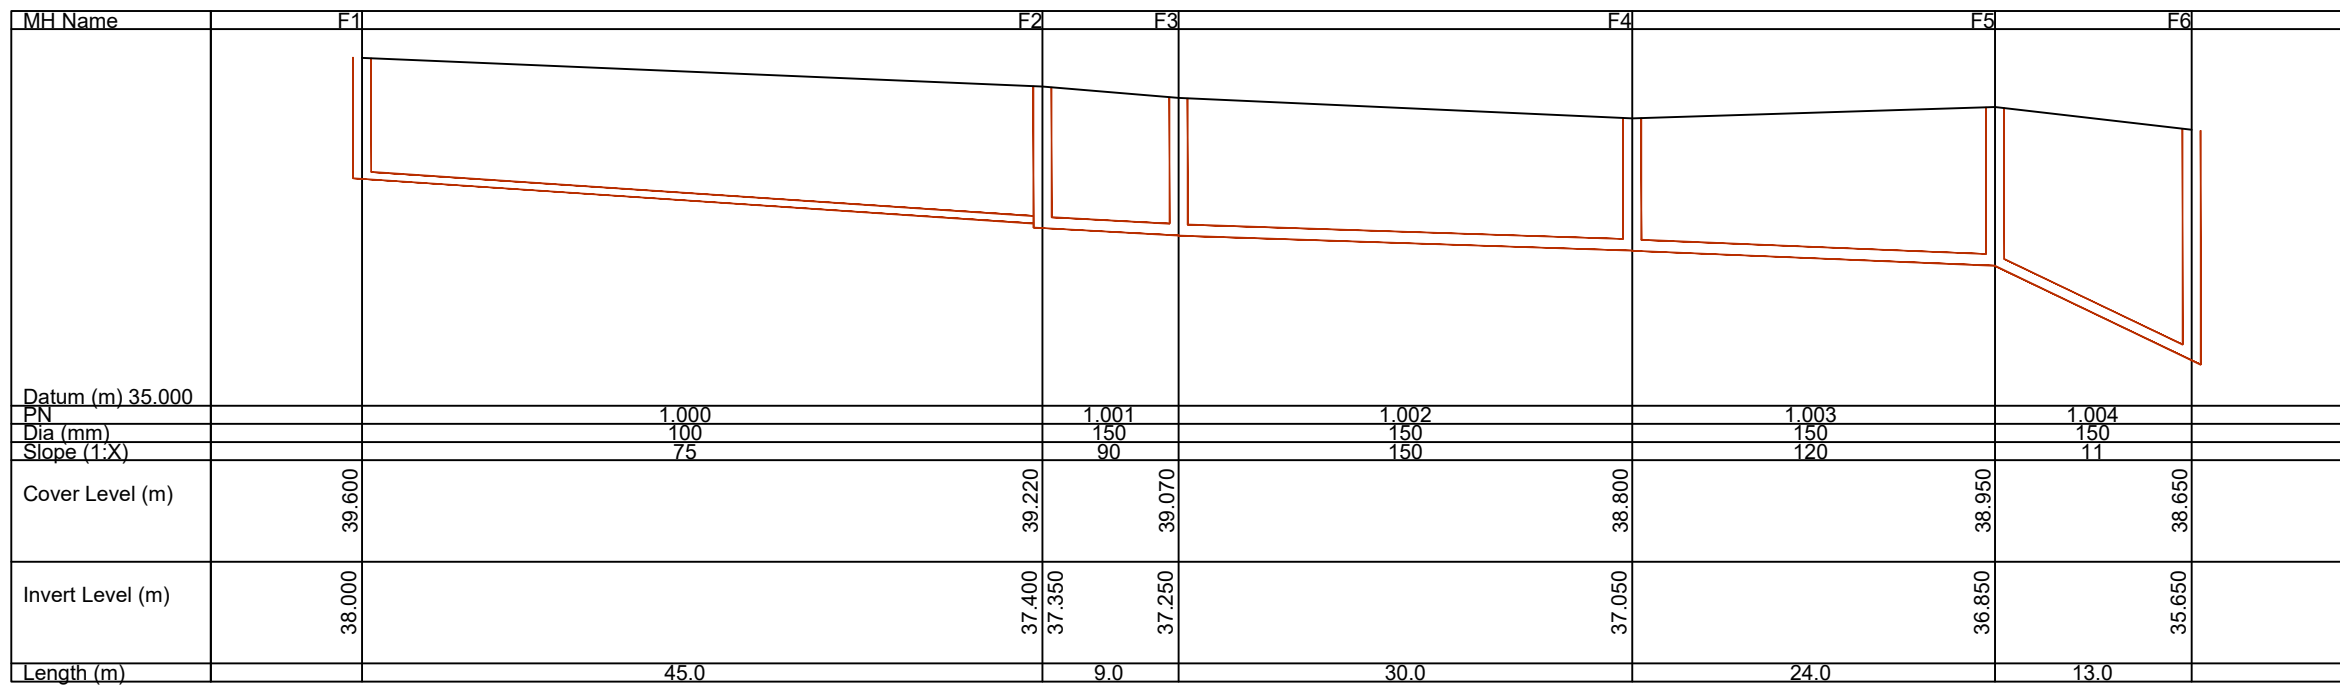
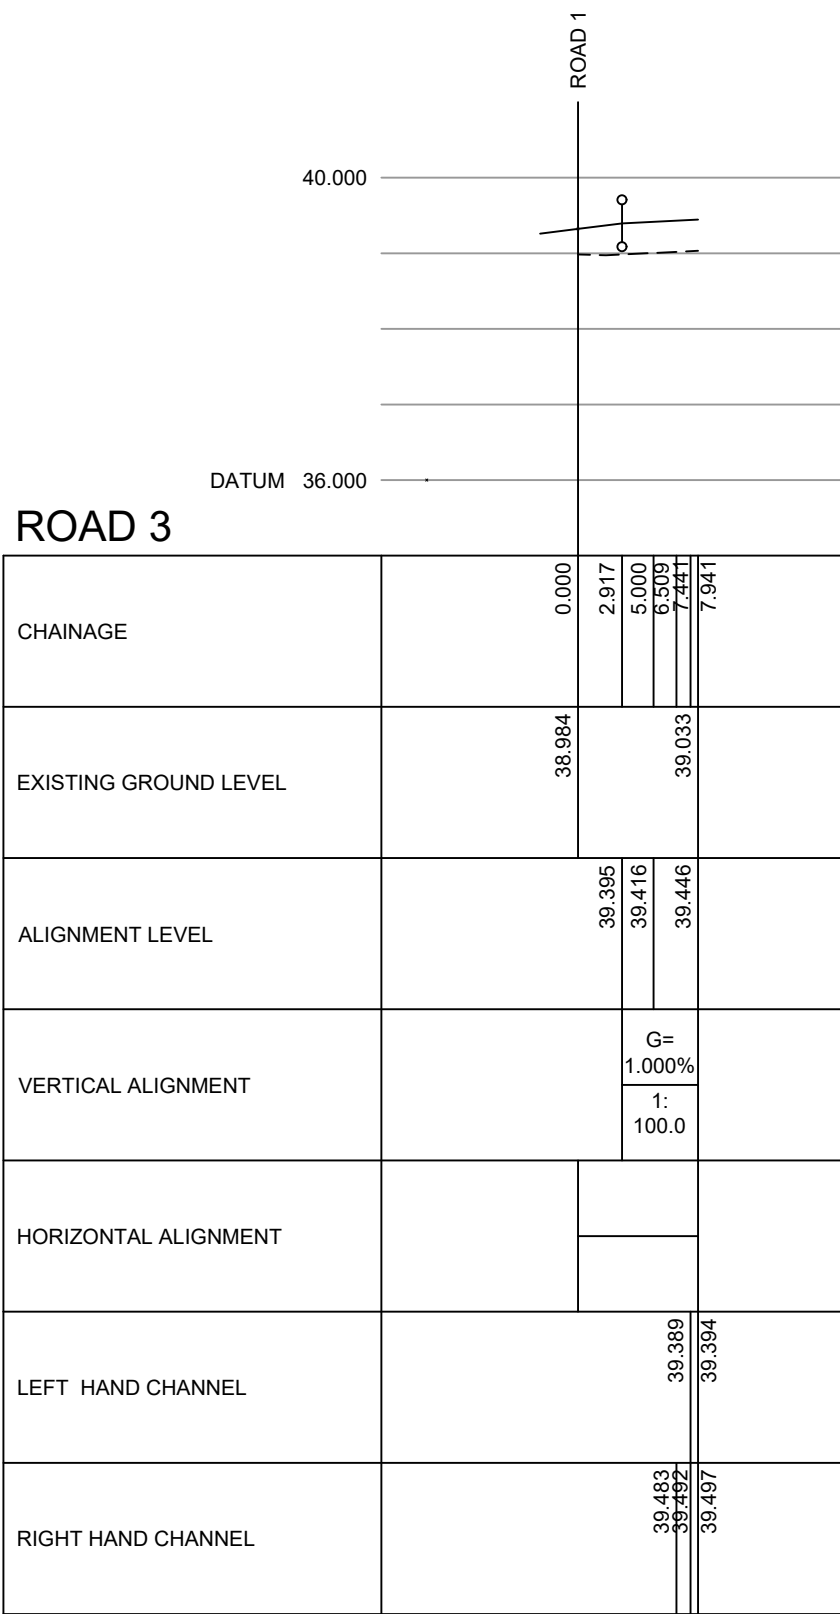
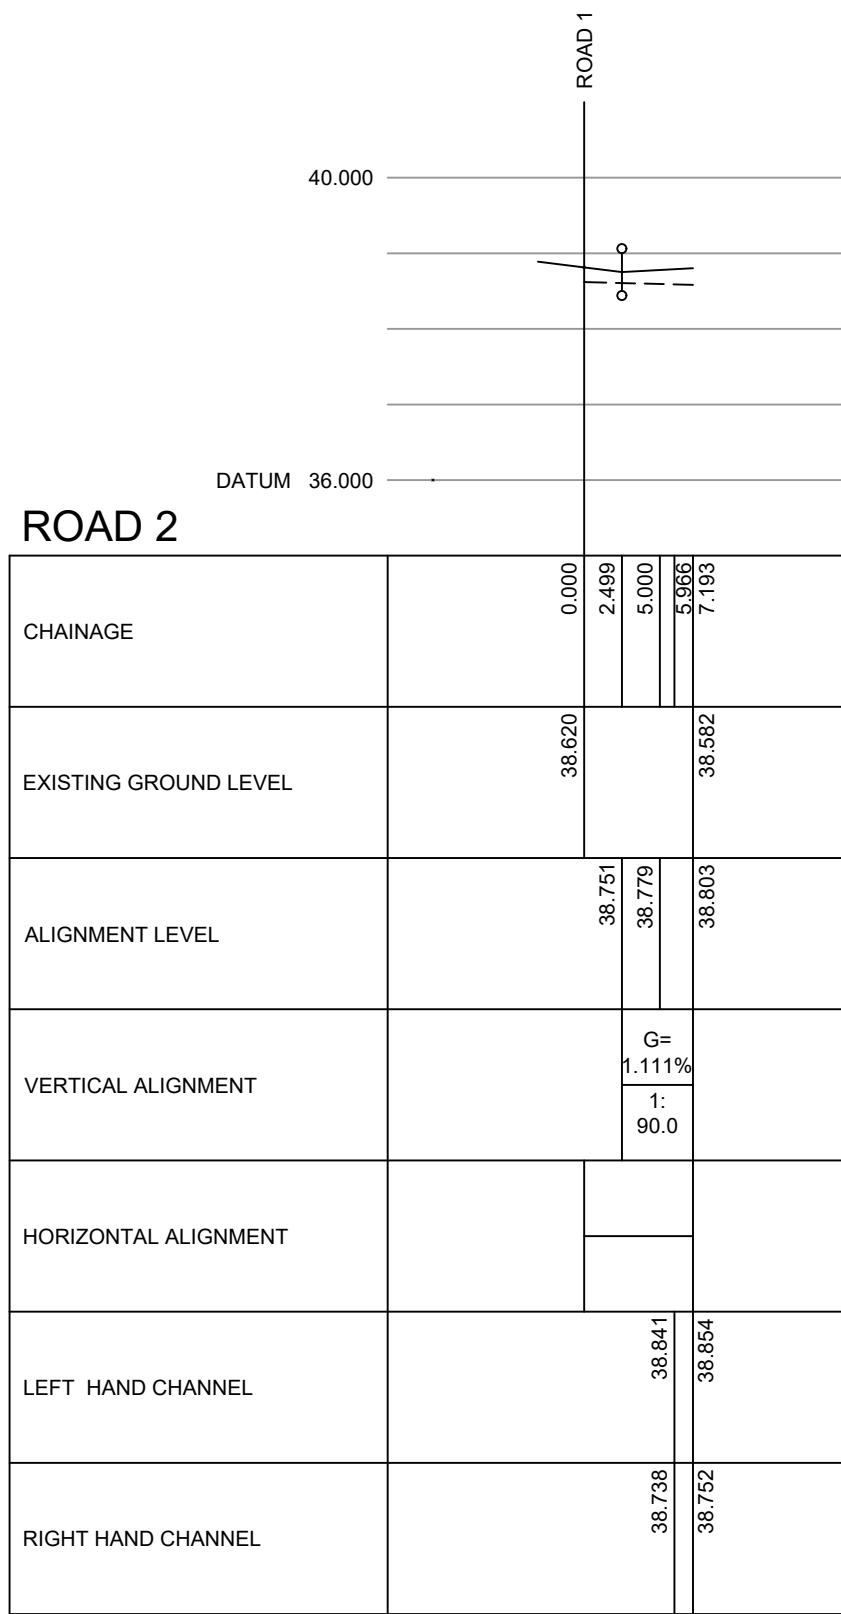
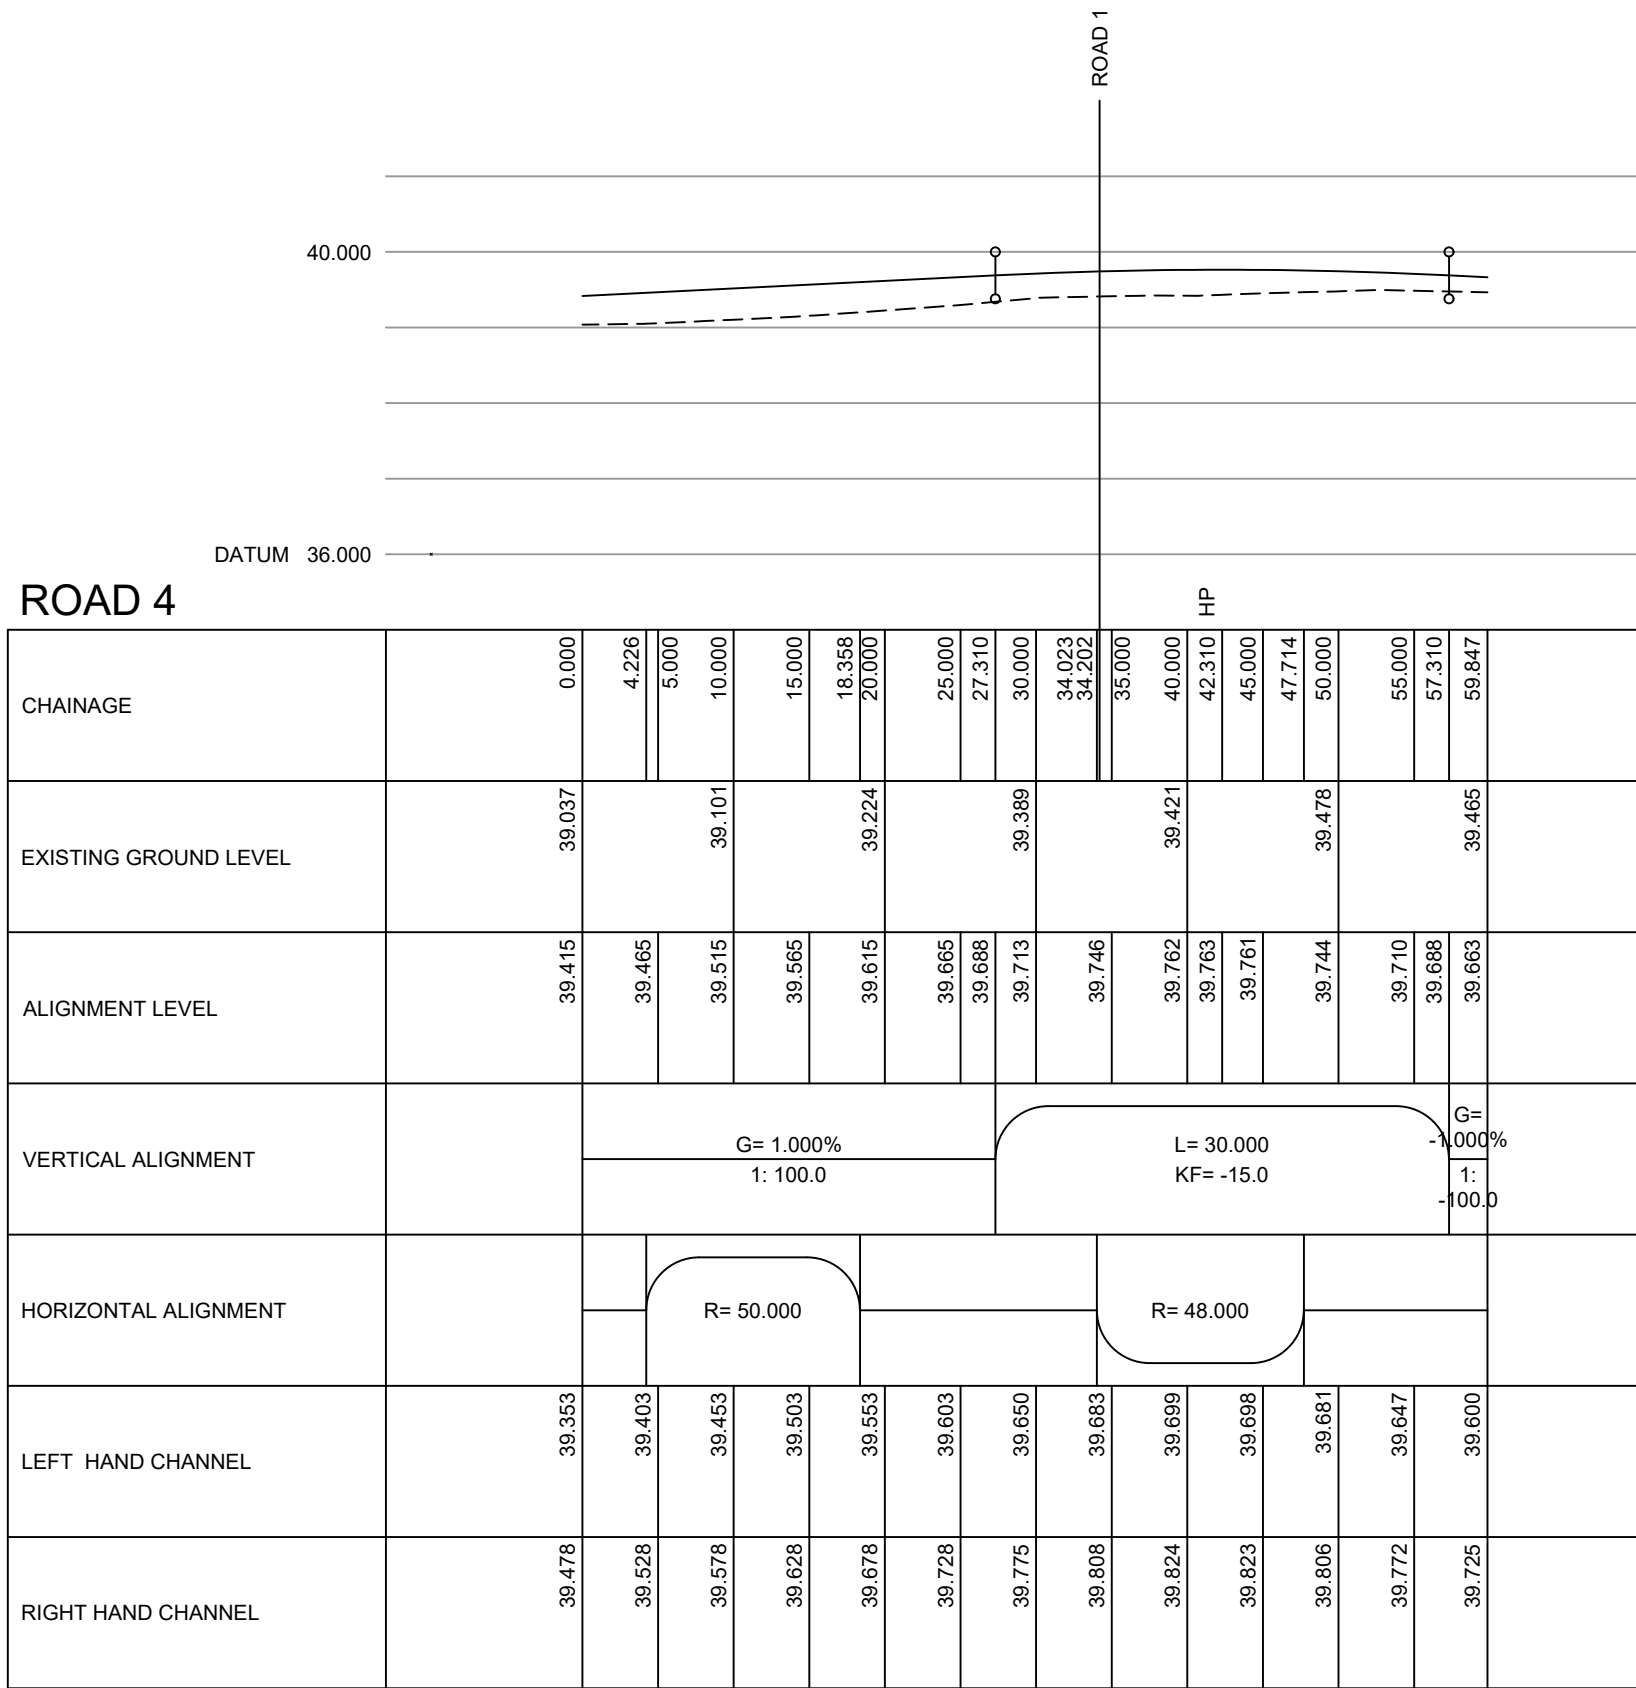


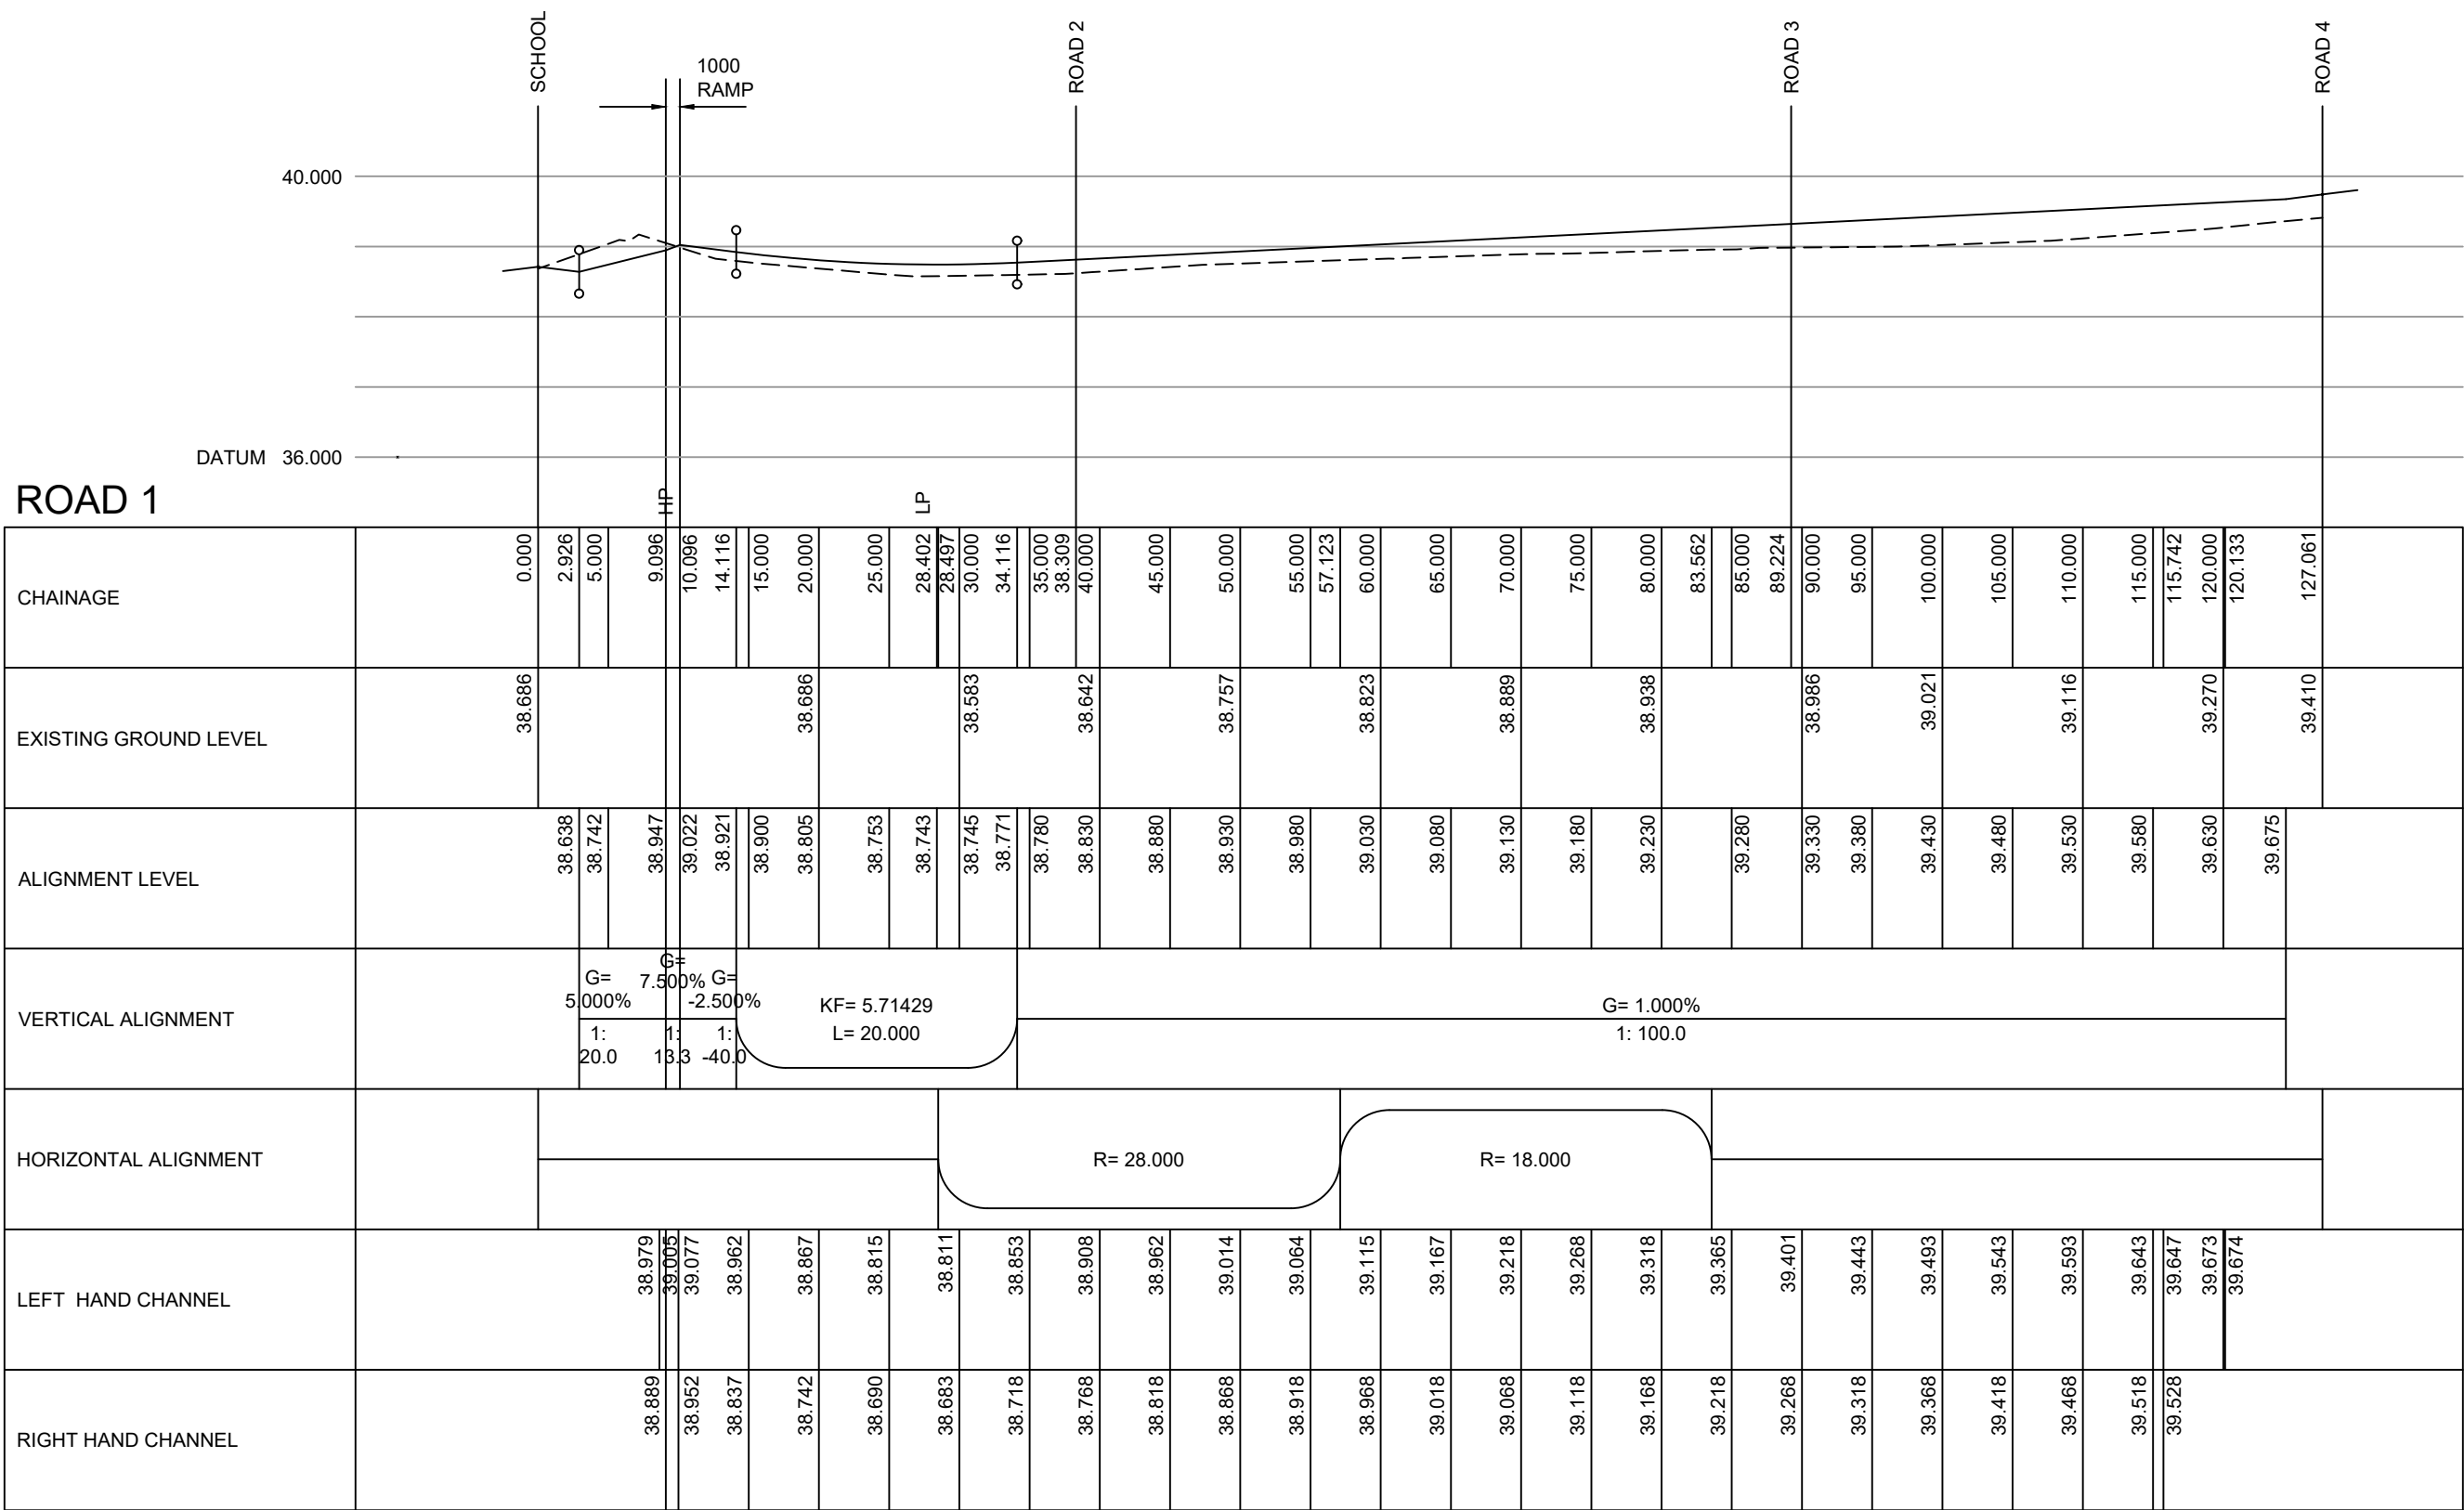

MANHOLE	COVER TYPE	COVER LEVEL	INVERT LEVEL	DEPTH	DIAMETER/ DIMENSIONS	MANHOLE TYPE	PIPES IN mm	PIPES OUT mm	EASTINGS	NORTHINGS
F1	D400	39.600	38.000	1.600	1200	B	100	100	479672.715	173335.748
F2	D400	39.220	37.350	1.870	1200	B	100	150	479649.916	173375.410
F3	D400	39.070	37.250	1.820	1200	B	150	150	479640.727	173376.463
F4	D400	38.800	37.050	1.750	1200	B	150	150	479611.096	173373.596
F5	D400	38.950	36.850	2.100	1200	B	150	150	479590.962	173387.101
F6	D400	38.650	35.650	3.000	1200	B	150	150	479580.269	173393.631

MANHOLE	COVER TYPE	COVER LEVEL	INVERT LEVEL	DEPTH	DIAMETER/ DIMENSIONS	MANHOLE TYPE	PIPES IN mm	PIPES OUT mm	EASTINGS	NORTHINGS
S1	D400	38.950	37.950	1.000	1200	B	150	300	479589.363	173390.830
S2	D400	38.800	37.850	0.950	1200	CATCHPIT	300	300	479612.599	173375.326

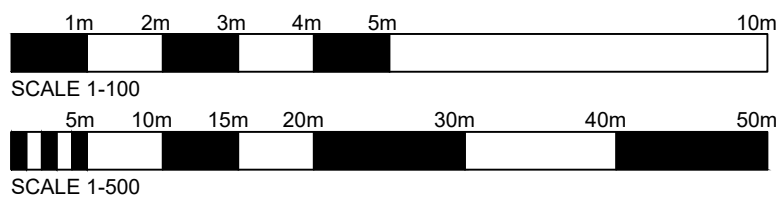

CDM REGULATIONS 2015 RESIDUAL HAZARDS

RESIDUAL HAZARDS IDENTIFIED

CONSTRUCTION

1. NO SIGNIFICANT RESIDUAL HAZARDS BEYOND THOSE KNOWN TO AN EXPERIENCED CONTRACTOR.

FUTURE DEMOLITION

A. NO SIGNIFICANT RESIDUAL HAZARDS BEYOND THOSE KNOWN TO AN EXPERIENCED CONTRACTOR.

THIS REGISTER IS A NON-EXHAUSTIVE LIST OF RESIDUAL HAZARDS RELATING TO THE WORKS SHOWN ON THIS DRAWING THAT HAVE BEEN IDENTIFIED DURING THE DESIGN STAGE.

IT IS ASSUMED THAT ALL WORKS WILL BE CARRIED OUT BY A CONTRACTOR WITH THE APPROPRIATE SKILLS, KNOWLEDGE & EXPERIENCE, AND IF THEY ARE AN ORGANISATION, THE ORGANISATIONAL CAPABILITY NECESSARY TO FULFIL THE ROLE.

P2 ROAD WIDTH AMENDED. 31.03.2026 RAC

P1 PRELIMINARY ISSUE 23.05.2025 RAC

REV AMENDMENT DATE CHKD

DRAWING STATUS

PRELIMINARY

RCD

RCD CONSULTANTS LTD
EMAIL: ray@rcd-consultants.com

CLIENT

PROJECT
PROPOSED RESIDENTIAL DEVELOPMENT
SCHOOL ROAD
HURST

DRAWING TITLE
LONGITUDINAL SECTIONS

CIVILS

SCALE H:1:500 V:1:100 DRAWN BY STC CHECKED RAC DATE MAY 2025

DRAWING NUMBER 1111-2530-CIV-21 REVISION P2