


DRAWING NO. SM.005

Crown Copyright and database rights 2025.
OS AC0000814278 National Map Centre.
Purchased 17/02/2025 1 year licence.

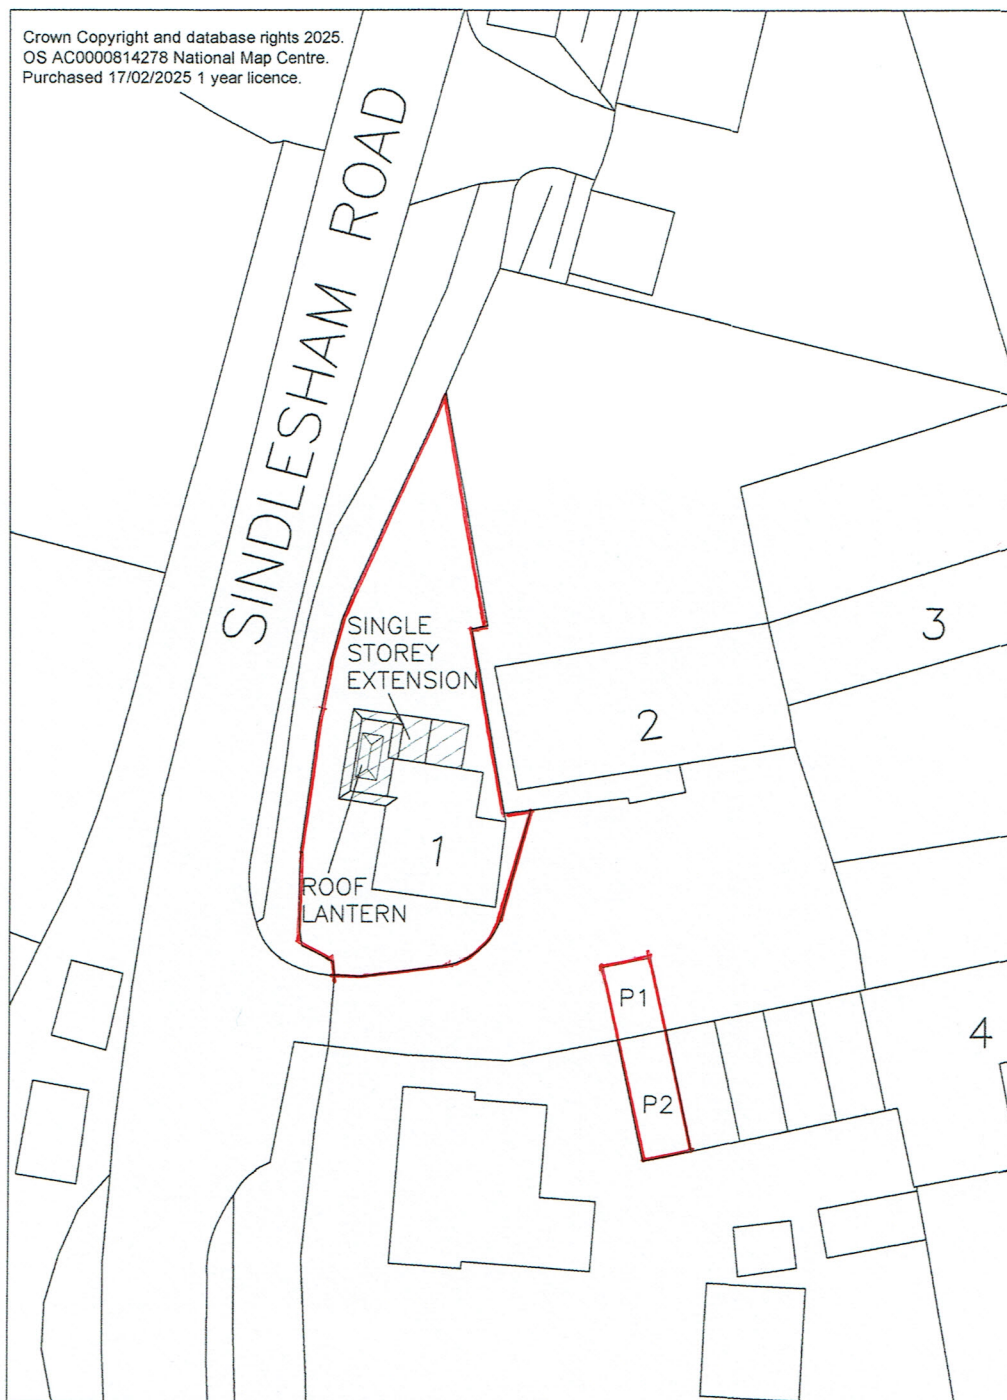

BARN 1 SINDLESHAM ROAD
ARBORFIELD BERKS RG2 9JH
SCALE 1:500

