DRG. REMAINS COPYRIGHT OF THE ARCHITECT.
DIMENSIONAL DISCREPANCIES TO BE REFERRED
TO THE ARCHITECT
~~DO NOT SCALE~~

DRAWING STATUS ■ PRELIMINARY ☐ FOR APPROVAL ☐ CONSTRUCTION

DATE	REVISION A3 Drawing
Apr 2026	A Car turning circle added

Scale 1:200/500 — 0m — 20/50m

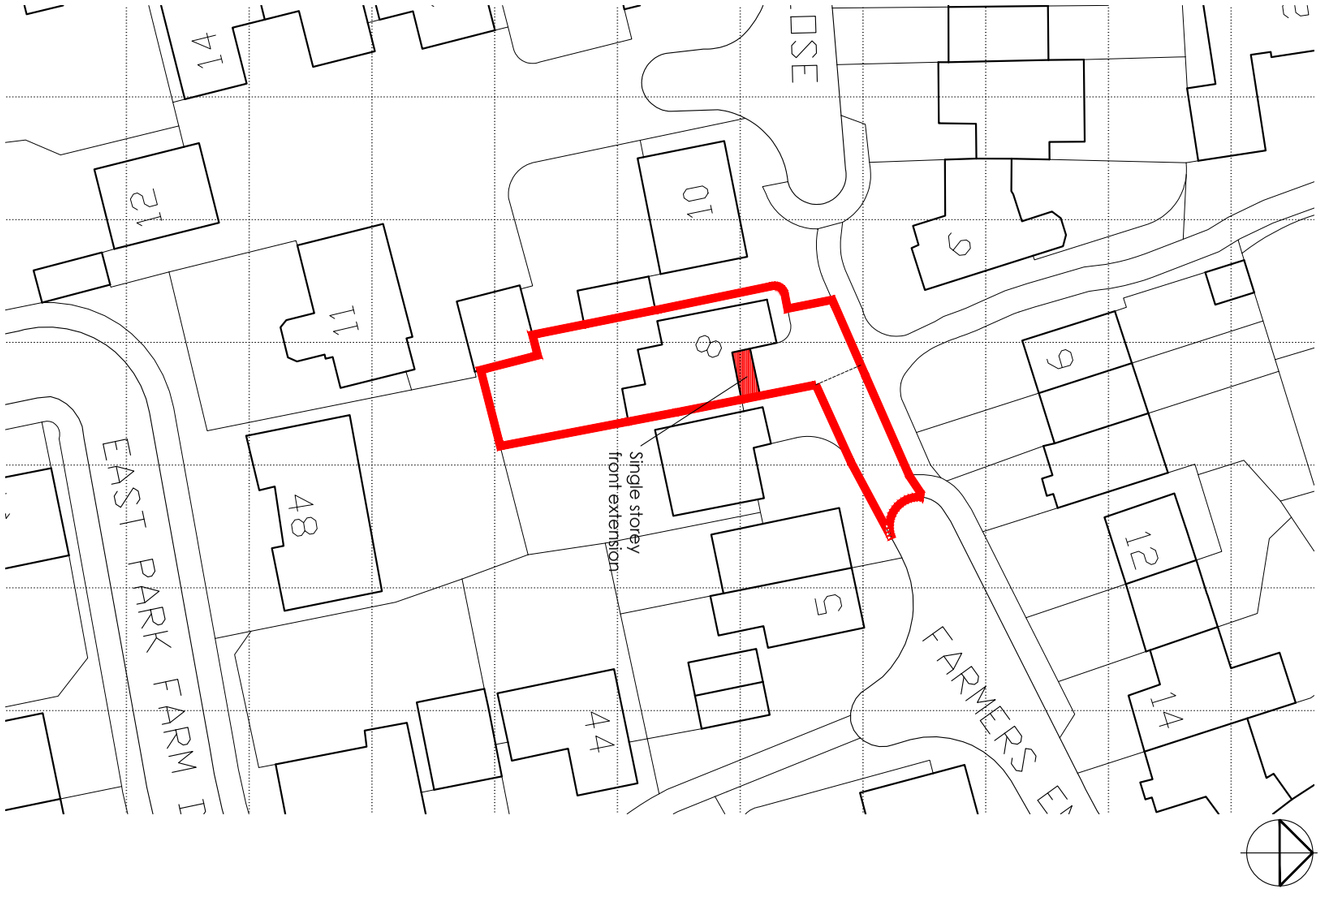

BLOCK PLAN
1:500

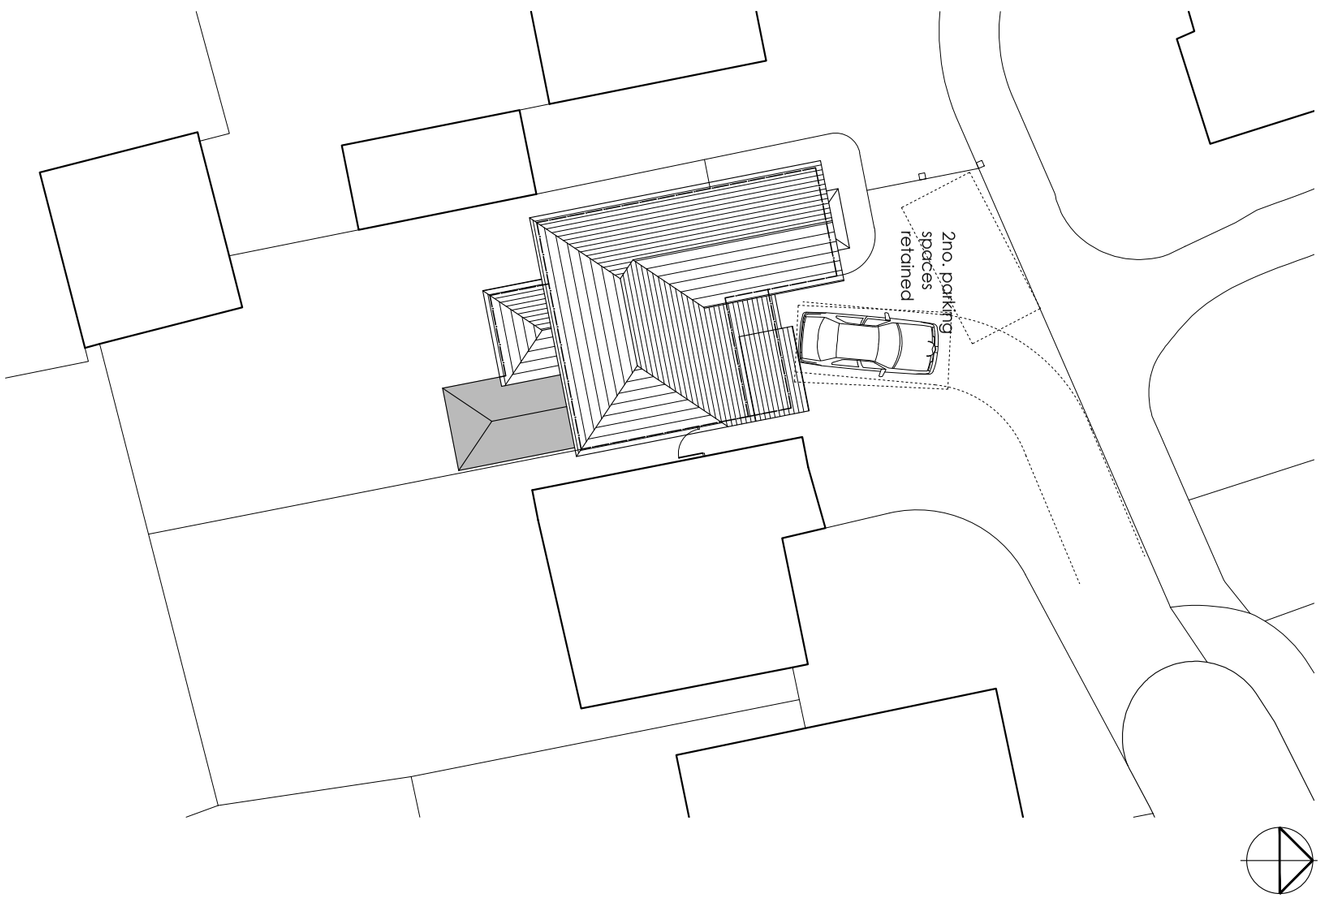

SITE PLAN
1:200

CLIENT	JOB TITLE	DATE
Christine Young David Young	Proposed Extension 8 Farmers End Charvil	Feb 26
		SCALE 1:200 & 1:500

DRG TITLE	JOB No.	DWG No.	REV.
Block & Site Plan	2564	04	A

anne owen architects

Anne Owen Architects Ltd
24 Springfield Park, Twyford, Reading RG10 9JH
+44(0)118 932 0846 / 07788 262602
anne@annethearchitect.co.uk
www.annethearchitect.co.uk
Director: Anne Owen BA(Hons) BArch RIBA
Company Registered in England & Wales No. 8861202