


SCALE: 1:500 @A4
CENTRE COORDINATES: 476207 , 170553









LOCATION PLAN
SCALE 1:1250@A3

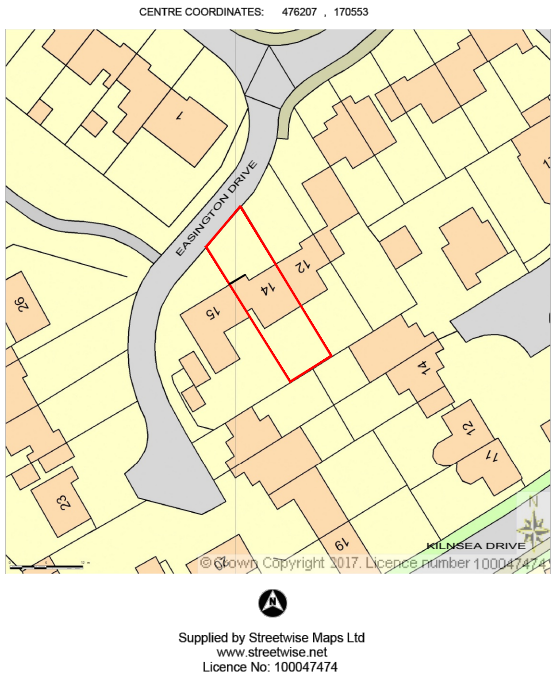

Supplied by Streetwise Maps Ltd
www.streetwise.net
Licence No: 100047474

BLOCK PLAN
SCALE 1:500@A3

	PROJECT:	14 Easington Drive Lower Earley	DRAWN BY:	P.S.	DRAWING TITLE:		ArchDezine Limited archdeziner7@gmail.com
	PROPOSED GARAGE CONVERSION,FRONT PORCH EXTENSION		DATE:	25/09/2026	LOCATION AND BLOCK PLAN		
			SCALE:	AS SHOWN@A3	DRAWING NUMBER:		
			FILENAME:	26039	ED—01		

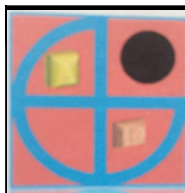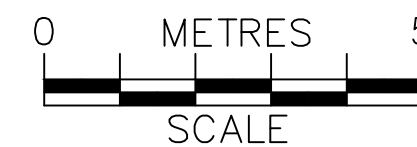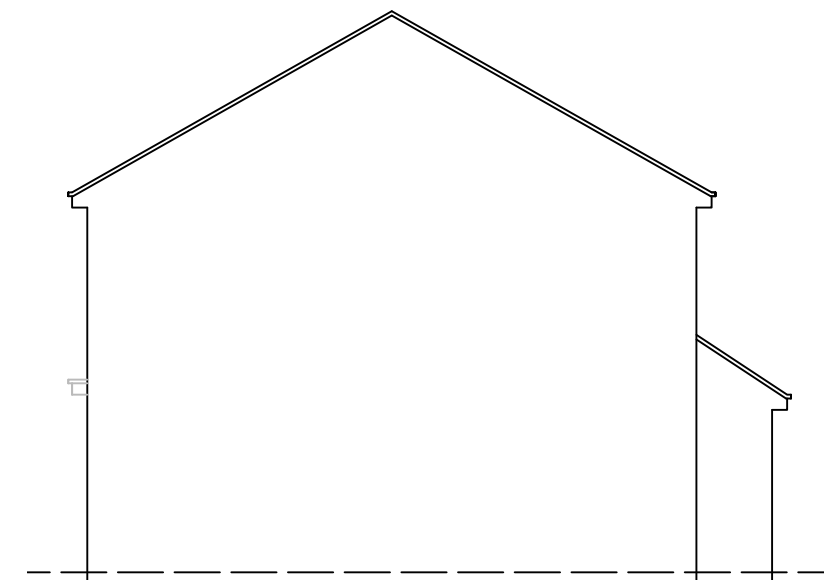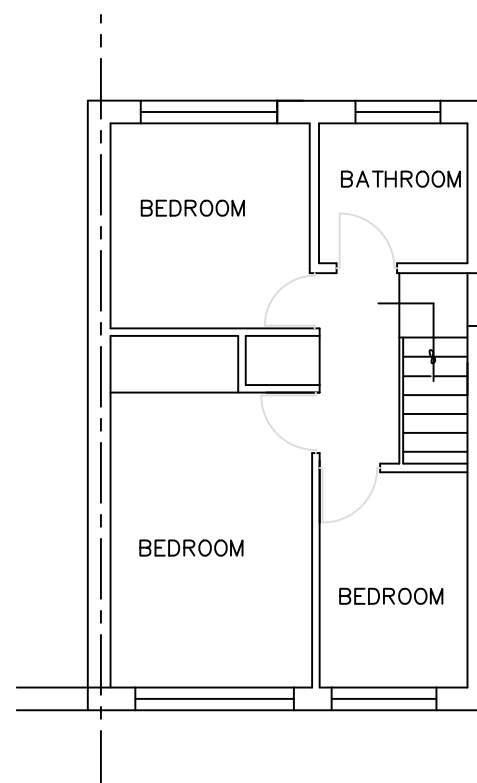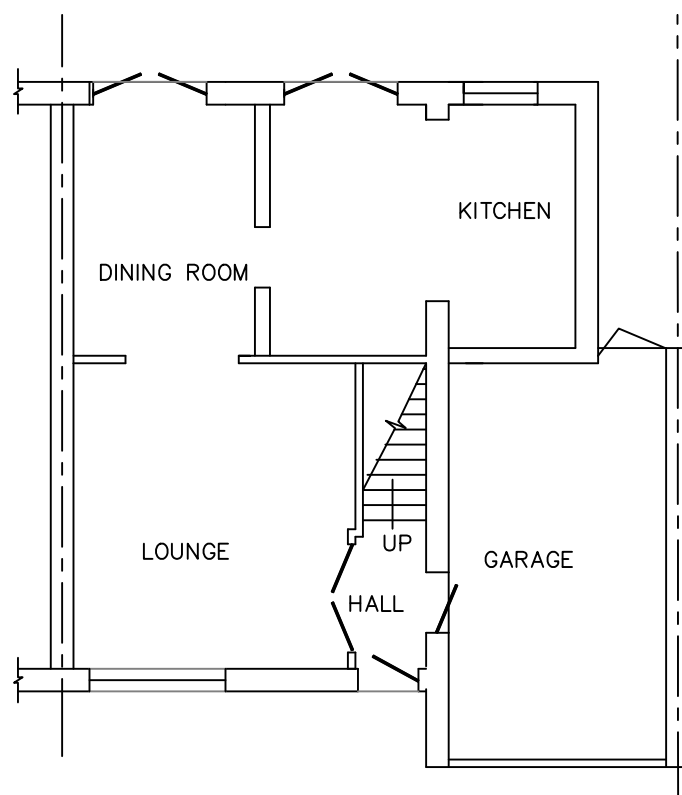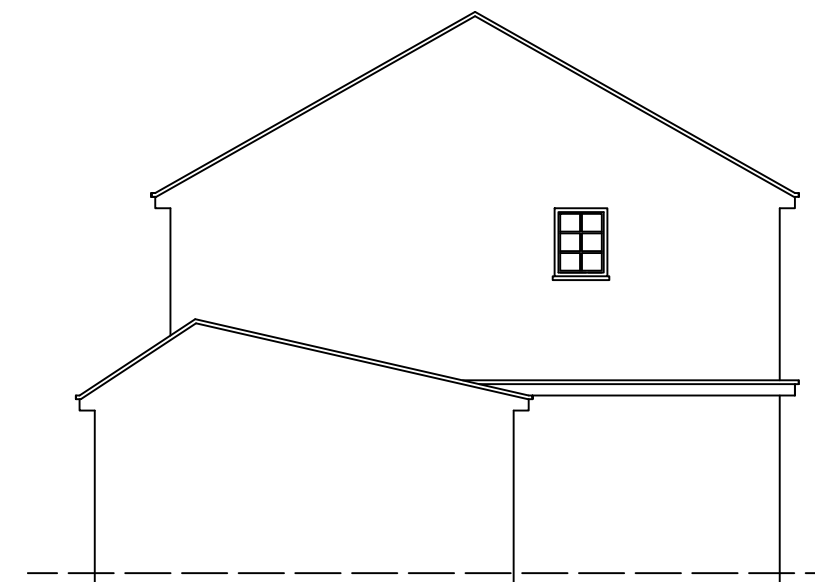

PROJECT:

PROPOSED GARAGE CONVERSION, FRONT PORCH EXTENSION

14 Easington Drive
Lower Earley

DRAWN BY:

P.S.

DATE:

25/09/2026

SCALE:

1:100@A3

FILENAME:

26039

DRAWING TITLE:

EXISTING PLANS & ELEVATIONS

DRAWING NUMBER:

ED-02

ArchDezine Limited
archdeziner7@gmail.com