



Scale Bar 1:50 @ A2



0 1 2 3 4 5

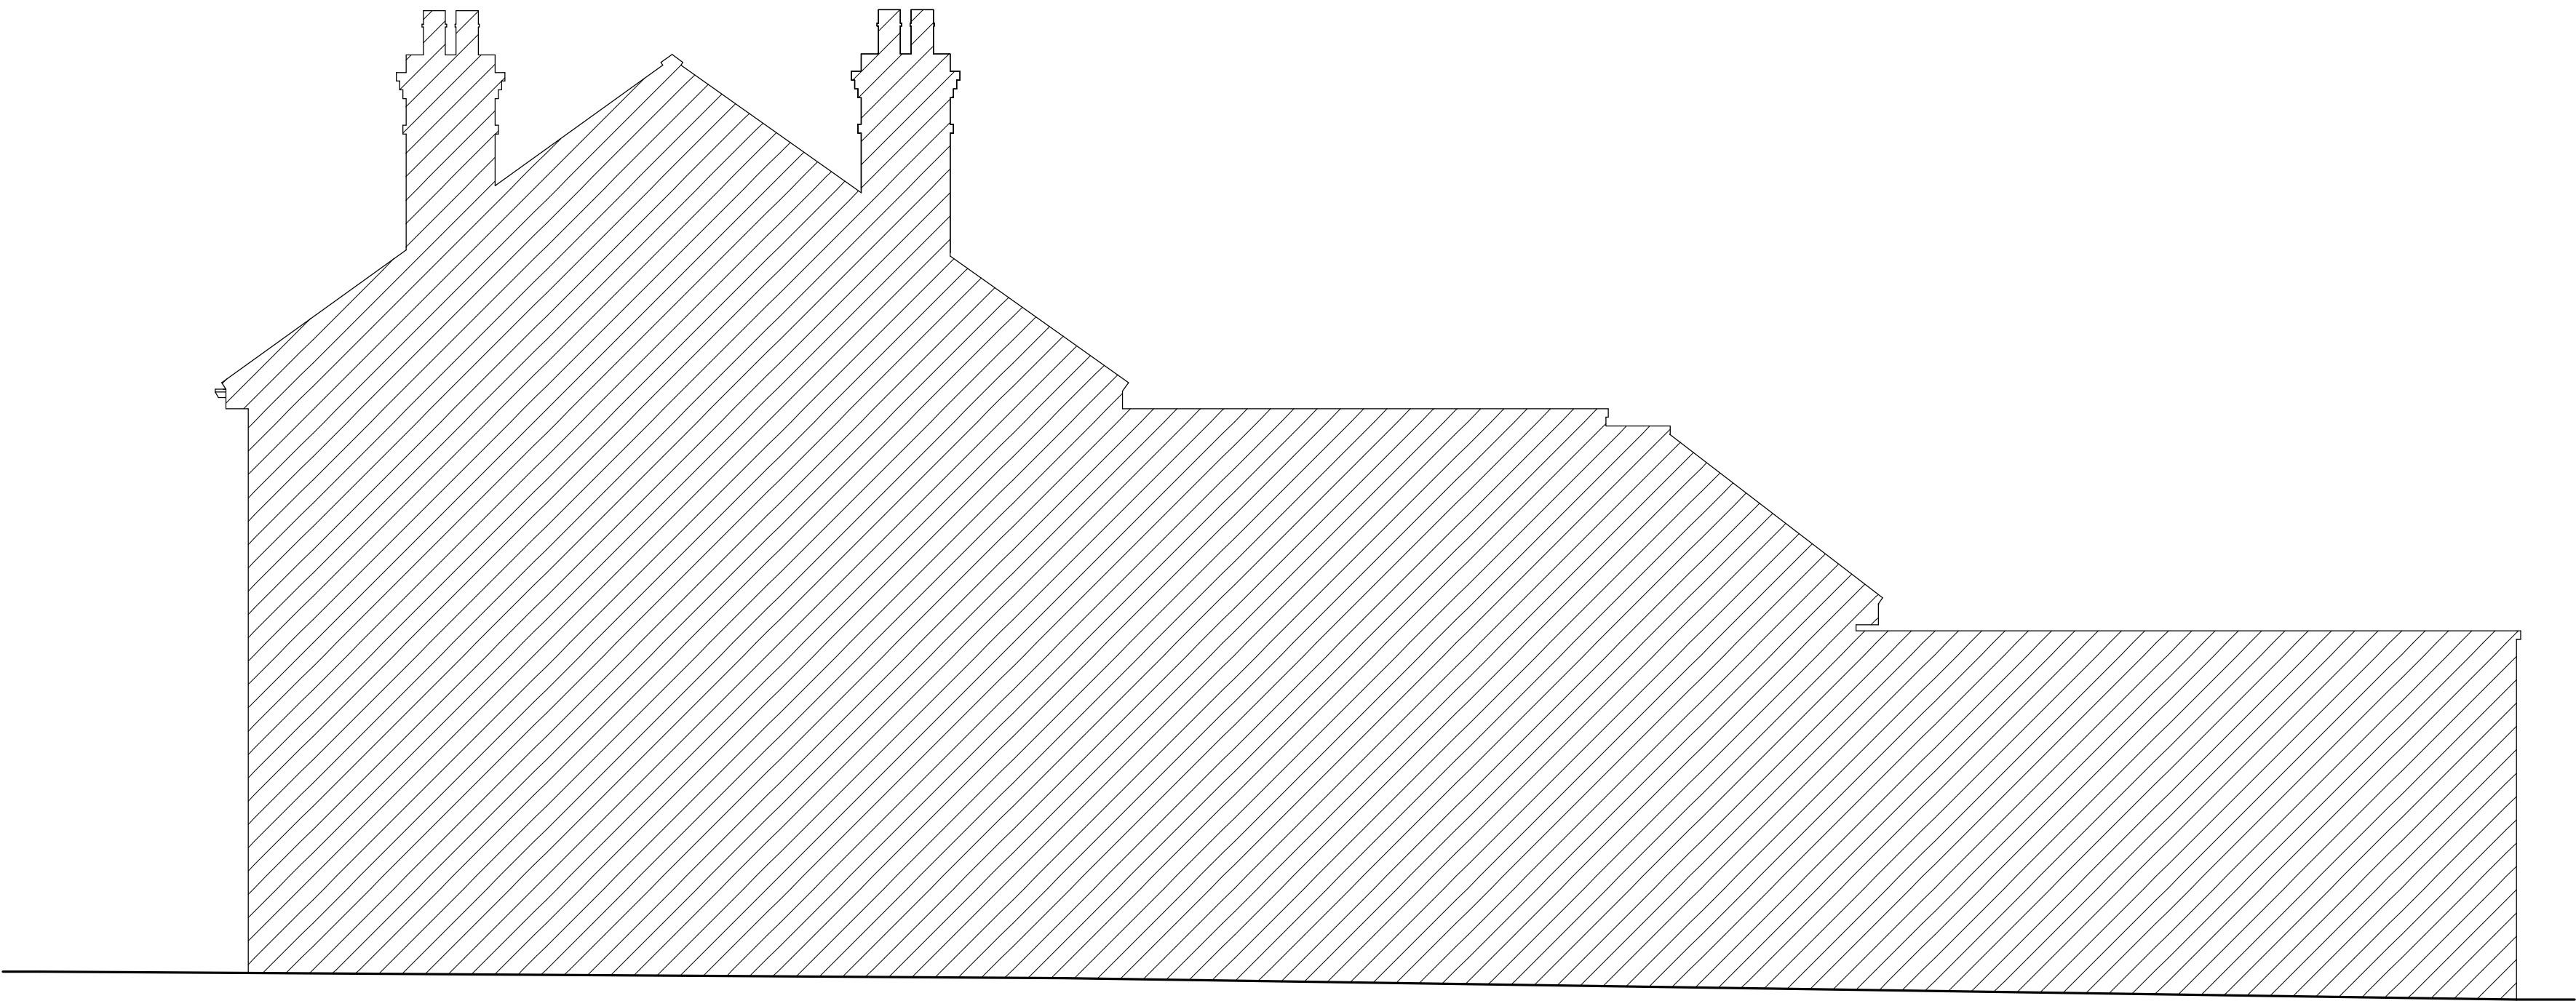

Proposed Right Side Elevation

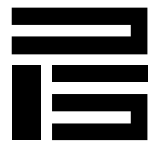

PAUL SCHOFIELD
ARCHITECTURAL DESIGN

CLIENT
John & Petra Moy

PROJECT TITLE
27, The Square
Spencers Wood
Berkshire
RG7 1BS

DRAWING TITLE
Proposed R Side Elevation 3

SCALE	DATE	DRAWN
1:50	25-11-24	P.Schofield

THE COPYRIGHT IN THIS DOCUMENT AND
DESIGN IS CONFIDENTIAL TO AND THE
PROPERTY OF PAUL SCHOFIELD